
08/01421/CU7

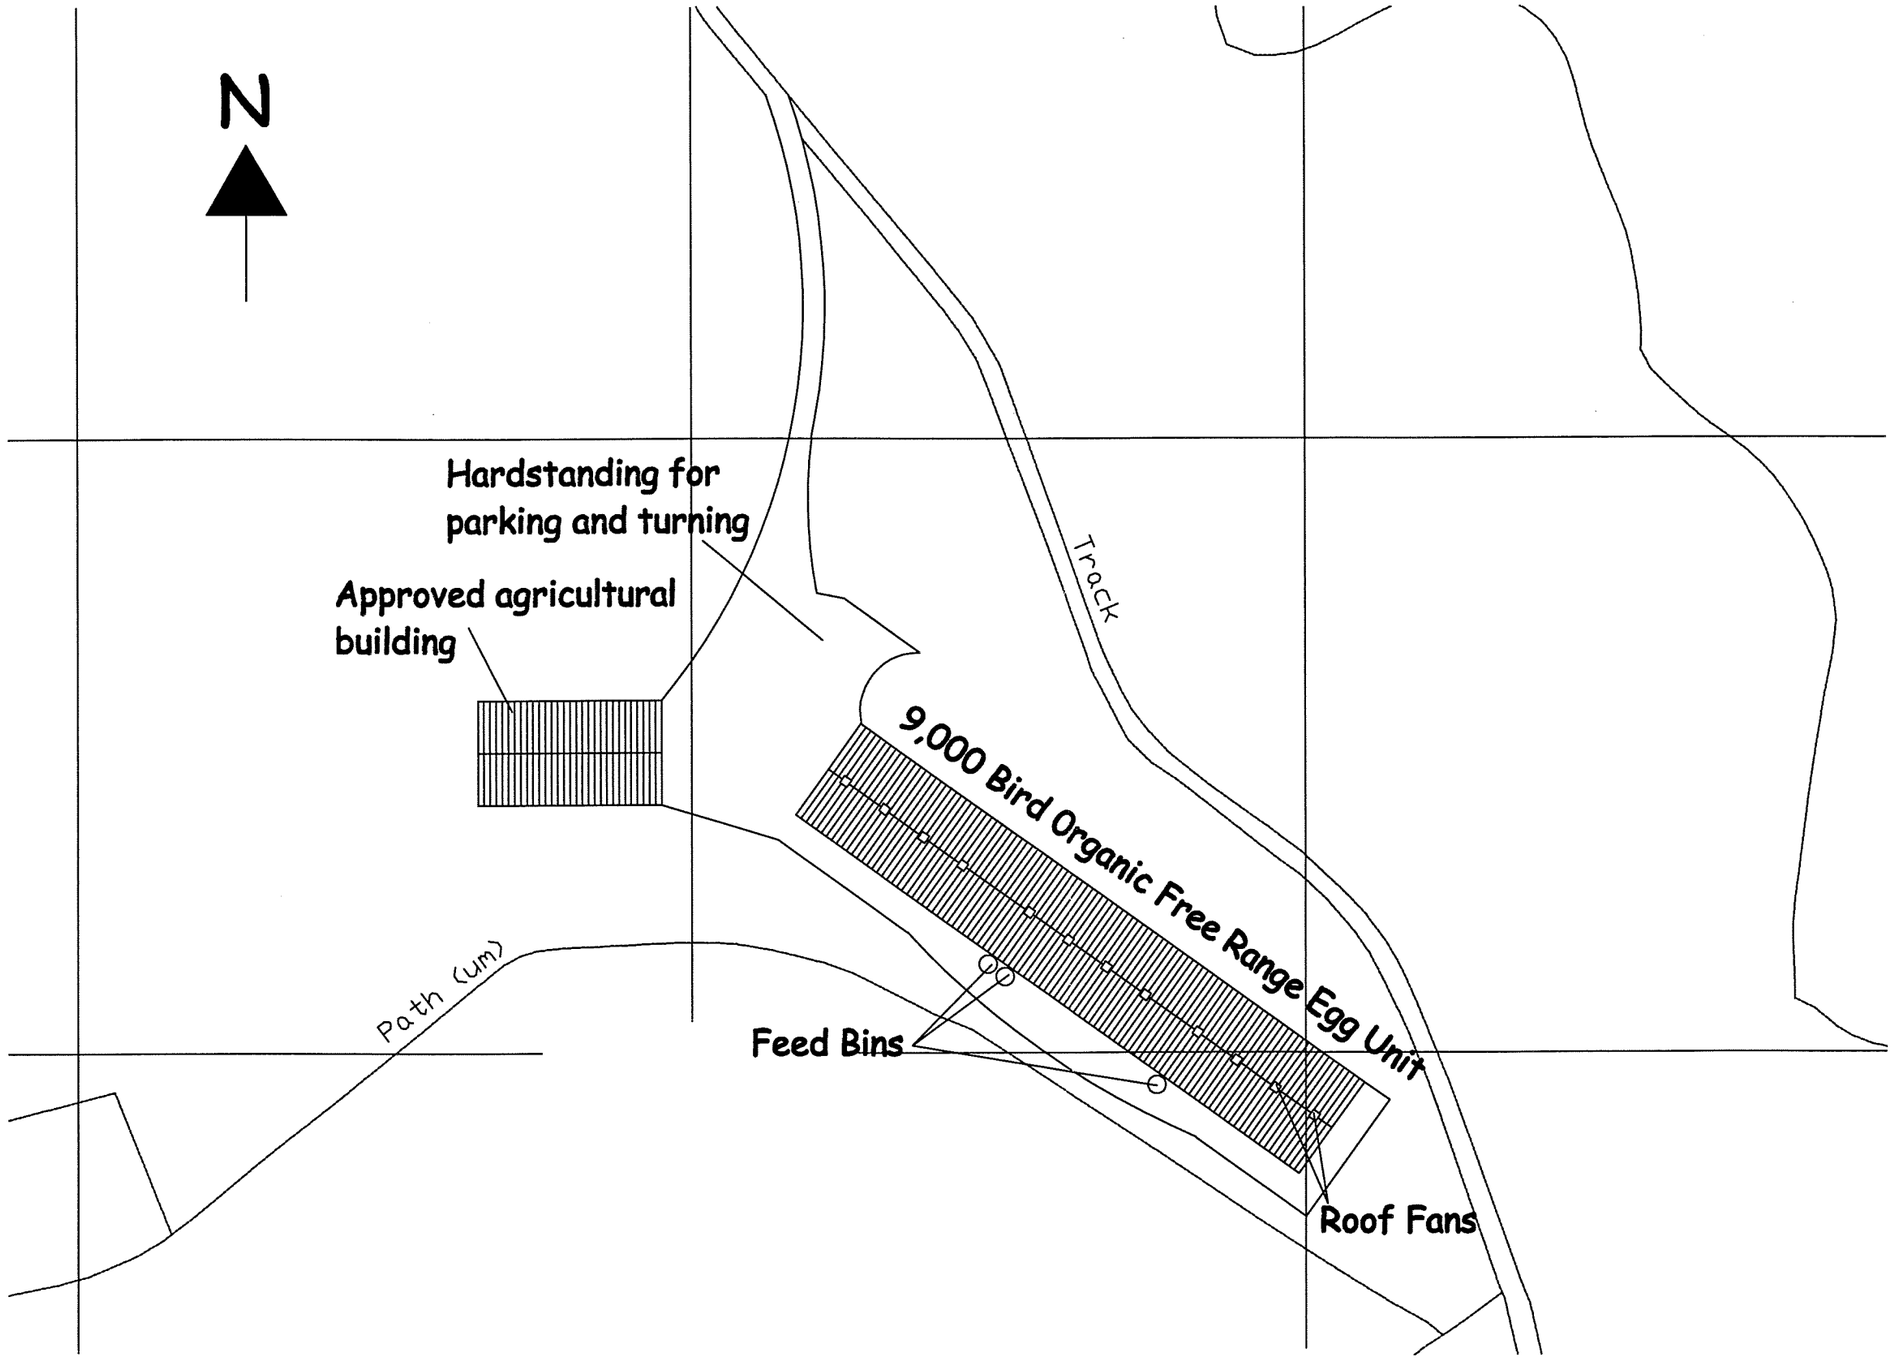

Ian Pick Associates
Ian Pick BSc (Hons) MRICS

Unit 3
Brook Street
Driffield
East Yorkshire
YO25 6QP
Tel/Fax (01377) 255333
Mobile 07702814950

CLIENT
Mr C. Pearce
Gorsty Hall Farm
Gorsty Hill
Tean
Staffordshire, ST10 4EL

JOB TITLE
Proposed Free Range Egg Laying Unit

DWG. TITLE
Block Plan

SCALE **1=1000**	DRN-IP
REVISION	
DWG. NUMBER **IP-CP-02**	DATE **July 08**



08/01421 OUT
15 JUL 2008 / SMDC

Ian Pick Associates
Ian Pick BSc (Hons) MRICS

Unit 3
Brook Street
Driffield
East Yorkshire
YO25 6QP
Tel/Fax (01377) 255333
Mobile 07702814950

CLIENT
Mr C. Pearce
Gorsty Hall Farm
Gorsty Hill
Tean
Staffordshire, ST10 4EL

JOB TITLE
Proposed Free Range Egg Laying Unit

DWG. TITLE
Block Plan

SCALE 1=1000	DRN-IP
REVISION	
DWG. NUMBER IP-CP-02	DATE July 08