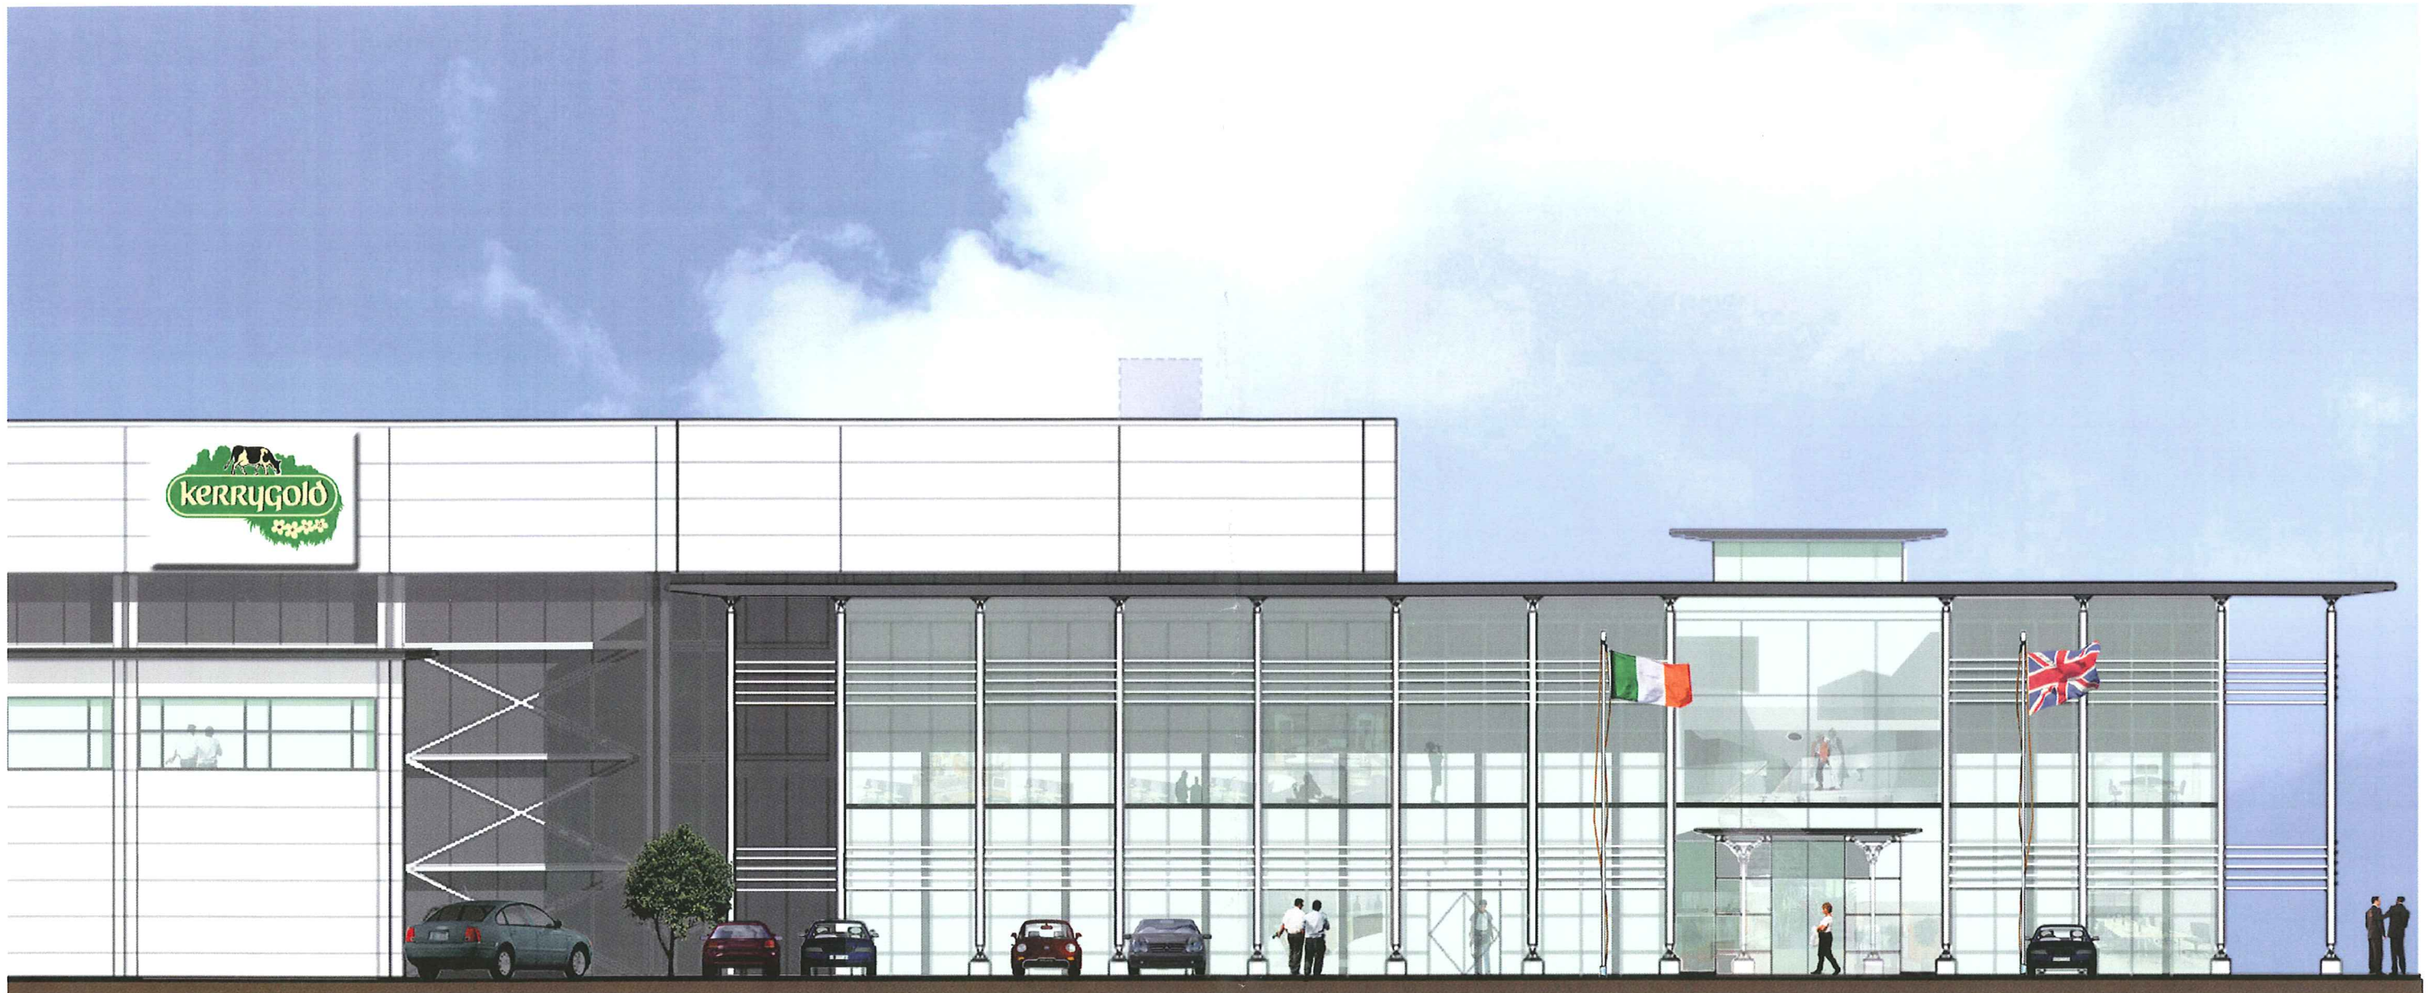

West Elevation Signage Proposal (rev B)

SIGNS

Parapet sign
Parapet mounted sign 5700(w) x 3300 (h) to be internally illuminated extruded aluminium flex face box with a digitally printed pvc flex face skin.

Flag poles
2 no. flag poles, 8m tall GRP tapered poles with hinged base plates and internal halyard.

08/01705/ ADV 18 SEP 2008 - SMD

Woods Hardwick
Architects and Development Consultants
15-17 Goldington Road, Bedford MK40 3NH
Tel +44(0)1234 268862 Fax +44(0)1234 353034
mail@woodshardwick.com www.woodshardwick.com

Kerrygold Site, Leek
15853-23
PLANNING ISSUE



North Elevation Signage Proposal

SIGN

Parapet sign
Parapet mounted sign 5700(w) x 3300 (h) to be internally illuminated extruded aluminium flex face box with a digitally printed pvc flex face skin.

08/01705/ADV 18 SEP 2008 - SMD

Woods Hardwick
Architects and Development Consultants
15-17 Goldington Road, Bedford MK40 3NH
Tel +44(0)1234 268862 Fax +44(0)1234 353034
mail@woodshardwick.com www.woodshardwick.com

Kerrygold Site, Leek
15853-27
PLANNING ISSUE

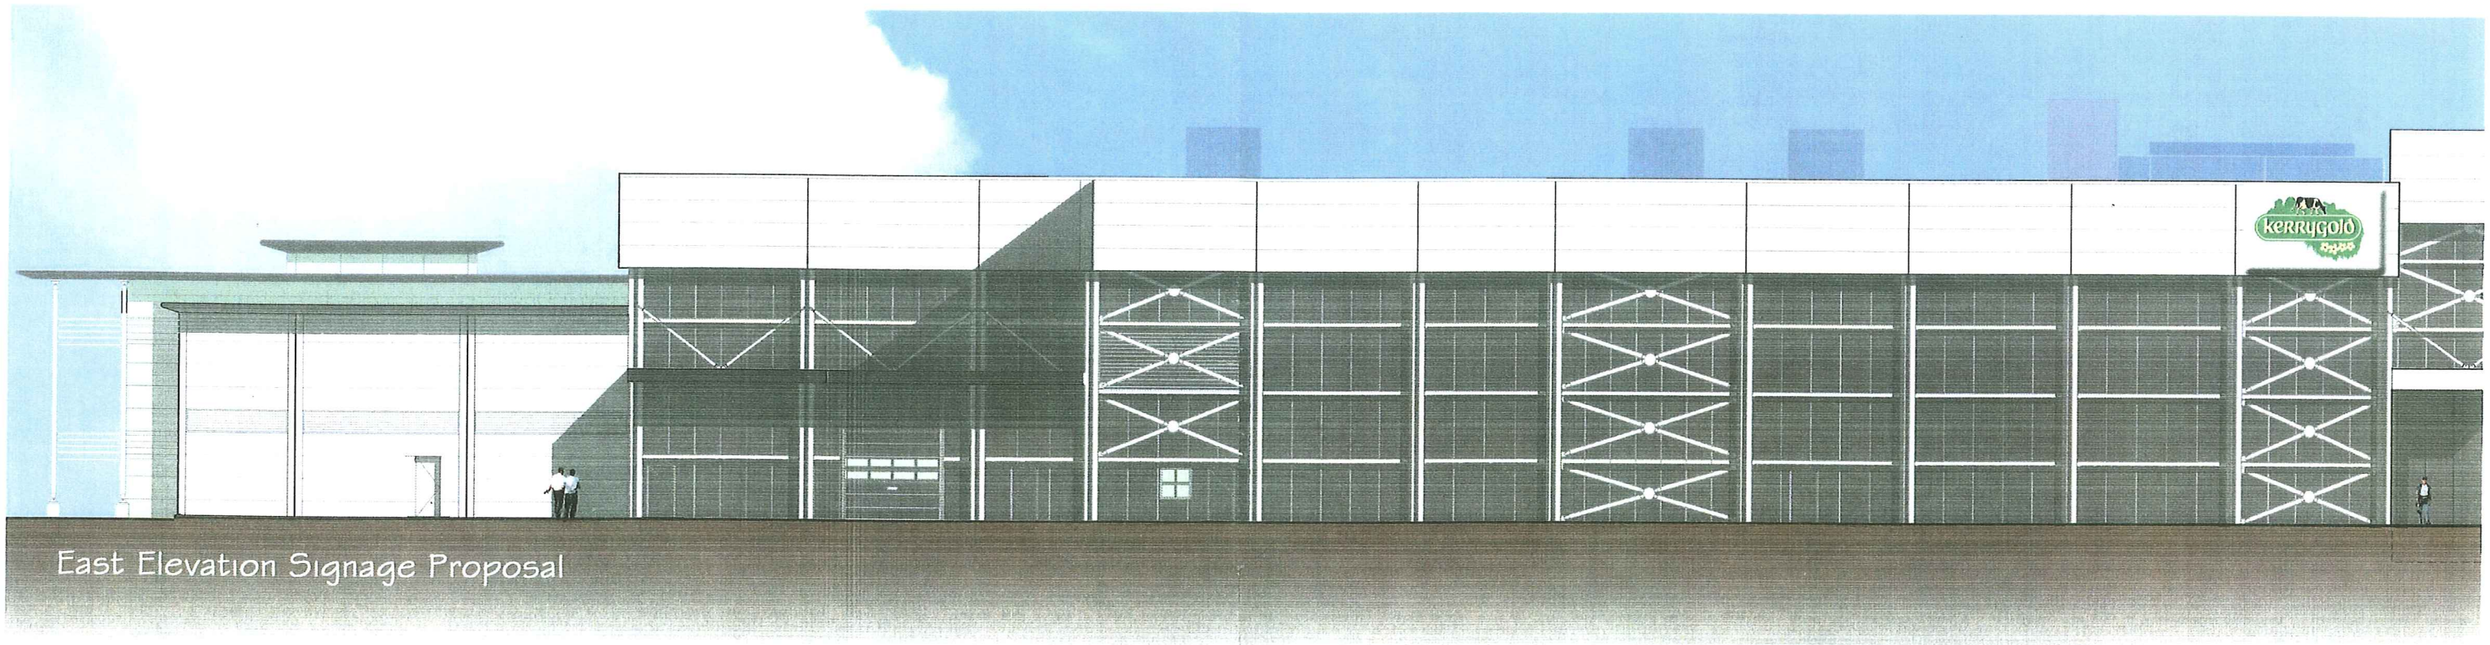

East Elevation Signage Proposal

SIGN

Parapet sign

Parapet mounted sign 5700(w) x 3300 (h) to be internally illuminated extruded aluminium flex face box with a digitally printed pvc flex face skin.

08/01705/ ADV 18 SEP 2008 - SMD

Woods Hardwick
Architects and Development Consultants
15-17 Goldington Road, Bedford MK40 3NH
Tel +44(0)1234 268862 Fax +44(0)1234 353034
mail@woodshardwick.com www.woodshardwick.com

Kerrygold Site, Leek

15853-24

PLANNING ISSUE