PART ONE

STAFFORDSHIRE moorlands DISTRICT COUNCIL

ACHIEVING · EXCELLENCE

Staffordshire Moorlands District Council
Moorlands House, Stockwell Street, Leek
Staffordshire Moorlands, ST13 6HQ
Telephone: 0845 605 3013
www.staffsmoorlands.gov.uk

Application for Planning Permission.
Town and Country Planning Act 1990

Publication of planning applications on council web sites
Please note that with the exception of applicant contact details and Certificates of Ownership, the information provided on this application form and in supporting documents may be published on the council's website.
If any other information that is provided as part of the application which falls within the definition of personal data under the Data Protection Act and is not to be published on the council's website, please contact the council's planning department.

1. Applicant Name, Address and Contact Details

Title: Mrs | First name: n | Surname: Carmen

Company name:

Street address: dingle brook farm
dingle lane
rushton spencer
Town/City: macclesfield
County:
Country:
Postcode: sk11 orx

	Country Code	National Number	Extension Number
Telephone number:			
Mobile number:			
Fax number:			

Email address:

Are you an agent acting on behalf of the applicant? (•) Yes ( ) No

2. Agent Name, Address and Contact Details

Title: Mr | First Name: ALAN | Surname: YARWOOD

Company name: Roger Yarwood, Chartered Town Planner

Street address: WHEATLEY BARN
WHEATLEY ROAD
TWO DALES
Town/City: MATLOCK
County:
Country: United Kingdom
Postcode: DE4 2FF

	Country Code	National Number	Extension Number
Telephone number:			
Mobile number:			
Fax number:			

Email address: roger.yarwood@virgin.net

3. Description of the Proposal

Please describe the proposed development including any change of use:
demolition of out-buildings and replacement with new single storey stables and fodder store

Has the building, work or change of use already started? ( ) Yes (•) No

4. Site Address Details

Full postal address of the site (including full postcode where available)

House: | Suffix:

House name: Dingle Brook Farm

Street address:

Rushton Spencer

Town/City: MACCLESFIELD

County:

Postcode: SK11 0RX

Description of location or a grid reference
(must be completed if postcode is not known):

Easting: 392620

Northing: 361230

Description:

5. Pre-application Advice

Has assistance or prior advice been sought from the local authority about this application? ○ Yes ◉ No

6. Pedestrian and Vehicle Access, Roads and Rights of Way

Is a new or altered vehicle access proposed to or from the public highway? ○ Yes ◉ No

Is a new or altered pedestrian access proposed to or from the public highway? ○ Yes ◉ No

Are there any new public roads to be provided within the site? ○ Yes ◉ No

Are there any new public rights of way to be provided within or adjacent to the site? ○ Yes ◉ No

Do the proposals require any diversions/extinguishments and/or creation of rights of way? ○ Yes ◉ No

7. Waste Storage and Collection

Do the plans incorporate areas to store and aid the collection of waste? ○ Yes ◉ No

Have arrangements been made for the separate storage and collection of recyclable waste? ○ Yes ◉ No

8. Neighbour and Community Consultation

Have you consulted your neighbours or the local community about the proposal? ○ Yes ◉ No

9. Council Employee / Member

Is the applicant or agent related to any member of staff or elected member of the council? ○ Yes ◉ No

10. Materials

Please state what materials (including type, colour and name) are to be used externally (if applicable):

Walls - description:

Description of *existing* materials and finishes:

brick/asbestos sheets

Description of *proposed* materials and finishes:

concrete blocks and yorkshire boarding

Roof - description:

Description of *existing* materials and finishes:

tiles and asbestos sheet

Description of *proposed* materials and finishes:

fibre cement sheet

Are you supplying additional information on submitted plan(s)/drawing(s)/design and access statement? ○ Yes ○ No

If Yes, please state references for the plan(s)/drawing(s)/design and access statement:

das.01

11. Vehicle Parking

Please provide information on the existing and proposed number of on-site parking spaces:

Type of vehicle	Existing number of spaces	Total proposed (including spaces retained)	Difference in spaces

12. Foul Sewage

Please state how foul sewage is to be disposed of:

Mains sewer ☐ Package treatment plant ☐ Unknown ☒

Septic tank ☐ Cess pit ☐

Other

Are you proposing to connect to the existing drainage system? ○ Yes ◉ No ○ Unknown

13. Assessment of Flood Risk

Is the site within an area at risk of flooding? Refer to the Environment Agency's Flood Map showing flood zones 2 and 3 and consult Environment Agency standing advice and your local planning authority requirements for information as necessary. ○ Yes ◉ No

If Yes, you will need to submit an appropriate flood risk assessment to consider the risk to the proposed site.

Is your proposal within 20 metres of a watercourse (e.g. river, stream or beck)? ○ Yes ◉ No

Will the proposal increase the flood risk elsewhere? ○ Yes ◉ No

How will surface water be disposed of?

☐ Sustainable drainage system ☐ Main sewer ☐ Pond/lake

☒ Soakaway ☐ Existing watercourse

14. Biodiversity and Geological Conservation

To assist in answering the following questions refer to the guidance notes for further information on when there is a reasonable likelihood that any important biodiversity or geological conservation features may be present or nearby and whether they are likely to be affected by your proposals.

Having referred to the guidance notes, is there a reasonable likelihood of the following being affected adversely or conserved and enhanced within the application site, OR on land adjacent to or near the application site:

a) Protected and priority species

○ Yes, on the development site ○ Yes, on land adjacent to or near the proposed development ◉ No

b) Designated sites, important habitats or other biodiversity features

○ Yes, on the development site ○ Yes, on land adjacent to or near the proposed development ◉ No

c) Features of geological conservation importance

○ Yes, on the development site ○ Yes, on land adjacent to or near the proposed development ◉ No

15. Existing Use

Please describe the current use of the site:

equestrian

Is the site currently vacant? ○ Yes ◉ No

Does the proposal involve any of the following:

Land which is known to be contaminated? ○ Yes ◉ No

Land where contamination is suspected for all or part of the site? ○ Yes ◉ No

A proposed use that would be particularly vulnerable to the presence of contamination? ○ Yes ◉ No

Application advice
If you have said Yes to any of the above, you will need to submit an appropriate contamination assessment.

16. Trees and Hedges

Are there trees or hedges on the proposed development site? ○ Yes ◉ No

And/or: Are there trees or hedges on land adjacent to the proposed development site that could influence the development or might be important as part of the local landscape character? ○ Yes ◉ No

If Yes to either or both of the above, you will need to provide a full Tree Survey with accompanying plan before your application can be determined. Your Local Planning Authority should make clear on its website what the survey should contain, in accordance with the current 'BS5837: Trees in relation to construction - Recommendations'

17. Trade Effluent

Does the proposal involve the need to dispose of trade effluents or waste? ○ Yes ◉ No

18. Residential Units

Does your proposal include the gain or loss of residential units? ○ Yes ◉ No

19. All Types of Development: Non-residential Floorspace

Does your proposal involve the loss, gain or change of use of non-residential floorspace? (•) Yes ( ) No

Use class/type of use		Existing gross internal floorspace (square metres)	Gross internal floorspace to be lost by change of use or demolition (square metres)	Total gross new internal floorspace proposed (including changes of use) (square metres)	Net additional gross internal floorspace following development (square metres)
A1	Net Tradable Area				
A2	Financial and professional services				0.0
A3	Restaurants and cafes				0.0
A4	Drinking estabishments				0.0
A5	Hot food takeaways				0.0
B1 (a)	Office (other than A2)				0.0
B1 (b)	Research and development				0.0
B1 (c)	Light industrial				0.0
B2	General industrial				0.0
B8	Storage or distribution				0.0
C1	Hotels and halls of residence				0.0
C2	Residential institutions				0.0
D1	Non-residential institutions				0.0
D2	Assembly and leisure				0.0
Other		100.0		108.0	108.0
Other					
	Total	100.0	0.0	108.0	108.0

For hotels, residential institutions and hostels, please additionally indicate the loss or gain of rooms:

Use Class	Types of use	Existing rooms to be lost by change of use or demolition	Total rooms proposed (including changes of use)	Net additional rooms
C1	Hotels	0	0	0
C2	Residential institutions	0	0	0
Other		0	0	0
Other				

20. Employment

If known, please complete the following information regarding employees:

	Full-time	Part-time	Equivalent number of full-time
Existing employees	0	0	0
Proposed employees	0	0	0

21. Hours of Opening

If known, please state the hours of opening for each non-residential use proposed:

Use	Monday to Friday Start Time	Monday to Friday End Time	Saturday Start Time	Saturday End Time	Sunday and Bank Holidays Start Time	Sunday and Bank Holidays End Time	Not Known

22. Site Area

What is the site area? 00.10 hectares

23. Industrial or Commercial Processes and Machinery

Please describe the activities and processes which would be carried out on the site and the end products including plant, ventilation or air conditioning. Please include the type of machinery which may be installed on site:

none

Is the proposal for a waste management development? ( ) Yes (•) No

24. Hazardous Substances

Is any hazardous waste involved in the proposal? ( ) Yes (•) No

25. Site Visit

Can the site be seen from a public road, public footpath, bridleway or other public land? ○ Yes ◉ No

If the planning authority needs to make an appointment to carry out a site visit, whom should they contact? (Please select only one)

○ The agent ◉ The applicant ○ Other person

26. Certificates (Certificate A)

Certificate of Ownership - Certificate A
Town and Country Planning (General Development Procedure) Order 1995 Certificate under Article 7

I certify/The applicant certifies that on the day 21 days before the date of this application nobody except myself/ the applicant was the owner (owner is a person with a freehold interest or leasehold interest with at least 7 years left to run) of any part of the land or building to which the application relates.

Title: Mr First name: roger Surname: yarwood

Person role: Agent Declaration date: 05/03/2009 ☒ Declaration made

26. Certificates (Agricultural Holdings Certificate)

Agricultural Holding Certificate
Town and Country Planning (General Development Procedure) Order 1995 Certificate under Article 7

Agricultural Land Declaration - You Must Select Either A or B

(A) None of the land to which the application relates is, or is part of an agricultural holding. ◉

(B) I have/The applicant has given the requisite notice to every person other than myself/the applicant who, on the day 21 days before the date of this application, was a tenant of an agricultural holding on all or part of the land to which this application relates, as listed below: ○

Title: Mr First Name: roger Surname: yarwood

Person role: Agent Declaration date: 05/03/2009 ☒ Declaration Made

27. Declaration

I/we hereby apply for planning permission/consent as described in this form and the accompanying plans/drawings and additional information. ☒

Date 05/03/2009

AGRICULTURALSTABLES AND FODDER STORE AT DINGLE BROOK FARM, RUSHTON SPENCER

SUPPORTING DESIGN AND ACCESS STATEMENT

1. The site

The premises occupy a position in the countryside, on the south side of Dingle Lane, about 1km southwest of the village of Rushton Spencer.

The application site is currently occupied by two buildings, in poor condition, comprising a brick built stable and an asbestos sheet fodder store.

These buildings are well screened from Dingle Lane and are approached by an unsurfaced track, which also serves the adjoining livery stables.

2. Proposed Development of the Site

It is proposed to demolish the existing buildings and erect an replacement building to provide stabling, hay storage and equipment storage for use in connection with the established equestrian us of the site.

The proposed building will occupy the same site as the existing buildings but will be orientated so that stable entrance faces north.

3. Layout Considerations

The proposed building has been located on the same footprint as the existing buildings which are to be demolished. The existing buildings face south towards another building which is to be converted in part to residential use. In order to improver the residential environment of this future dwelling, the entrance doors to the new building will be located facing north.

4. Scale and Design

The proposed buildings will be single storey, with a height of about 3.0 metres to eaves level. This is similar to the existing buildings which are to be demolished.


The design and materials of construction will ensure the building is appropriate to its setting. Yorkshire boarding will be used for the upper part of the walls and pre-coloured sheeting of a dark colour will be used for the roof, to minimise the impact in the landscape.


5. Landscaping

There are existing trees and hedgerows adjoining the north side of the site which offer a good screen and setting for the building. No trees or hedgerows will be affected. Additional landscaping is not considered to be necessary.

6. Access

Vehicular access is only required for construction purposes and thereafter for the already established equestrian activity. No increase in traffic generation will arise. No other access or accessibility considerations apply.

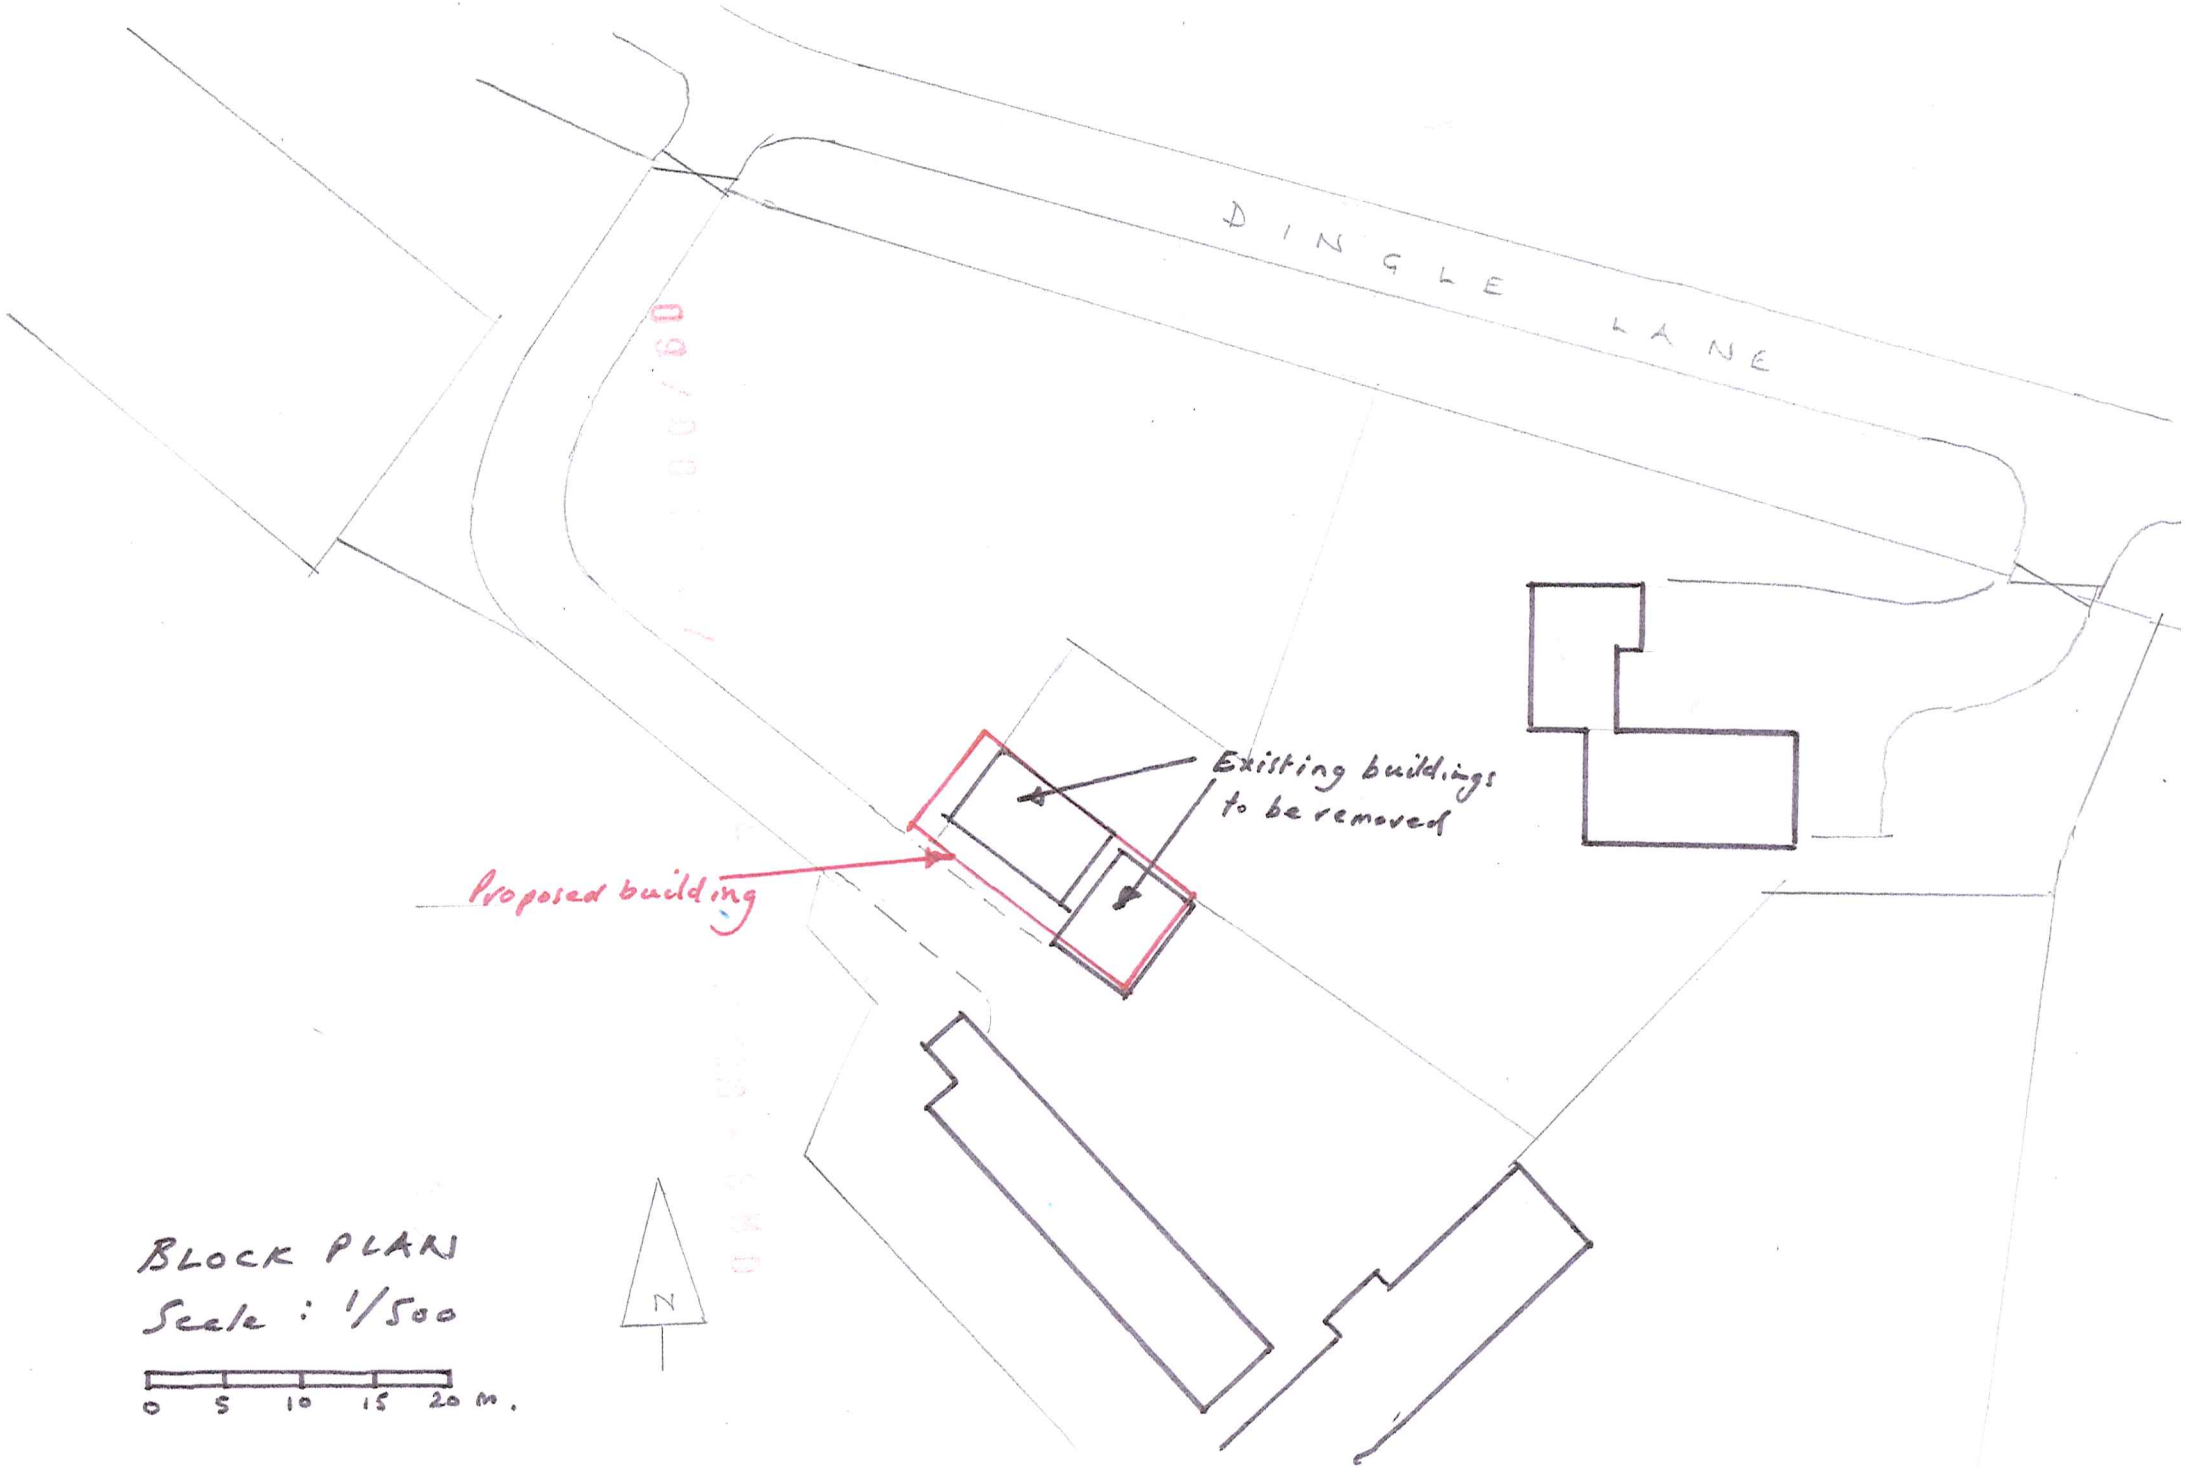
DINGLE LANE
Existing buildings to be removed
Proposed building
N
BLOCK PLAN
Scale : 1/500
0 5 10 15 20 M.

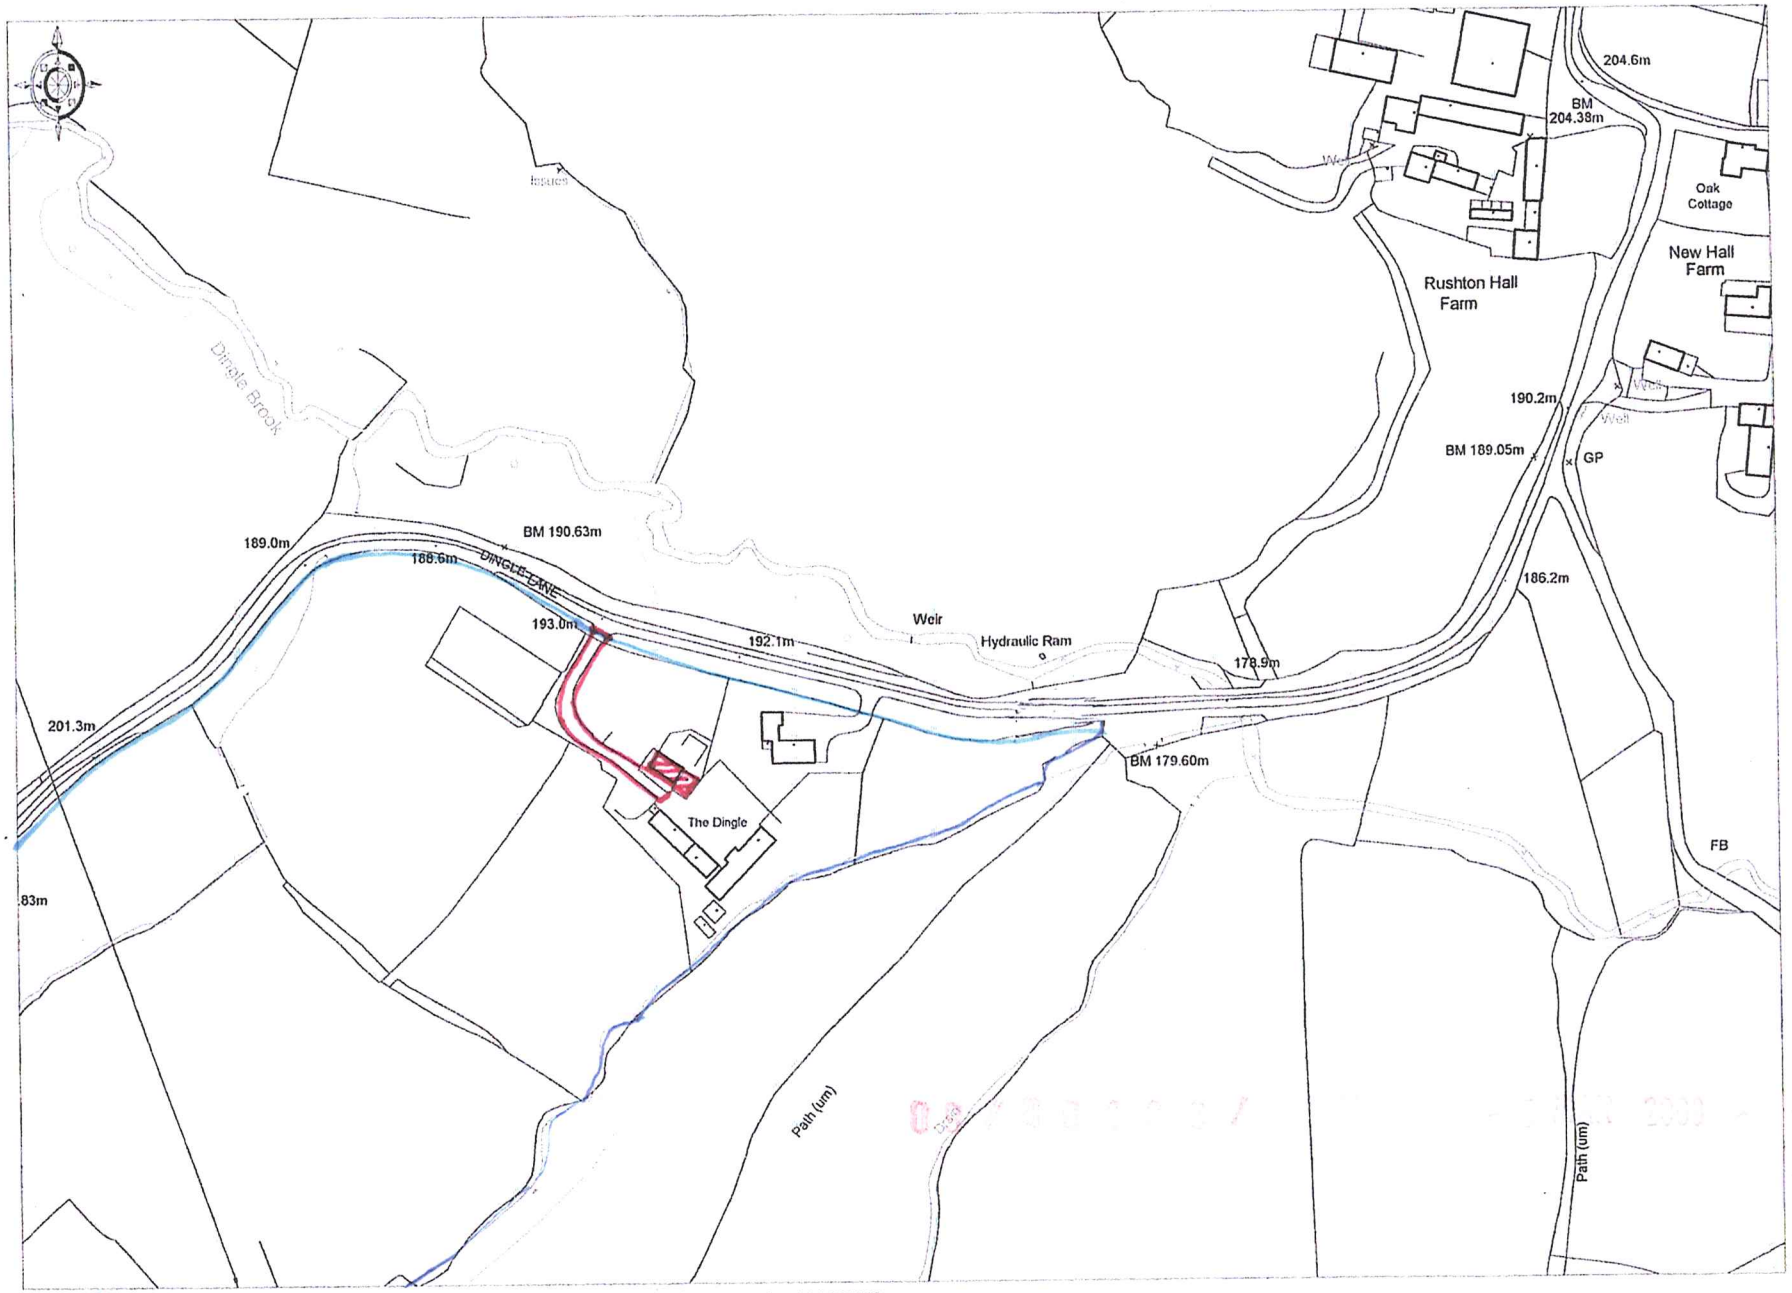


© Crown Copyright 2006. All rights reserved. Licence number 100020449.

This map was created with Promap

Scale 1/2500

0 100m

Reference:	09/00196/FUL Rushton

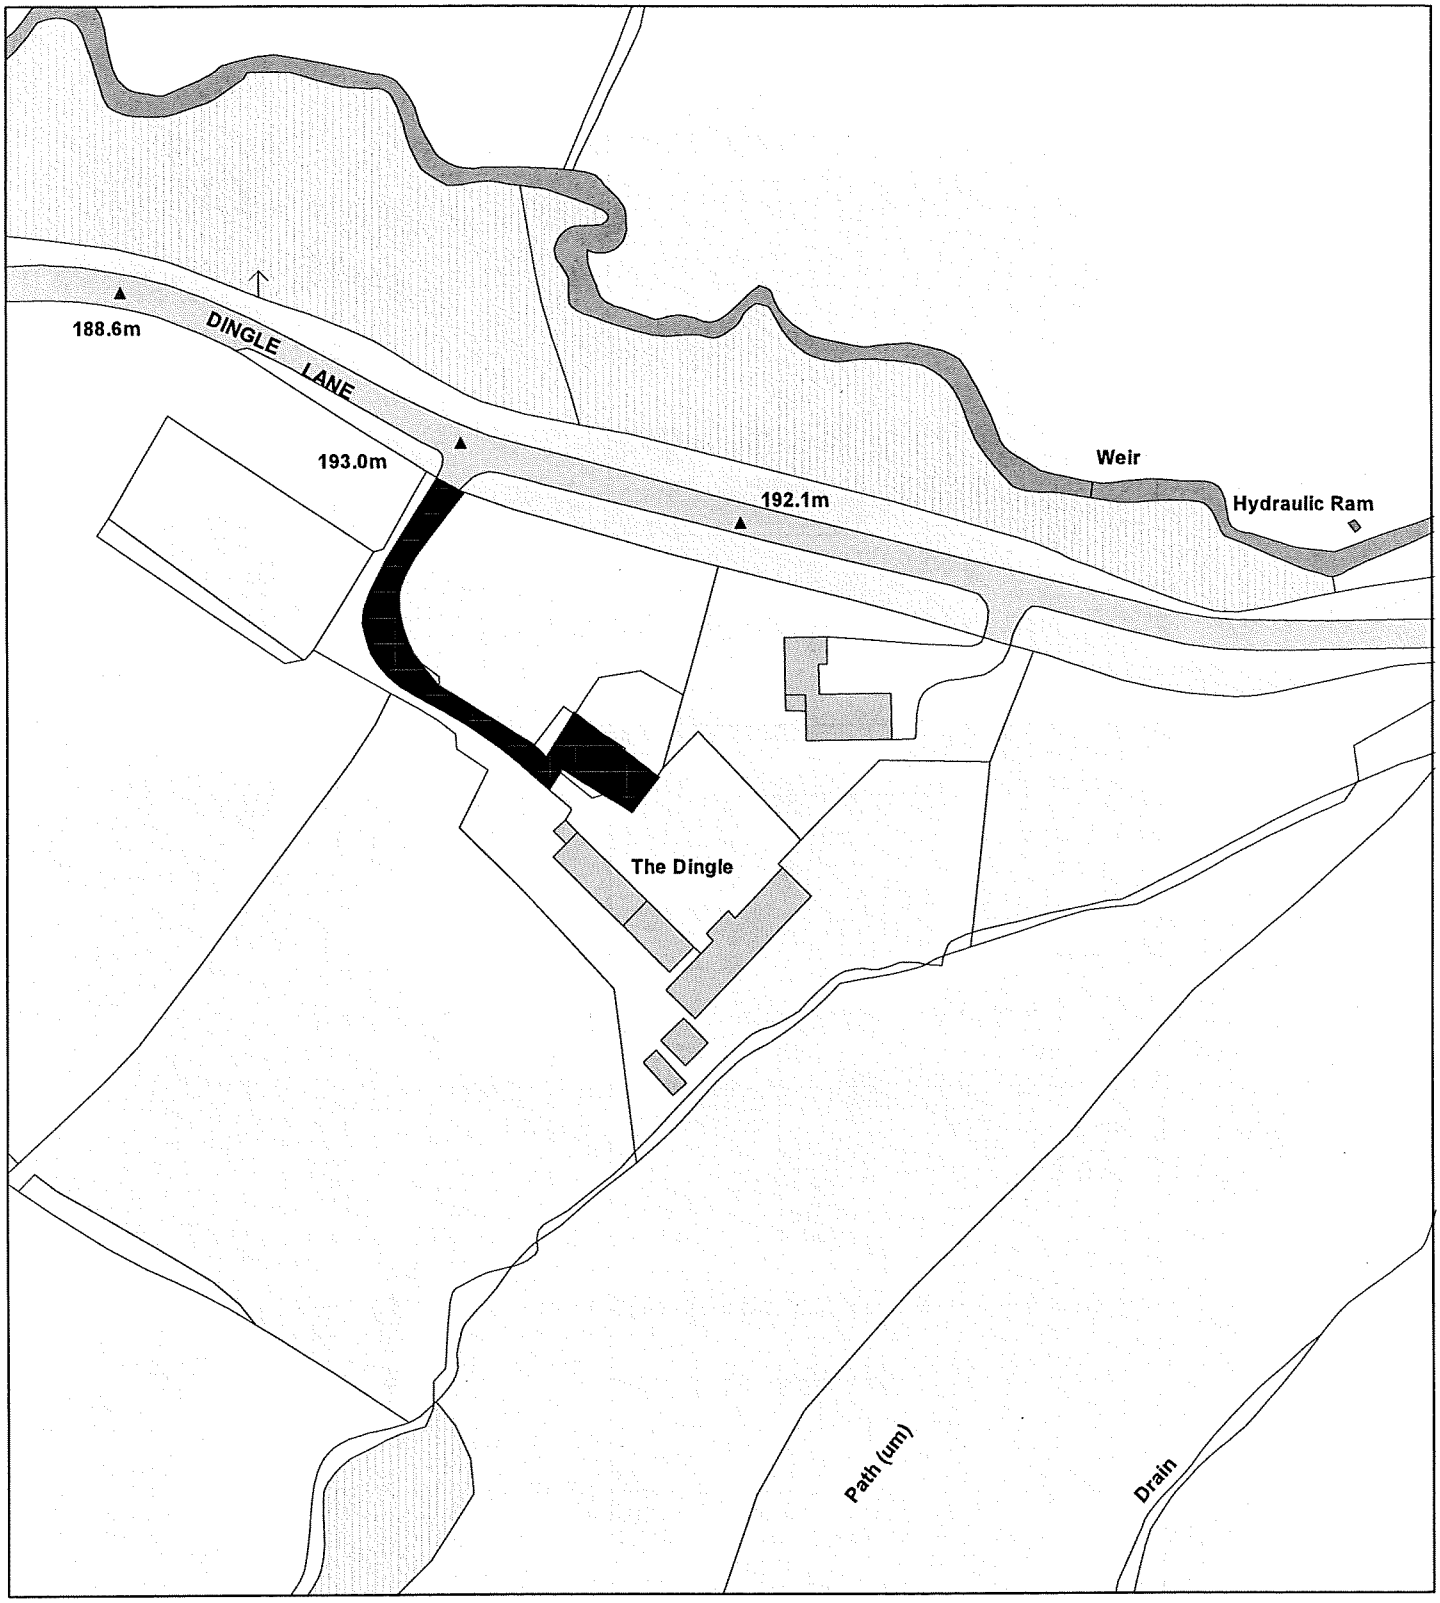

Scale : 1:1250

© Crown copyright. All rights reserved.
Staffordshire Moorlands District Council.
Licence no. 100018384. 2009.

Date	23 April 2009
Organisation	Not Set
Department	Not Set
Comments	