Ryder Ford
ASSOCIATES

DEVELOPMENT CONSULTANTS

ARCHITECTURE : PLANNING

BUILDING SURVEYING AND CONSERVATION
FARM AND COUNTRYSIDE

PARKSIDE PARK ROAD LEEK
STAFFORDSHIRE ST13 8JT 01538 398290

1 MAY 2009

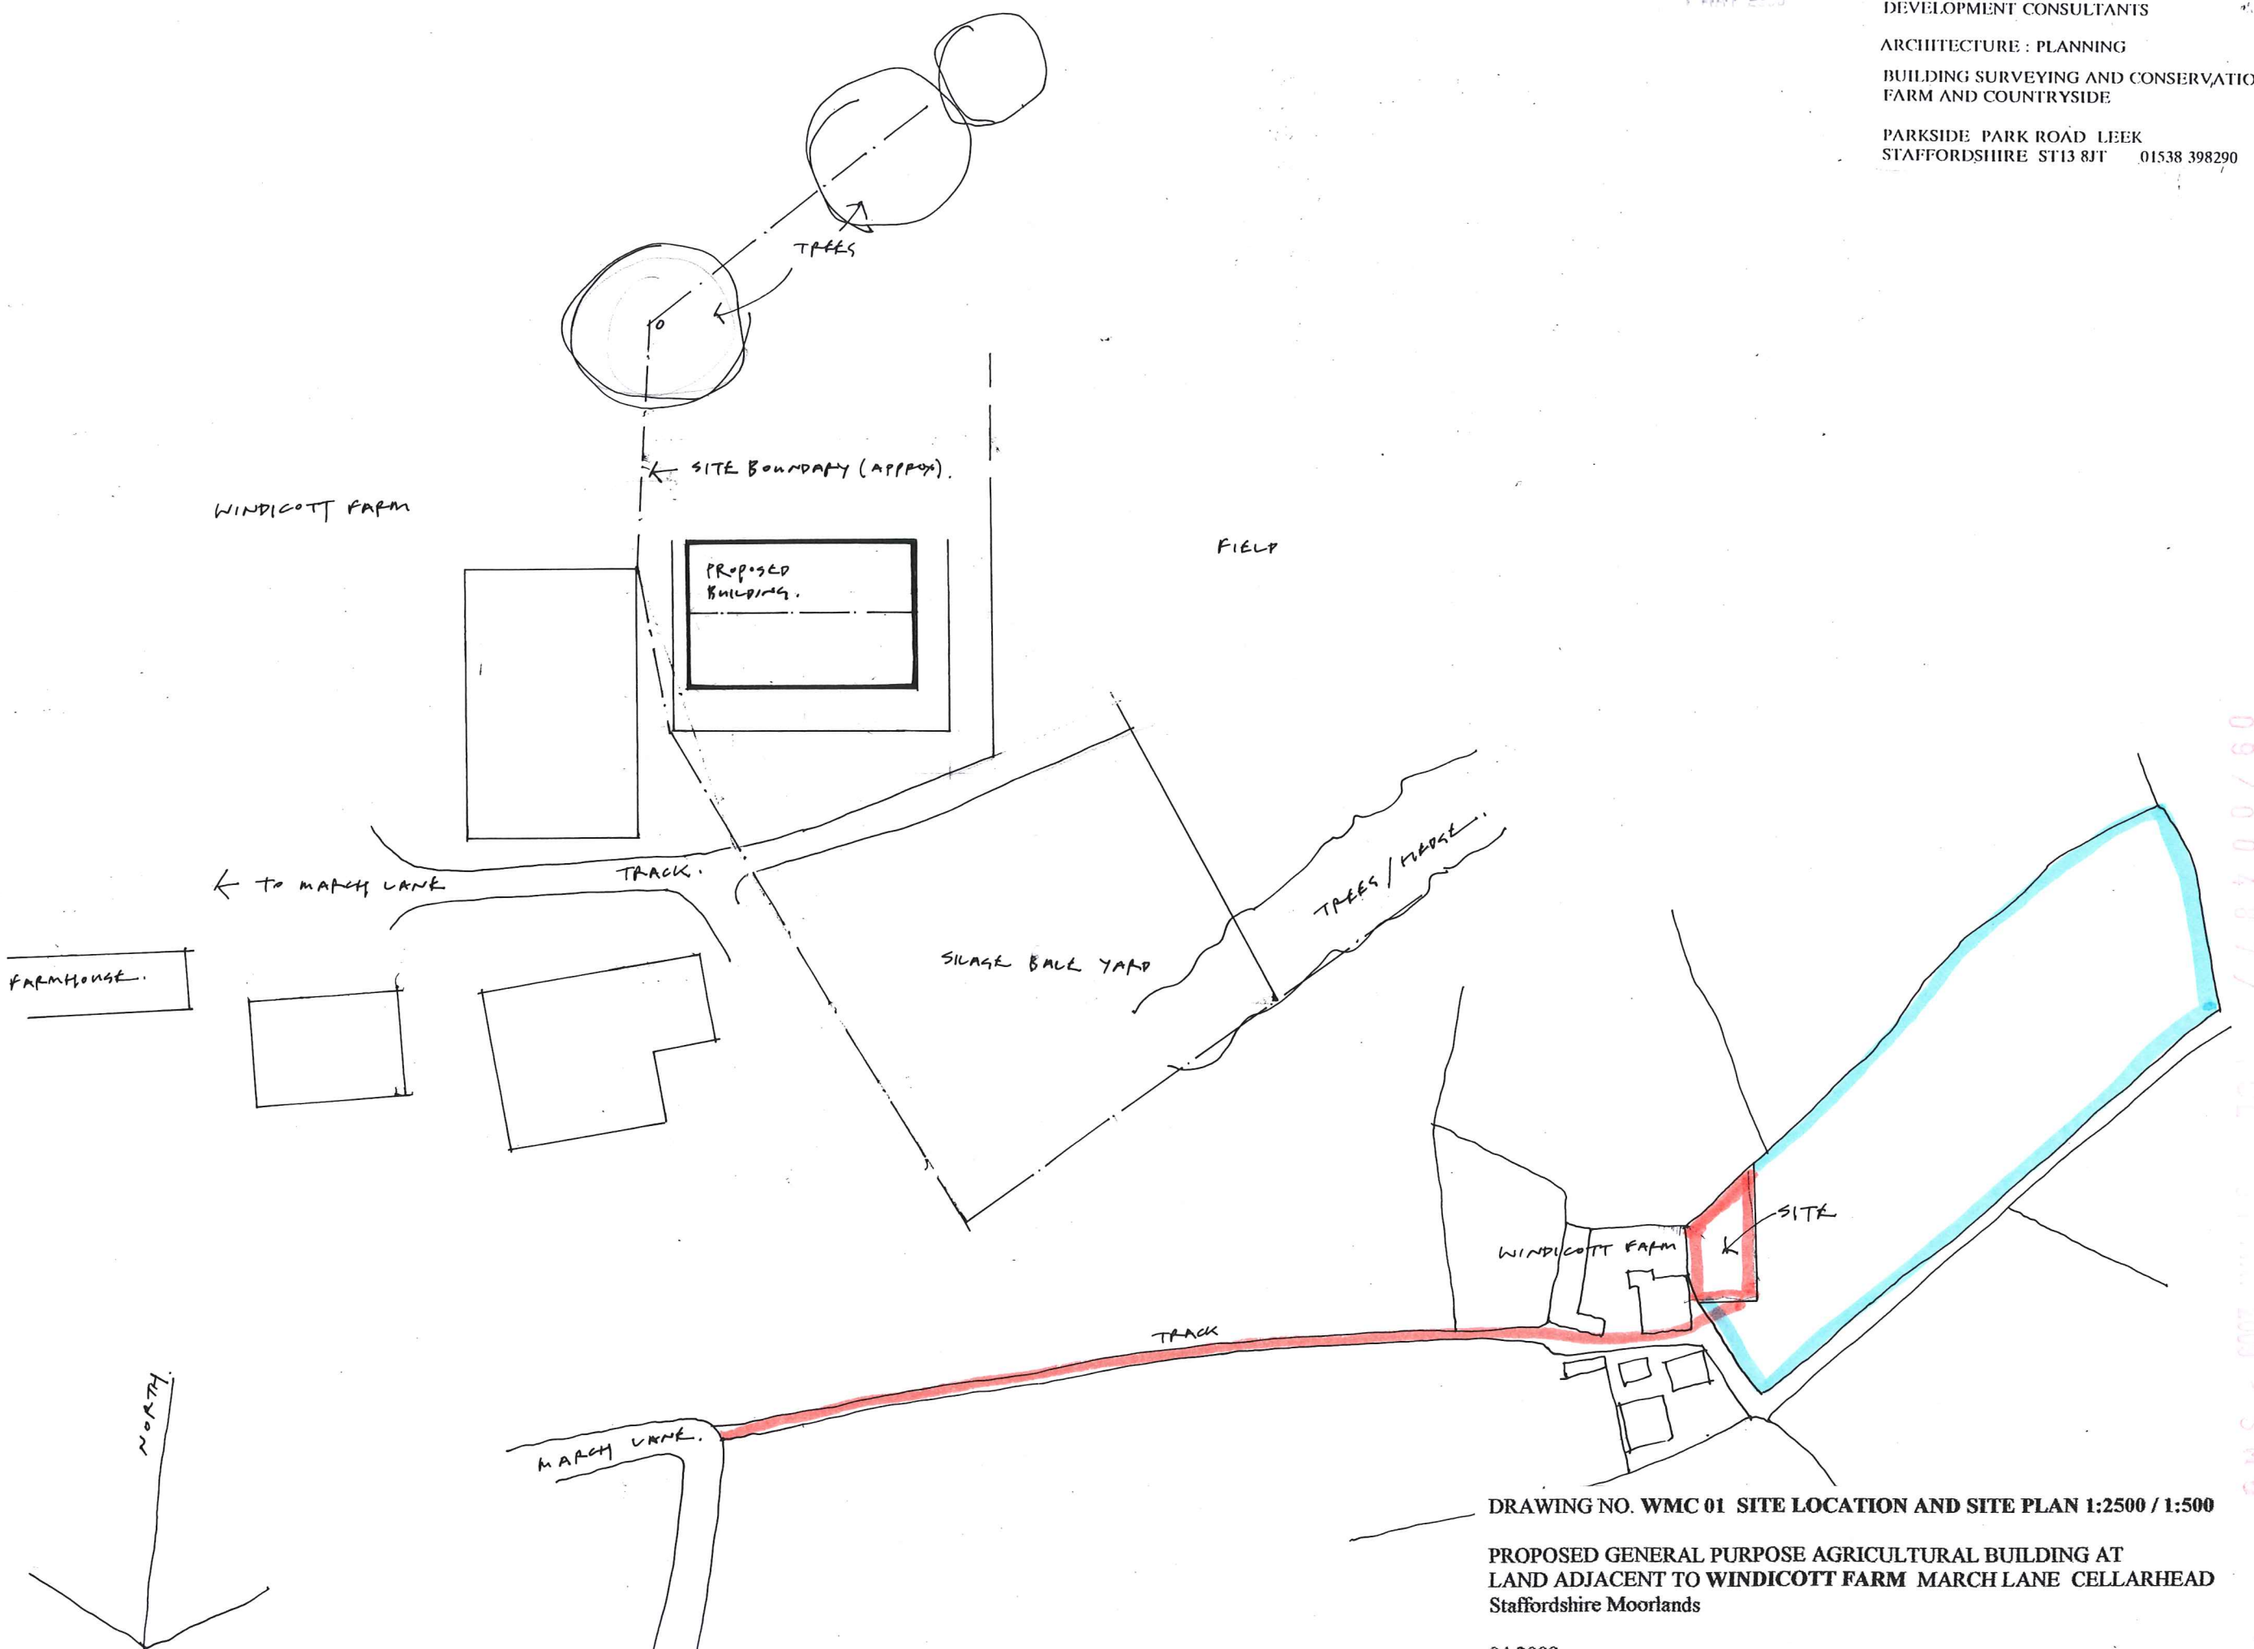

DRAWING NO. **WMC 01 SITE LOCATION AND SITE PLAN 1:2500 / 1:500**

PROPOSED GENERAL PURPOSE AGRICULTURAL BUILDING AT
LAND ADJACENT TO **WINDICOTT FARM** MARCH LANE CELLARHEAD
Staffordshire Moorlands

04 2009

Ryder Ford
ASSOCIATES

DEVELOPMENT CONSULTANTS

ARCHITECTURE : PLANNING

BUILDING SURVEYING AND CONSERVATION
FARM AND COUNTRYSIDE

PARKSIDE PARK ROAD LEEK
STAFFORDSHIRE ST13 8JT 01538 398290

REVISIONS

A 05 2009 ROOFLIGHTS ADDED TO SITE PLAN (ROOF PLAN)

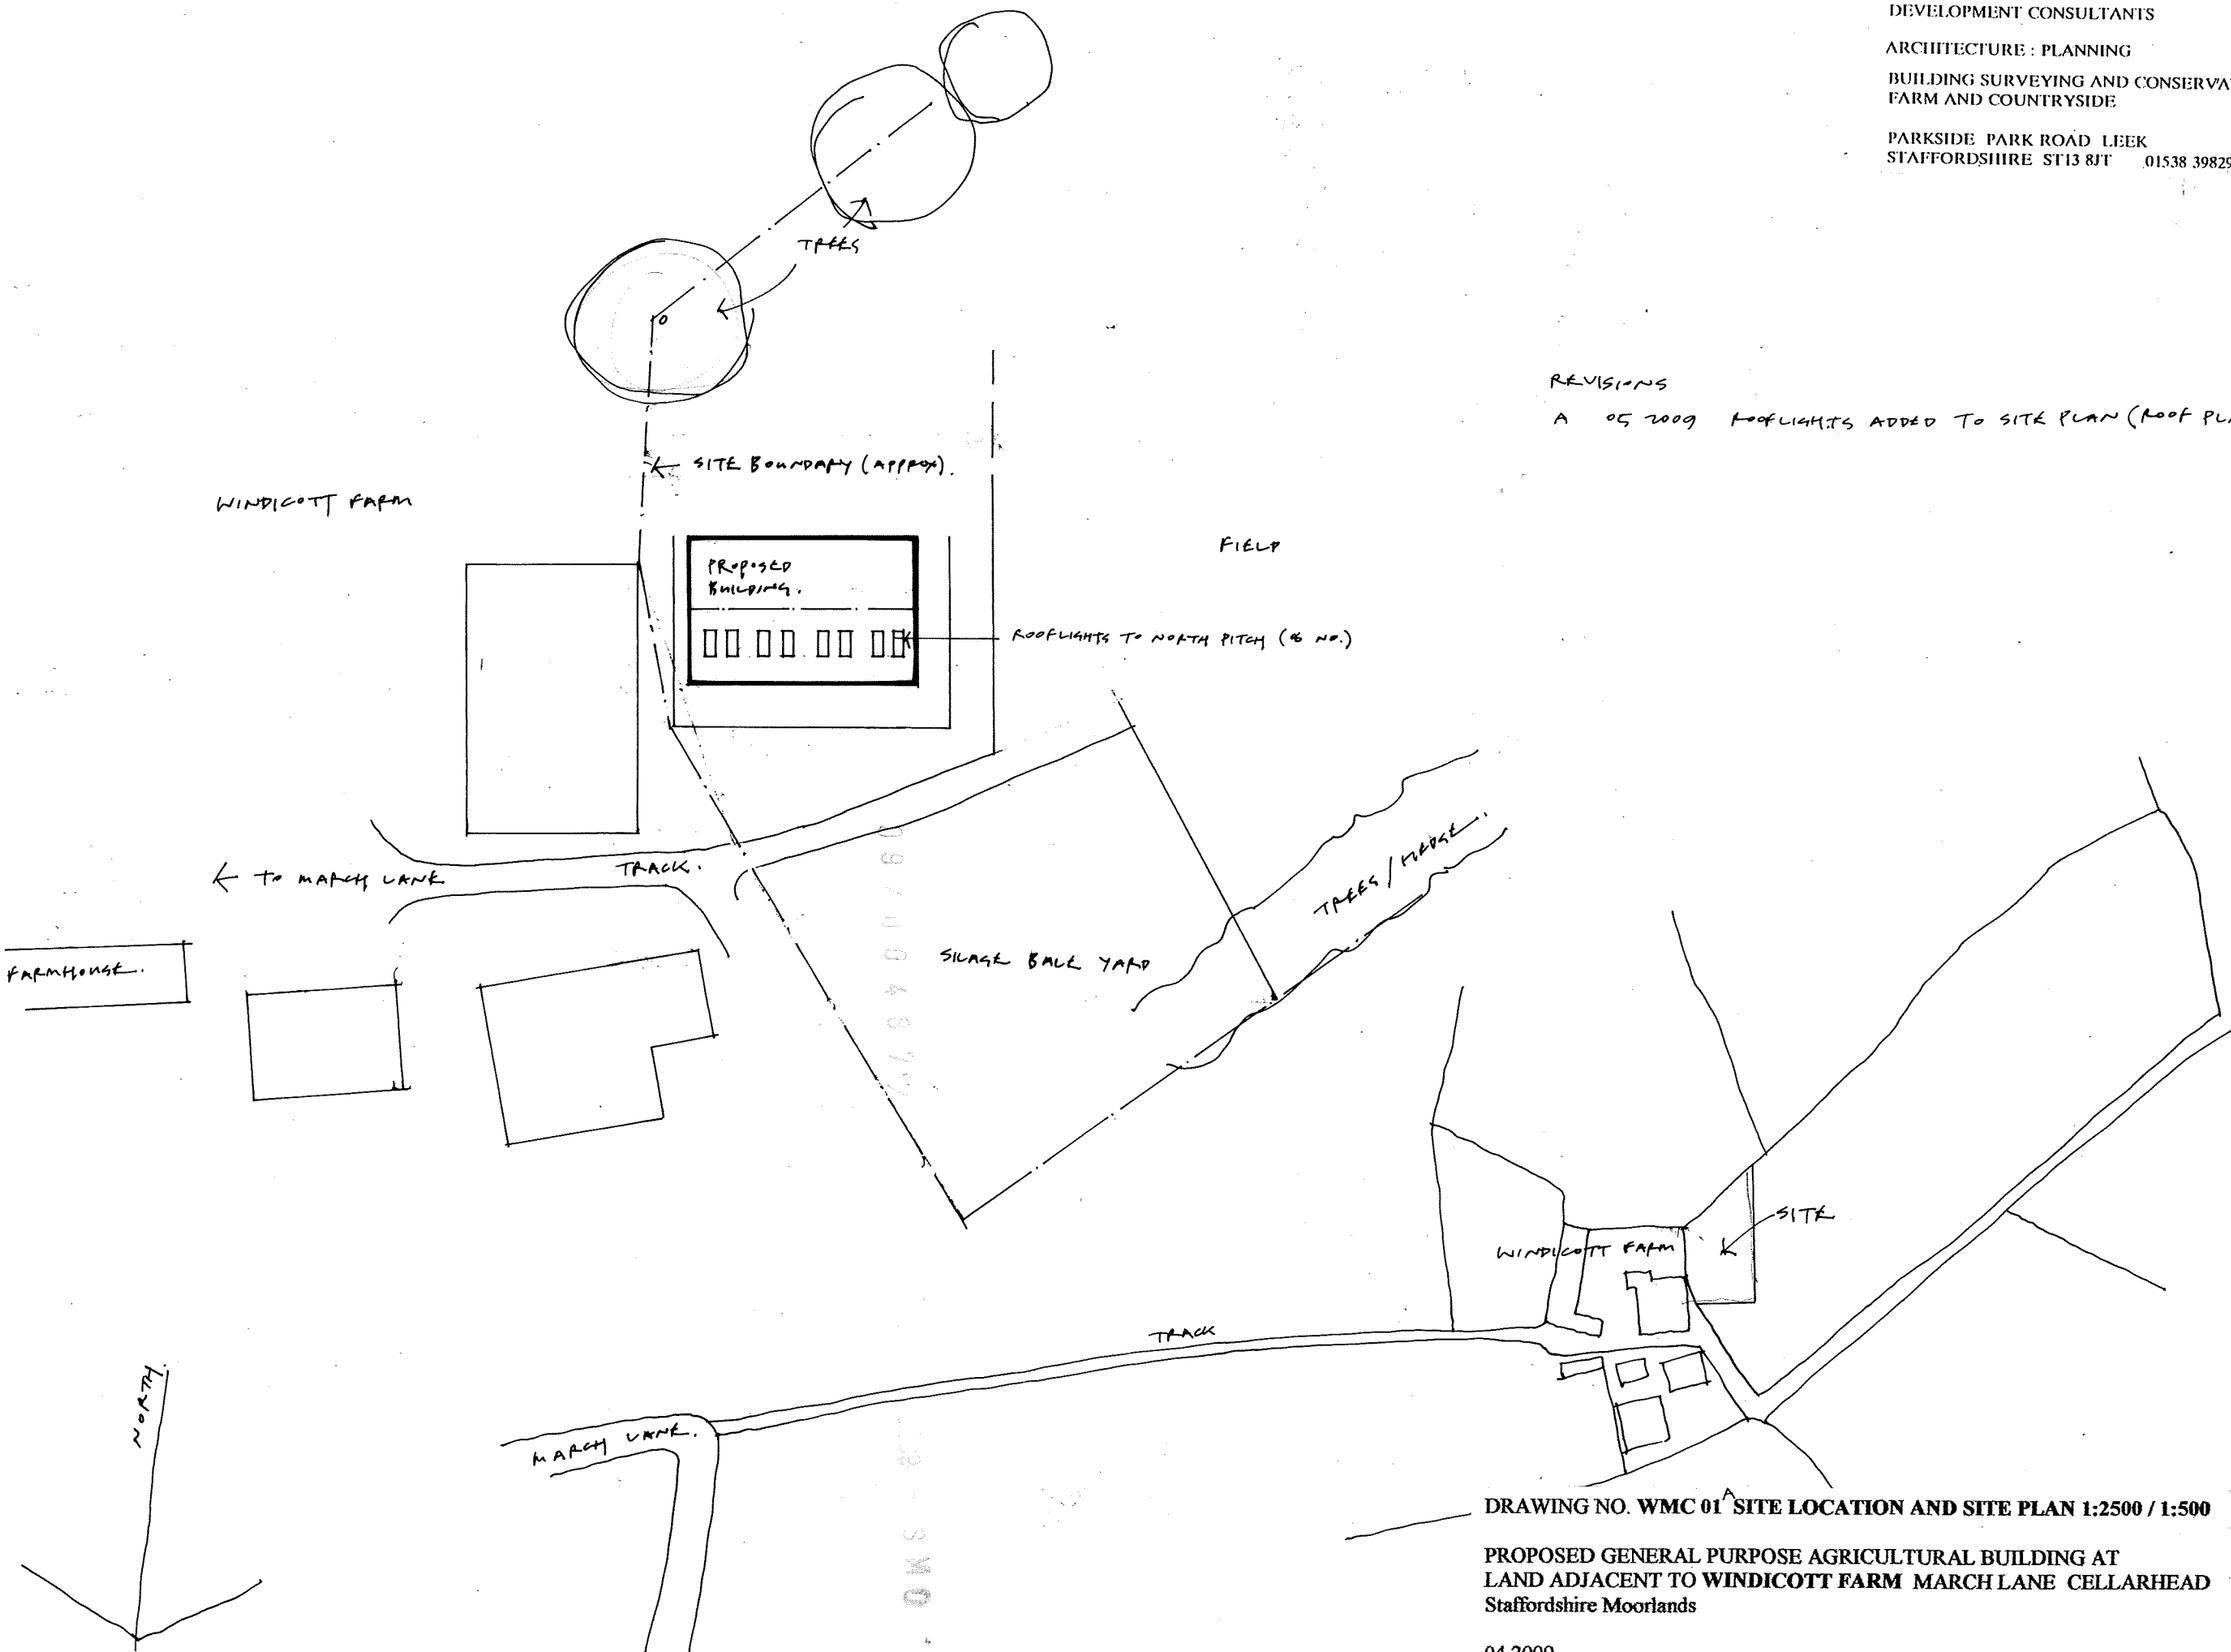

DRAWING NO. **WMC 01^A SITE LOCATION AND SITE PLAN 1:2500 / 1:500**

PROPOSED GENERAL PURPOSE AGRICULTURAL BUILDING AT
LAND ADJACENT TO **WINDICOTT FARM** MARCH LANE CELLARHEAD
Staffordshire Moorlands

04 2009