marketing@planningportal.gov.uk / 0117 372 8403

G/08 Temple Quay House
Bristol
BS1 6PN

S.M.D.C
C.P.U.
0 8 MAY 2009
ACK | PASSED TO | FILE

part one.

Application for consent to display an advertisement(s).

Town and Country Planning (Control of Advertisement) Regulations 2007

09/00518/ADV 8 MAY 2009 - SMD

Publication of planning applications on council websites

Please note that with the exception of applicant contact details and Certificates of Ownership, the information provided on thi application form and in supporting documents may be published on the council's website.

If you have provided any other information as part of your application which falls within the definition of personal data under the Data Protection Act which you do not wish to be published on the council's website, please contact the council's planning department.

Please complete using block capitals and black ink.
It is important that you read the accompanying guidance notes as incorrect completion will delay the processing of your application.

1. Applicant Name and Address

Title:	
First name:	
Last name:	
Company (optional):	FOOD PROGRAMME DELIVERY ORCHID GROUP
Unit:	
House number:	
House suffix:	
House name:	
Address 1:	OLD BANK BUILDING
Address 2:	HANOVER STREET
Address 3:	
Town:	MANCHESTER
County:	
Country:	
Postcode:	

2. Agent Name and Address

Title:	
First name:	
Last name:	
Company (optional):	FUTURAMA LTD
Unit:	
House number:	
House suffix:	
House name:	OLYMPIA HOUSE
Address 1:	METRO PARK 45
Address 2:	MIDDLETON GROVE
Address 3:	
Town:	LEEDS
County:	WEST YORKSHIRE
Country:	
Postcode:	LS11 5TY

3. Site Address Details

Please provide the full postal address of the application site.

Unit: | House number: | House suffix:

House name: CO-OP FOOD STORE

Address 1: PORTLAND STREET NORTH

Address 2:

Address 3:

Town: LEEK

County:

Postcode (optional): ST13 6AH

Description of location or a grid reference.
(must be completed if postcode is not known):

Easting: | Northing:

Description:

CONVENIENCE STORE

4. Pre-application Advice

Has assistance or prior advice been sought from the local authority about this application? ☐ Yes ☒ No

If Yes, please complete the following information about the advic you were given. (This will help the authority to deal with this application more efficiently).

Please tick if the full contact details are not known, and then complete as much as possible: ☐

Officer name:

Reference:

Date (DD/MM/YYYY):
(must be pre-application submission)

Details of pre-application advice received?

5. Neighbour and Community Consultation

Have you consulted your neighbours or the local community about the proposal? ☐ Yes ☒ No

If Yes please provide details:

6. Council Employee / Member

Is the applicant or agent related to any member of staff or elected member of the Council? ☐ Yes ☒ No

If Yes, please provide details:

7. Description of Proposed Advertisement(s)

Please describe the proposed advertisement(s):

Please indicate the number of the following types of advertisement(s) you are applying for:	Number of advertisement(s)
Application for fascia sign(s)	
Application for a projecting or hanging sign(s)	
Application for a hoarding(s)	
Other	

If you selected Other, please describe:

8. Advertisement Display

Is the advertisement you are applying for already in place? ☐ Yes ☒ No

If Yes please provide details of when the use or work started:

Is an existing advertisement(s) to be removed and replaced by the advertisement(s) in this proposal?

☒ Yes ☐ No ☐ Not applicable

If Yes to either or both above, please show the existing sign(s) on an elevation drawing or photograph and state the references for the drawing(s) or photographs.

Will the proposed advertisement(s) project over a footpath or other public highway? ☐ Yes ☒ No

9. Advertisement Period

Please state the period of time for which consent is sought for the advertisement: From DATE OF DETERMINATION To FIVE YEARS HENCE. date (DD/MM/YYYY)

10. Interest in the Land

Does the applicant own the land or buildings where the adverts are to be placed? ☒ Yes ☐ No

If No, has the permission of the owner or any other person entitled to give permission for the display of an advertisement been obtained? ☐ Yes ☐ No

If No, why not?

11. Details of Proposed Advertisement(s)

Please provide a full description of each proposed advertisement (e.g. fascia sign, box sign, projecting sign, hoarding, flag etc)

	Advertisement A	Advertisement B	Advertisement H
Type:	FASCIA SIGN	FASCIA SIGN	FASCIA SIGN
a) The Height from the ground to the base of the advertisement (in metres)	7.6 MTRS	7.6 MTR.	3.3 MTR
b) The dimensions of the proposed advertisement(H x W x D) (in metric)	12.708MX1.208MX60MM	12.470MX1.200MX60MM	3.267MX600MMX60MM
c) The maximum height of any of the individual letters and symbols (in metric)	690MM	690MM	260MM.
d) The colour of the text and background	PANTONE GREEN 375 BLUE 2757, WHITE	PANTONE GREEN 375 BLUE 2757, WHITE	PANTONE GREEN 375 BLUE 2757, WHITE
e) Materials of the proposed sign(s)	ALUMINIUM ARYLIC	ALUMINIUM ARYLIC	ALUMINIUM ARYLIC
f) The maximum projection of advertisement from the face of the building	60MM	60MM	60MM
Will any of the sign(s) be illuminated	☒ Yes ☐ No	☒ Yes ☐ No	☒ Yes ☐ No
If Yes for any of the proposed signs, answer g), h) and i)			
Details of method of illumination (internally illuminated/externally illuminated)	EXTERNAL	EXTERNAL	EXTERNAL
Illuminance levels (cd/m²)	WILL NOT EXCEED 400 cd/M²	WILL NOT EXCEED 400 cd/M²	WILL NOT EXCEED 400 cd/M²
Will the illumination be static or intermittent?	STATIC	STATIC	STATIC

9. Advertisement Period

Please state the period of time for which consent is sought for the advertisement: From DATE OF DETERMINATION To FIVE YEARS HENCE date (DD/MM/YYYY)

10. Interest in the Land

Does the applicant own the land or buildings where the adverts are to be placed? ☒ Yes ☐ No

If No, has the permission of the owner or any other person entitled to give permission for the display of an advertisement been obtained? ☐ Yes ☐ No

If No, why not?

11. Details of Proposed Advertisement(s)

Please provide a full description of each proposed advertisement (e.g. fascia sign, box sign, projecting sign, hoarding, flag etc)

	Advertisement J	Advertisement S	Advertisement M H1
Type:	D/S PROJ. SIGN	TOTEM SIGN	CAR PARK SIGNS
a) The Height from the ground to the base of the advertisement (in metres)	2.813M.	FREESTANDING	1.995M
b) The dimensions of the proposed advertisement(H x W x D) (in metric)	650MMx600MMx100MM	1570Mx6.558Mx225MM	800MMx800MMx1.00MM
c) The maximum height of any of the individual letters and symbols (in metric)	330MM	390MM	70MM
d) The colour of the text and background	RED, WHITE	PANTONE GREEN 375 — ORANGE 1495 — BLUE 2757, WHITE	PANTONE GREEN 375 — BLUE 2757 WHITE, BLACK
e) Materials of the proposed sign(s)	ALUMINIUM VINYL	ALUMINIUM ARKYLIC	ALUMINIUM VINYL
f) The maximum projection of advertisement from the face of the building	650MM	FREESTANDING	1.00MM
Will any of the sign(s) be illuminated	Yes ☐ No ☒	Yes ☒ No ☐	Yes ☐ No ☒
If Yes for any of the proposed signs, answer g), h) and i)			
g) Details of method of illumination (internally illuminated/externally illuminated)	/	INTERNAL	/
h) illuminance levels (cd/m²)		WILL NOT EXCEED 400cd/M²	
i) Will the illumination be static or intermittent?		STATIC	

9. Advertisement Period

Please state the period of time for which consent is sought for the advertisement: From DATE OF DETERMINATION To FIVE YEARS HENCE date (DD/MM/YYYY)

10. Interest in the Land

Does the applicant own the land or buildings where the adverts are to be placed? ☒ Yes ☐ No

If No, has the permission of the owner or any other person entitled to give permission for the display of an advertisement been obtained? ☐ Yes ☐ No

If No, why not?

11. Details of Proposed Advertisement(s)

Please provide a full description of each proposed advertisement (e.g. fascia sign, box sign, projecting sign, hoarding, flag etc)

	Adverti D, F & P	Adverti Q, R, B1 & C1	Adverti 1 & A1
Type:	CAR PARK SIGNS	SPEED LIMIT SIGNS	PARENT AND CHILD SIGNS
a) The Height from the ground to the base of the advertisement (in metres)	1.500M	1.995	1.995M
b) The dimensions of the proposed advertisement(H x W x D) (in metric)	600MM x 600MM x 1MM.	800MM DIA.	800MM DIA
c) The maximum height of any of the individual letters and symbols (in metric)	50MM	130MM	450MM
d) The colour of the text and background	PANTONE GREEN 375 — & — BLUE 2757 WHITE BLACK	RED, BLACK, WHITE	BLUE, WHITE
e) Materials of the proposed sign(s)	ALUMINIUM VINYL	ALUMINIUM VINYL	ALUMINIUM VINYL
f) The maximum projection of advertisement from the face of the building	1MM	FREESTANDING	FREESTANDING
Will any of the sign(s) be illuminated	Yes ☐ No ☒	Yes ☐ No ☒	Yes ☐ No ☒
If Yes for any of the proposed signs, answer g), h) and i)			
g) Details of method of illumination internally illuminated/externally illuminated)	\	\	\
h) illuminance levels (cd/m²)			
i) Will the illumination be static or intermittent?			

9. Advertisement Period

Please state the period of time for which consent is sought for the advertisement: From DATE OF DETERMINATION To FIVE YEARS HENCE date (DD/MM/YYYY)

10. Interest in the Land

Does the applicant own the land or buildings where the adverts are to be placed? ☒ Yes ☐ No

If No, has the permission of the owner or any other person entitled to give permission for the display of an advertisement been obtained? ☐ Yes ☐ No

If No, why not?

11. Details of Proposed Advertisement(s)

Please provide a full description of each proposed advertisement (e.g. fascia sign, box sign, projecting sign, hoarding, flag etc)

	Advert C, H, T & X	Advert Z	Advert O, N, D1, F1
Type:	CAR PARK SIGNS	DELIVERIES SIGN	TROLLEY SIGNS
a) The Height from the ground to the base of the advertisement (in metres)	1.500M.	1.995	1.995M
b) The dimensions of the proposed advertisement(H x W x D) (in metric)	600MMX600MMX1MM	800MM DIA	800MM DIA
c) The maximum height of any of the individual letters and symbols (in metric)	50MM	190MM	440MM
d) The colour of the text and background	PANTONE GREEN 375 —IN— BLUE 2735 WHITE, BLACK	PANTONE GREEN 375 WHITE	PANTONE GREEN 375 WHITE
e) Materials of the proposed sign(s)	ALUMINIUM VINYL	ALUMINIUM VINYL	ALUMINIUM VINYL
f) The maximum projection of advertisement from the face of the building	1MM	FREESTANDING	FREESTANDING
Will any of the sign(s) be illuminated	Yes ☐ No ☒	Yes ☐ No ☒	Yes ☐ No ☒
f Yes for any of the proposed signs, answer g), h) and i)			
g) Details of method of illumination internally illuminated/externally illuminated)	/	/	/
h) illuminance levels (cd/m²)			
i) Will the illumination be static or intermittent?			

12. Planning Application Requirements - Checklist

Please read the following checklist to make sure you have sent all the information in support of your proposal. Failure to submit all information required will result in your application being deemed invalid. It will not be considered valid until all information required by the Local Planning Authority has been submitted.

3 copies of a completed and dated application form: ☑

Drawings
The drawing of the proposed advertisement should show its dimensions and position on the land or building in question. For a sign, the drawing should indicate the materials to be used, fixings, colours, height above the ground and, where it would project from a building, the extent of the projection. A site location plan should also be provided which identifies the proposed position of the advertisement and location of the site by reference to at least two named roads. It should be drawn to an identified scale and show the direction of North. Ordnance Survey maps are not required. Photographs and photomontages may be used. 3 copies of each drawing should be provided: ☑

Description of signs, size and illumination
The type of each sign for which application is being made, e.g. fascia, projecting box, pole-mounted free-standing, should be shown, together with the dimensions of each sign. If any of the signs are to be illuminated please describe the type of illumination, e.g. internal, external, floodlight, etc, and whether the illumination will be static, flashing, or have moving parts. 3 copies of each description should be provided: ☑

3 copies of a plan which identifies the land to which the application relates drawn to an identified scale and showing the direction of north: ☑

3 copies of other plans and drawings or information necessary to describe the subject of the application: ☑

The correct fee: ☑

09/00518/ADV 8 MAY 2009 - SMD

Owner's consent:
: is a condition of every consent granted by or under the Regulations that, before displaying any advertisement, the permission of the owner of the land or other person entitled to grant permission must be obtained. To display any advertisement without this permission is n offence, open to immediate prosecution.

Where the site is within the boundaries of a highway, evidence that the application is acceptable to the highway authority must be rovided.

13. Declaration

we hereby apply for planning permission/consent as described in this form and the accompanying plans/drawings and additional formation.

gned - Applicant:	Or signed - Agent:	Date DD/MM/YYYY):
		30/04/2009 (date cannot be pre-application)

14. Applicant Contact Details

elephone numbers

untry code:	National number:	Extension number:

untry code:	Mobile number (optional):

untry code:	Fax number (optional):

ail address (optional):

15. Agent Contact Details

Telephone numbers

Country code:	National number:	Extension number:
0113	270 5595	—

Country code:	Mobile number (optional):

Country code:	Fax number (optional):
0113	277 1143

Email address (optional):

Site Visit

the site be seen from a public road, public footpath, bridleway or other public land? ☐ Yes ☐ No

e planning authority needs to make an appointment to carry a site visit, whom should they contact? *(Please select only one)* ☐ Agent ☒ Applicant ☐ Other (if different from the agent/applicant's details)


ther has been selected, please provide:

ntact name:	Telephone number:

ail address:

$Date: 2007/05/11 09:53:51 $ $Revision: 1.15 $

OS Sitemap®

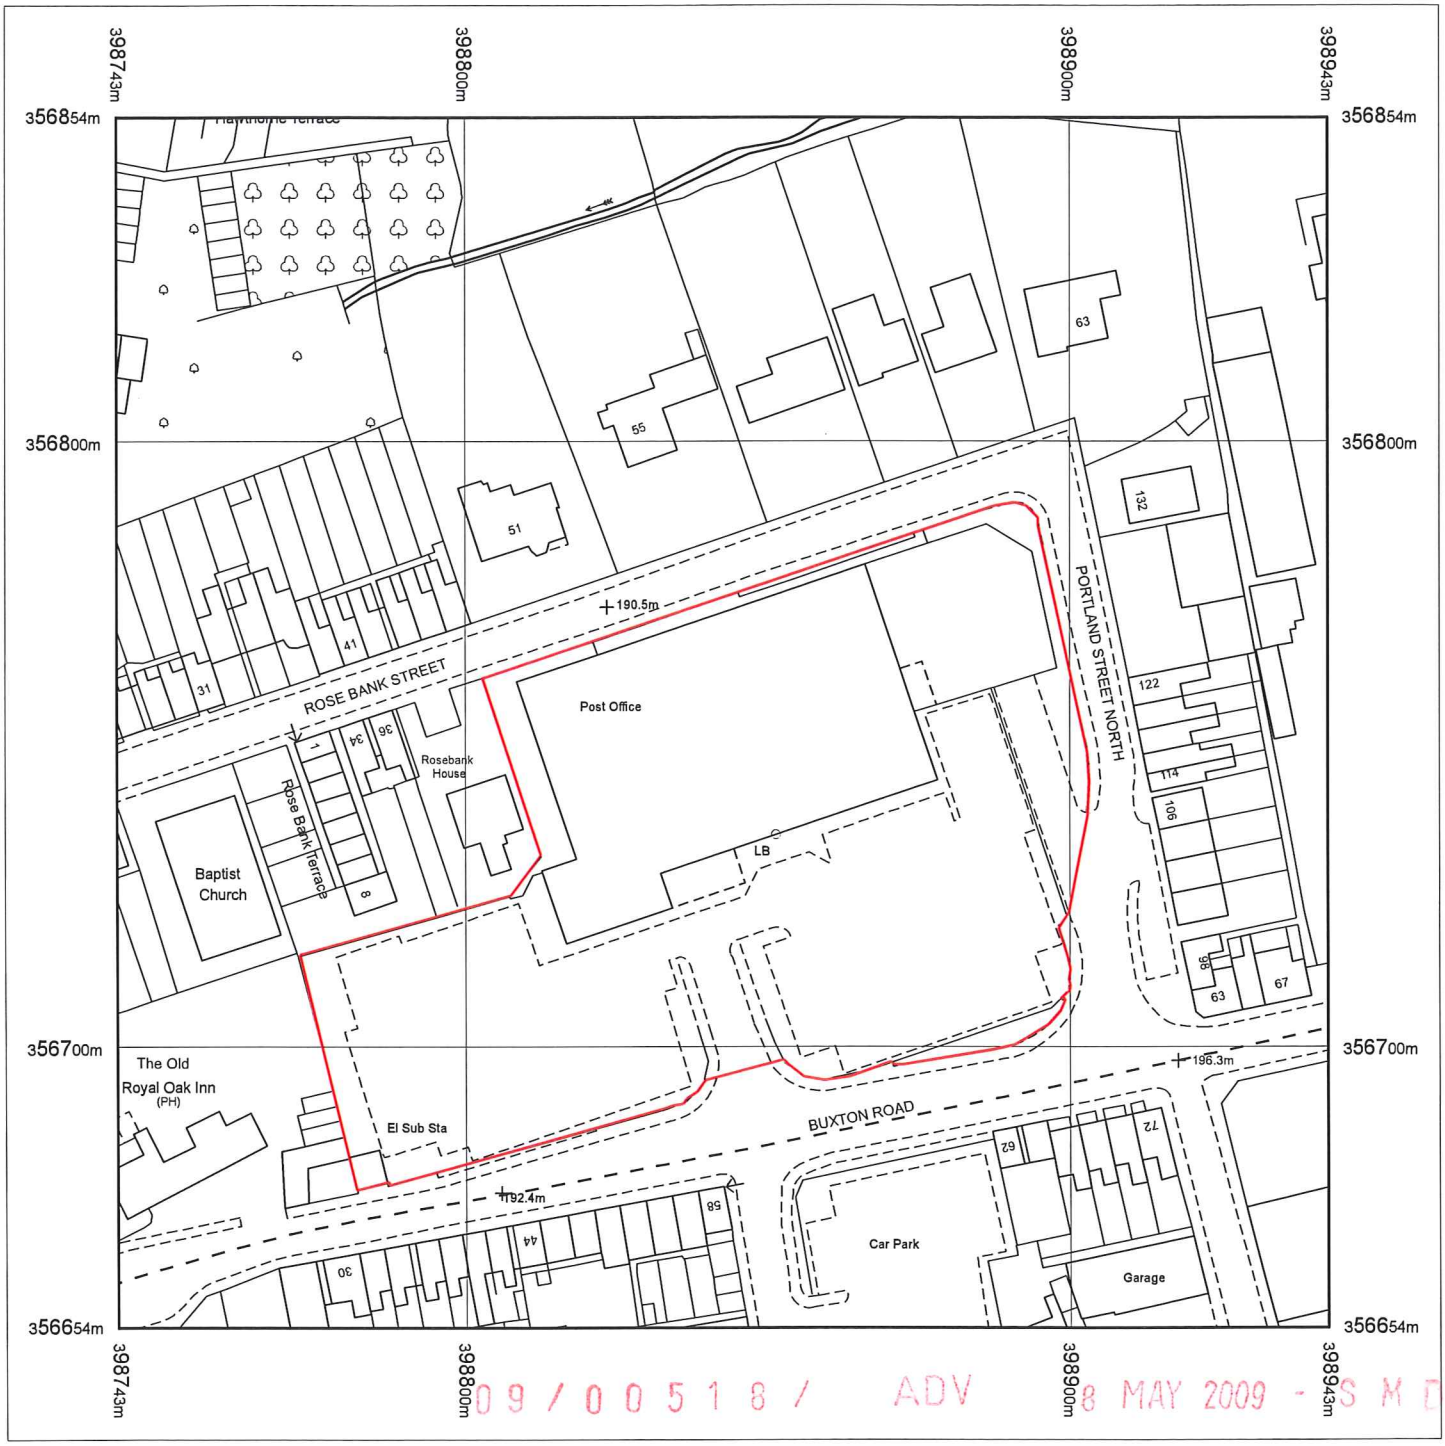

09/00518/ADV 8 MAY 2009 - S M D

Produced 27.04.2009 from the Ordnance Survey National Geographic Database and incorporating surveyed revision available at this date. © Crown Copyright 2009.

Reproduction in whole or part is prohibited without the prior permission of Ordnance Survey.

Ordnance Survey, the OS Symbol and OS Sitemap are registered trademarks of Ordnance Survey, the national mapping agency of Great Britain.

The representation of a road, track or path is no evidence of a right of way.

The representation of features as lines is no evidence of a property boundary.

Metres
0 20 40

Scale 1:1250

Supplied by: **Blackwell M and D C**
Serial number: 01425900
Centre coordinates: 398842.63 356753.5

Further information can be found on the OS Sitemap Information leaflet or the Ordnance Survey web site: www.ordnancesurvey.co.uk


CO-OP Food

Portland Street North

Leek

ST13 6AH

Reference:	09/00518/ADV Leek

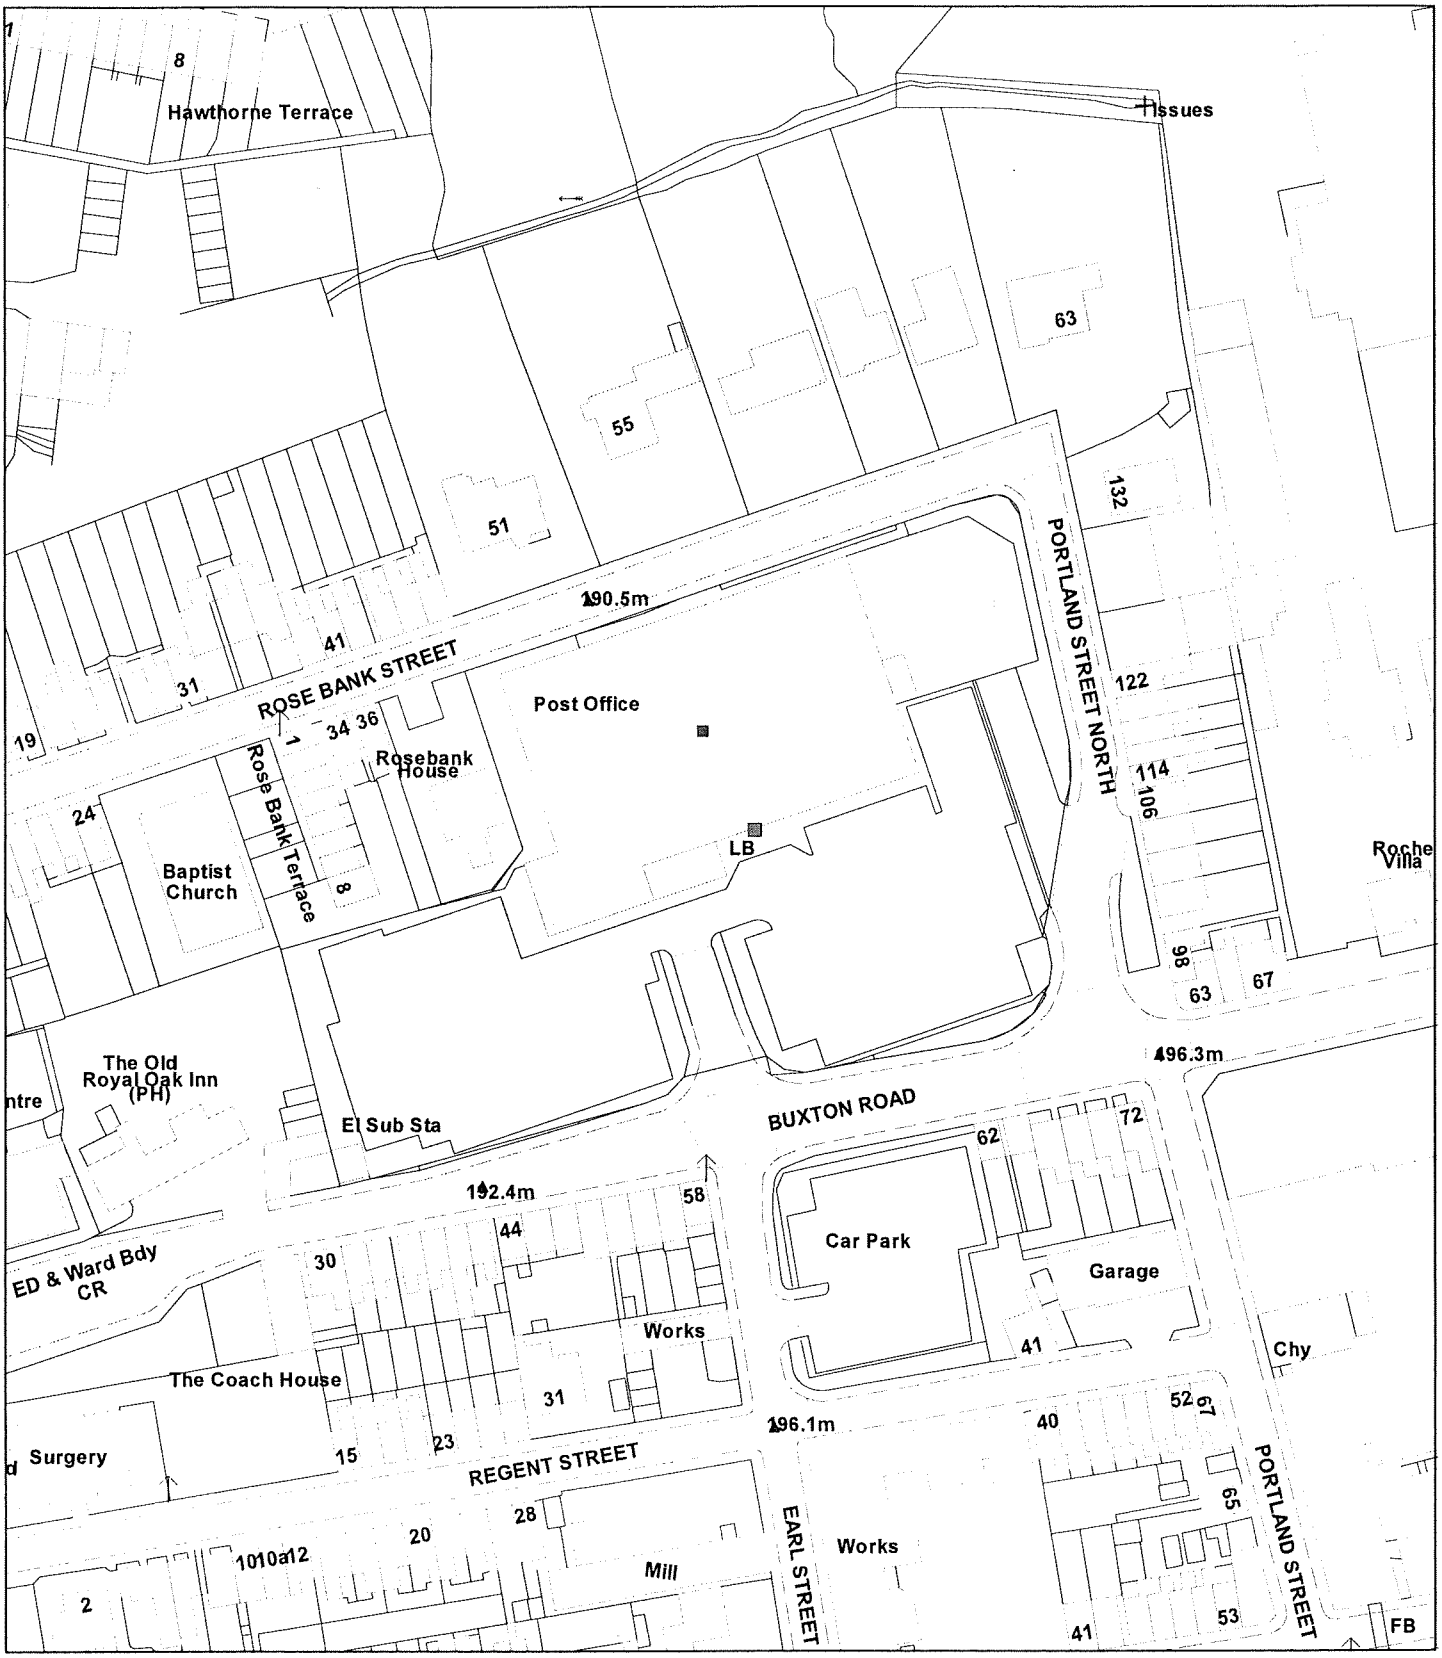

Scale : 1:1250

© Crown copyright. All rights reserved.
Staffordshire Moorlands District Council.
Licence no. 100018384. 2007.

Organisation	Not Set
Department	Not Set
Comments	Not Set