COPYRIGHT IN THIS DRAWING REMAINS WITH THE RATCLIFF PARTNERSHIP LIMITED

DO NOT SCALE TO ASCERTAIN DIMENSIONS

REV		DATE
A	Pitch layout amended.	22-10-08
B	Juniour Pitch size amended.	12-12-08
C	New Traffic Bollards added.	21-01-09
D	Traffic Bollards position amended. Lighting and column positions, emergency access, reception extension shown. Floodlight positions shown. Petrol interceptor & soakaway system shown.	04-02-09
E	Site boundary indicated by red line.	06-03-09
F	New emergency access omitted. New planting added. Netlon road & existing gate retained. Low level lighting bollards added. Car parking spaces amended. Existing entrance retained. Type A ligning columns omitted.	03-06-09

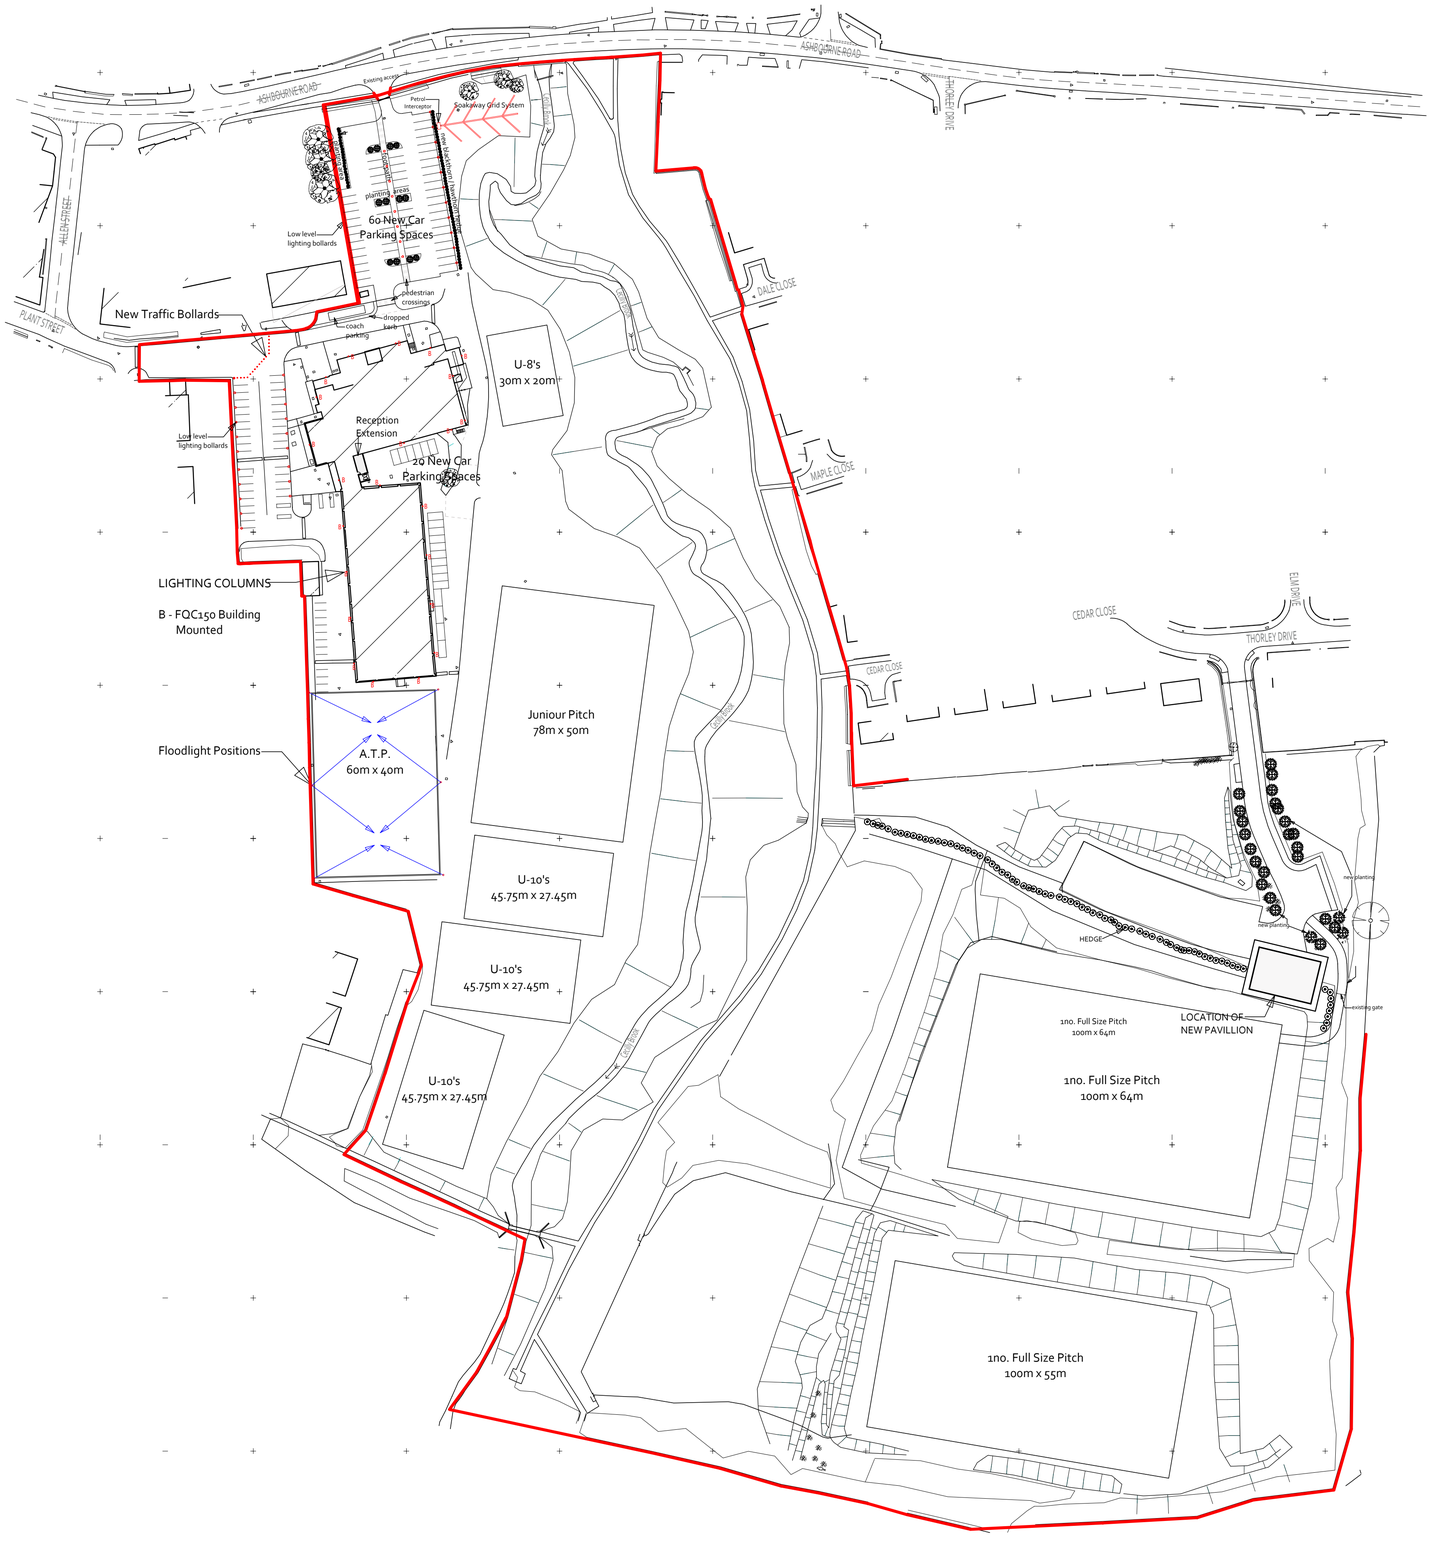



10 0 10 20 30 40 50

RATCLIFF

CLIENT
CLUB DESIGN LTD.

PROJECT
SOUTH MOORLANDS LEISURE CENTRE, STAFFORDSHIRE

DRAWING
SITE PLAN AS PROPOSED

DRAWING NUMBER	REV
836-007	F
SCALE@A1	DATE
1:1000	MAY 2008
AUTHOR	STATUS
D.M.P.	+

CHARTERED ARCHITECTS
PROJECT MANAGERS
INTERIOR DESIGNERS

THE RATCLIFF PARTNERSHIP LIMITED

24 Kennedy Street, Manchester, M2 4BY
Tel: 0161 236 8080 Fax: 0161 228 3599
E-mail: name@ratcliffpartnership.com
Web: www.ratcliffpartnership.com