PART CNG

STAFFORDSHIRE moorlands DISTRICT COUNCIL

ACHIEVING · EXCELLENCE

Staffordshire Moorlands District Council
Moorlands House, Stockwell Street, Leek
Staffordshire Moorlands, ST13 6HQ
Telephone: 0845 605 3013
www.staffsmoorlands.gov.uk

Application for consent to display an advertisement(s).
Town and Country Planning (Control of Advertisement) Regulations 2007

09/00515/ [illegible] 2009 - SMD

Publication of applications on planning authority websites.
Please note that the information provided on this application form and in supporting documents may be published on the Authority's website. If you require any further clarification, please contact the Authority's planning department.

1. Applicant Name, Address and Contact Details

Title: | First name: | Surname:

Company name: food programme delivery orchid group

Street address: old bank building
hanover street

Town/City: manchester
County:
Country:
Postcode:

	Country Code	National Number	Extension Number
Telephone number:			
Mobile number:			
Fax number:			

Email address:

Are you an agent acting on behalf of the applicant? (•) Yes ( ) No

2. Agent Name, Address and Contact Details

Title: | First Name: Kevin | Surname: Watson

Company name: futurama

Street address: Olympia House
Metro Park 45
Middleton Grove

Town/City: Leeds
County: West Yorks
Country: UK
Postcode: LS11 5TY

	Country Code	National Number	Extension Number
Telephone number:		0113 270 5595	
Mobile number:			
Fax number:			

Email address: kwatson@futurama.ltd.uk

Site Address Details

ull postal address of the site (including full postcode where available)

Description:

ouse: 35 Suffix:

ouse name:

reet address: High Street

Tean

own/City: STOKE-ON-TRENT

ounty:

ostcode: ST10 4DY

escription of location or a grid reference
must be completed if postcode is not known):

asting: 401052

orthing: 339571

Pre-application Advice

as assistance or prior advice been sought from the local authority about this application? ○ Yes ◉ No

Neighbour and Community Consultation

ave you consulted your neighbours or the local community about the proposal? ○ Yes ◉ No

Authority Employee/Member

/ith respect to the Authority, I am:

(a) a member of staff
(b) an elected member
(c) related to a member of staff
(d) related to an elected member

Do any of these statements apply to you? ○ Yes ◉ No

Description of Proposed Advertisement(s)

lease describe the proposed advertisement(s):

x fascia sign 1 x d/s hanging sign

ow many of the following type of advertisements are you applying for?

ascia sign(s) 1 Projecting or hanging sign(s) 1 Hoarding(s) 0 Other 0

Advertisement Display

s the advertisement(s) you are applying for already in place? ○ Yes ◉ No

s an existing advertisement(s) to be removed and replaced by the advertisement(s) in this proposal? ◉ Yes ○ No ○ Not Applicable

Yes to either or both above, please show the existing sign(s) on an elevation drawing or photograph and state the references for the rawing(s) or photograph(s).

xisting letters from sign A, see photos

/ill the proposed advertisement(s) project over a footpath or other public highway? ◉ Yes ○ No

Advertisement(s) Period

lease state the period of time for which consent is sought for the advertisement

rom: 15/05/2009 To: 14/05/2014

0. Interest in the Land

oes the applicant own the land or buildings where the adverts are to be placed? ◉ Yes ○ No

11 (a). Details of Proposed Advertisement(s) - Fascia Sign

What is the height from the ground to the base of the advertisement (in metres)? 2.500 m

What is the maximum projection of the advertisement from face of building (in metres)? .050 m

What are the dimensions of the proposed advertisement? Height: .750 x Width: 4.750 x Depth: .050 metres

What materials will the sign be made of?

timber

What is the maximum height of any of the individual letters and symbols (in centimetres)? 26 cm

The colour of text and background:

pantone green 375 blue 2757 white

Will the sign be illuminated? ○ Yes ◉ No

11 (b). Details of Proposed Advertisement(s) - Hanging Sign

What is the height from the ground to the base of the advertisement (in metres)? 2.665 m

What is the maximum projection of the advertisement from face of building (in metres)? 1.100 m

What are the dimensions of the proposed advertisement? Height: .900 x Width: .600 x Depth: .018 metres

What materials will the sign be made of?

timber

What is the maximum height of any of the individual letters and symbols (in centimetres)? 7.5 cm

The colour of text and background:

pantone green 375 blue 2757 white

Will the sign be illuminated? ◉ Yes ○ No

Will the sign be illuminated internally or externally? ○ Internally ◉ Externally

Illuminance Levels: 400 cd/m

Will the illumination be static or intermittent? ◉ Static ○ Intermittent

12. Site Visit

Can the site be seen from a public road, public footpath, bridleway or other public land? ◉ Yes ○ No

If the planning authority needs to make an appointment to carry out a site visit, whom should they contact? (Please select only one)

○ The agent ◉ The applicant ○ Other person

13. Declaration


I/we hereby apply for planning permission/consent as described in this form and the accompanying plans/drawings and additional information. ☒

Date 15/05/2009

09/00515/ [illegible] MAY 2009

Reference:	09/00515/ADV

09/00515/ADV - 27 MAY 2009 - SMD

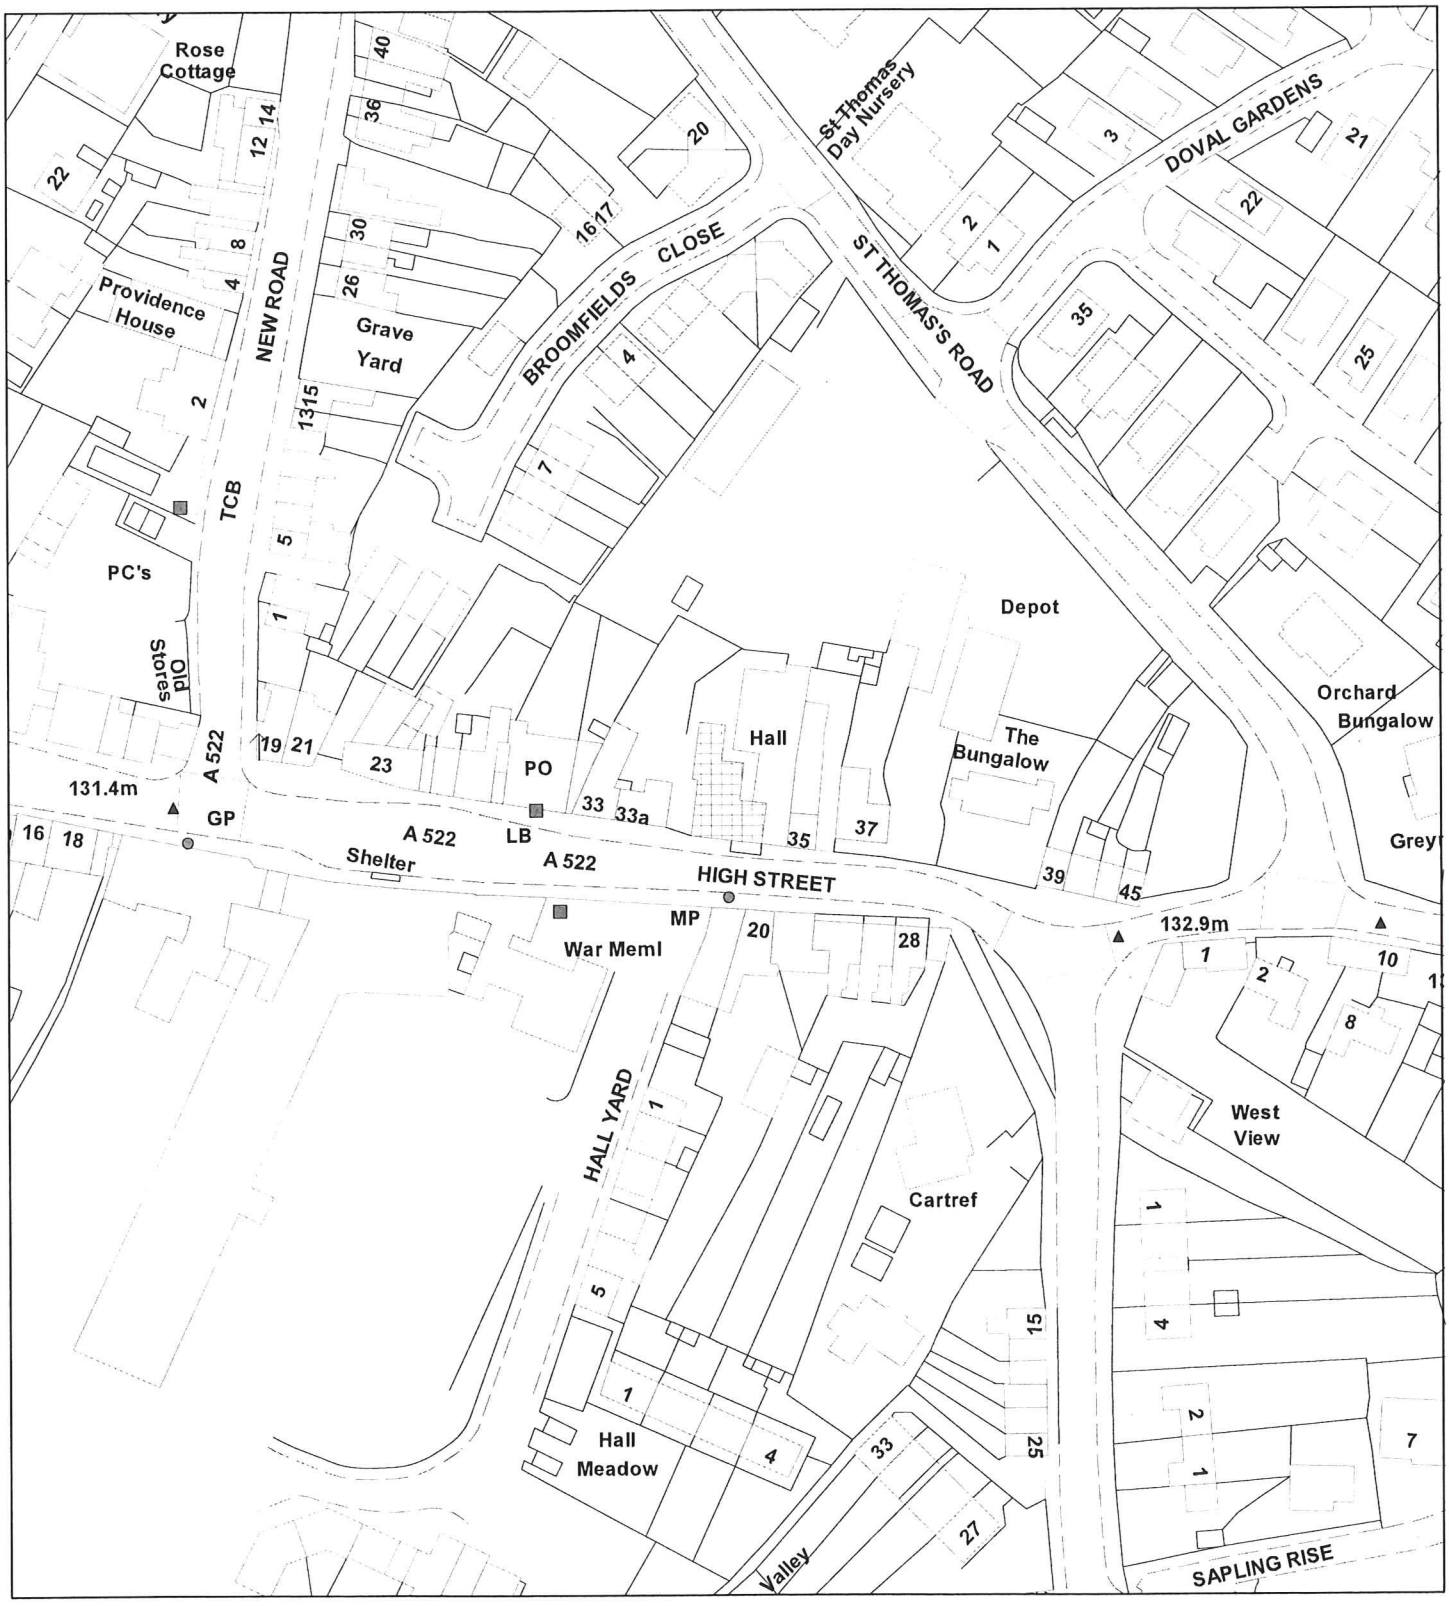

Date	27 May 2009
Organisation	Not Set
Department	Not Set
Comments	

Scale : 1:1250

© Crown copyright. All rights reserved.
Staffordshire Moorlands District Council.
Licence no. 100018384. 2009.

OS Sitemap®



Produced 15.05.2009 from the Ordnance Survey National Geographic Database and incorporating surveyed revision available at this date. © Crown Copyright 2009.

Reproduction in whole or part is prohibited without the prior permission of Ordnance Survey.

Ordnance Survey, the OS Symbol and OS Sitemap are registered trademarks of Ordnance Survey, the national mapping agency of Great Britain.

The representation of a road, track or path is no evidence of a right of way.

The representation of features as lines is no evidence of a property boundary.

Part or all of this OS Sitemap is enlarged from mapping produced at one or more of the following scales: 1:1250, 1:2500, 1:10000.

Metres
0 20 40

Scale 1:1250

Supplied by: **Blackwell M and D C**
Serial number: 01446100
Centre coordinates: 401050.75 339575

Further information can be found on the OS Sitemap Information leaflet or the Ordnance Survey web site: www.ordnancesurvey.co.uk

CO-OP Food

35 High Street

Tean

ST10 4DY