Notes:
Contractors must verify all dimensions on site before commencing any work or shop drawings. This drawing is not to be scaled. Use figured dimensions only.

Subject to statutory approvals and survey.

AREAS
Building areas are liable to adjustment over the course of the design process due to the ongoing construction detailing developments.

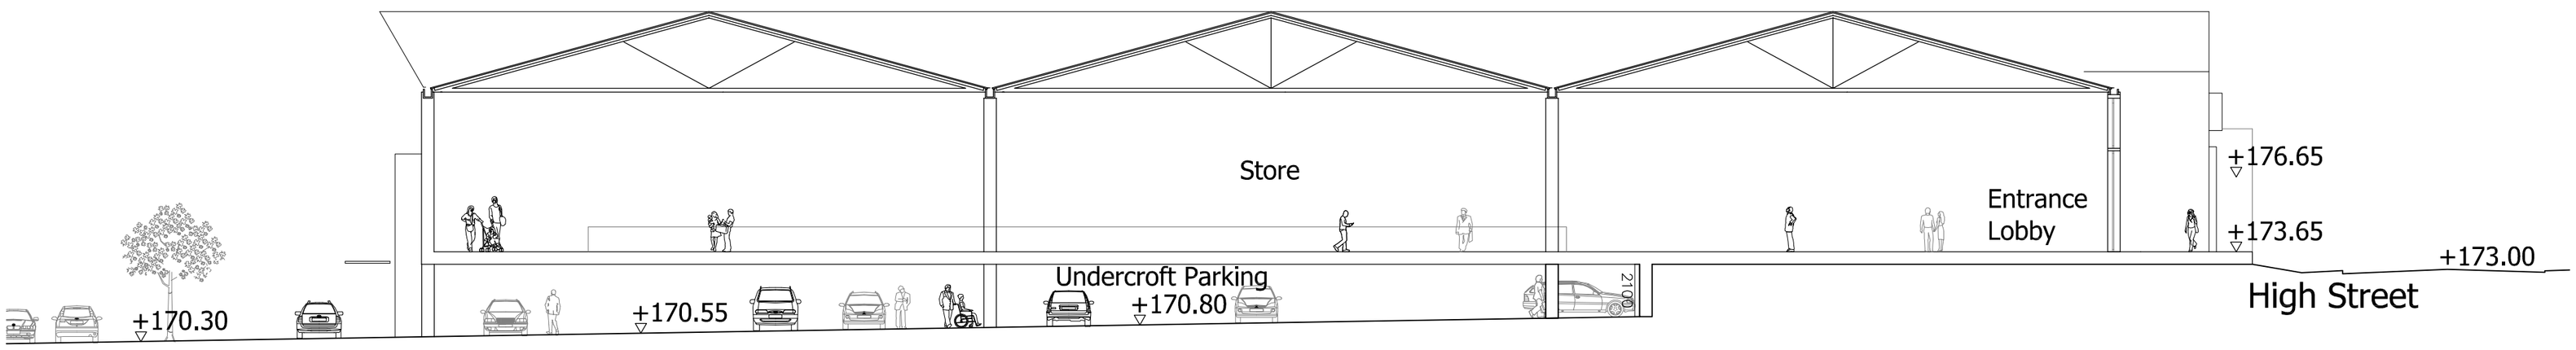

Section C1

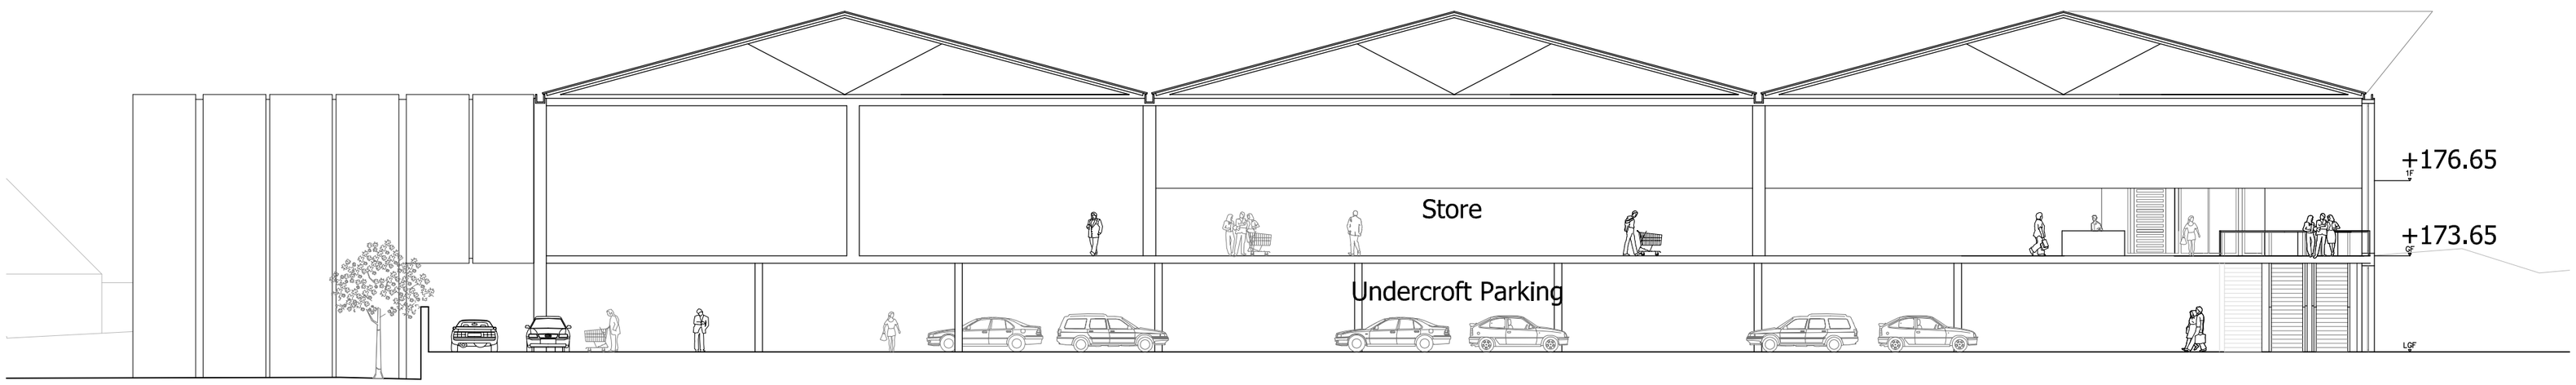

Section C2

revisions			
C	Revised to planning issue	31.07.08	ADB
B	Store sections amended Car park levels updated	11.07.08	ADB
A	Text updated on sections	23.05.08	SJL

PLANNING

chetwoods®
architects
3rd Floor Marshall's Mill, Marshall Street, Leeds LS11 9YJ
T: +44 (0) 113 234 6900 F: +44 (0) 113 234 6901

Project: Wharf Road, Biddulph
Job Number: 2651

Client: SSL & Biddulph Developments (Nominees) Limited

Drawing Title: Proposed Store Sections C1 & C2
Drawing Size: A2

Drawn	Date	Scale	Cadfile
ADB	24-04-08	1:200	PL

Reviewed by	Drawing No.	Rev.
GC	PL(1)07	C