

Proposed Ground Floor Plan

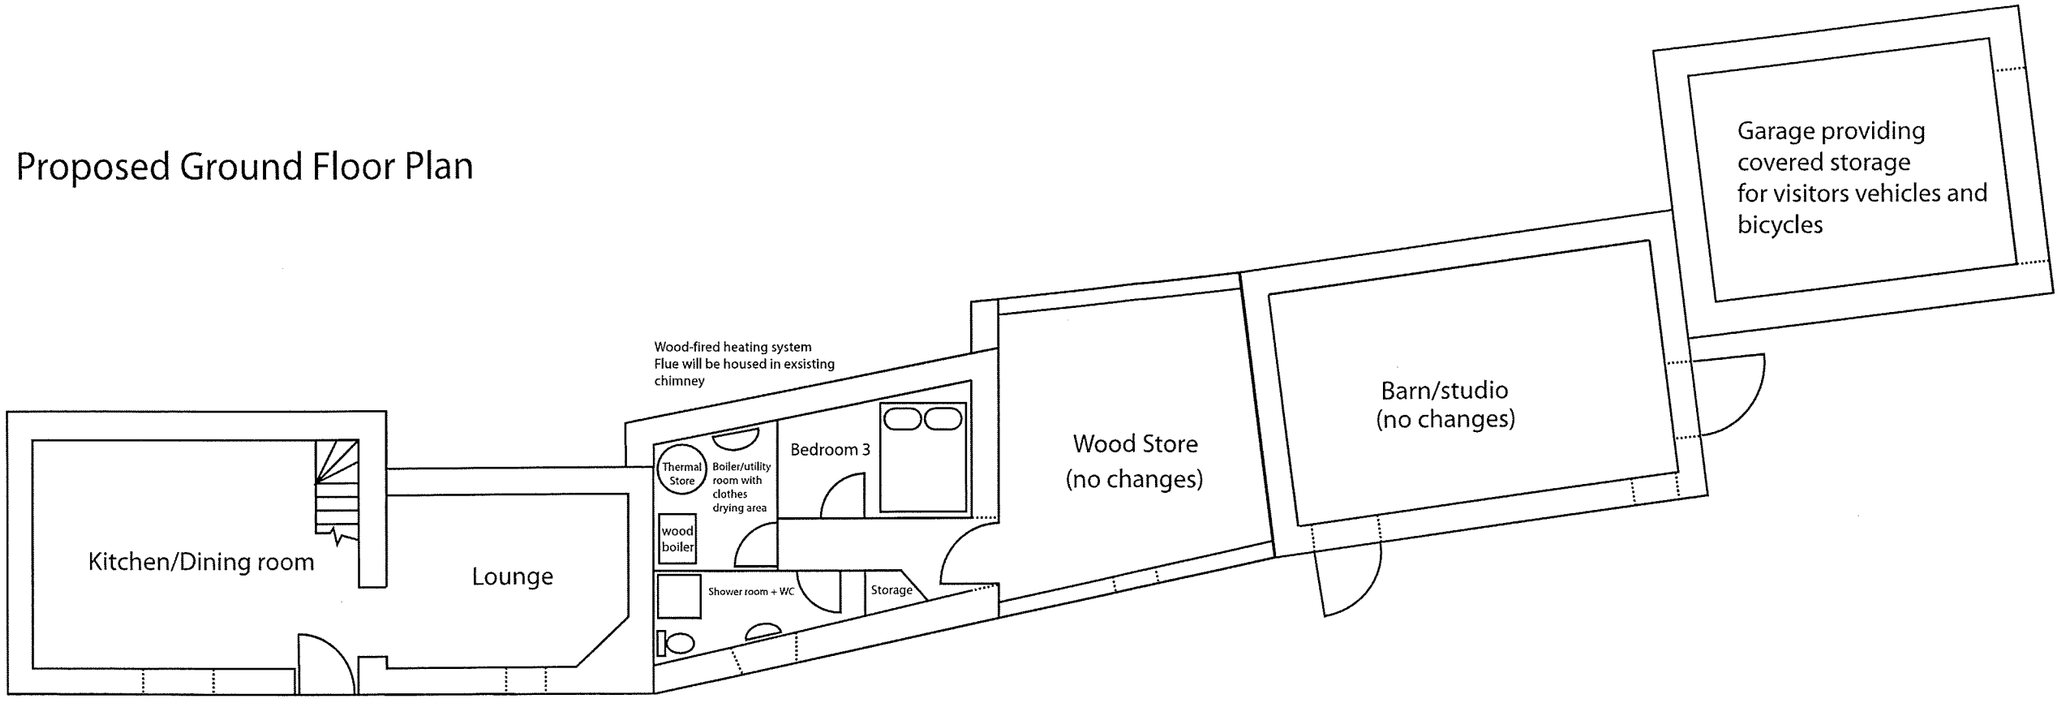

Proposed First Floor Plan

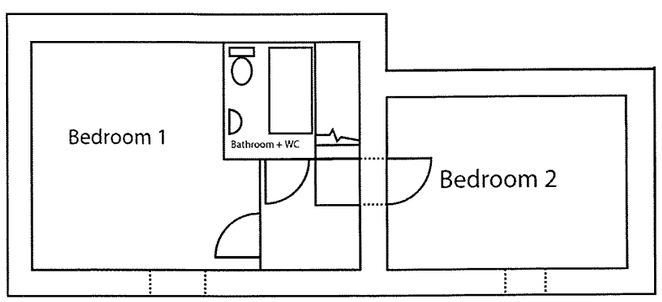


08/01808 FUL

Scale 1:100 @ A3


1m 2m

Dwg No: 5446.3 October 2008 Proposed Floor Plans

Existing Ground Floor Plan

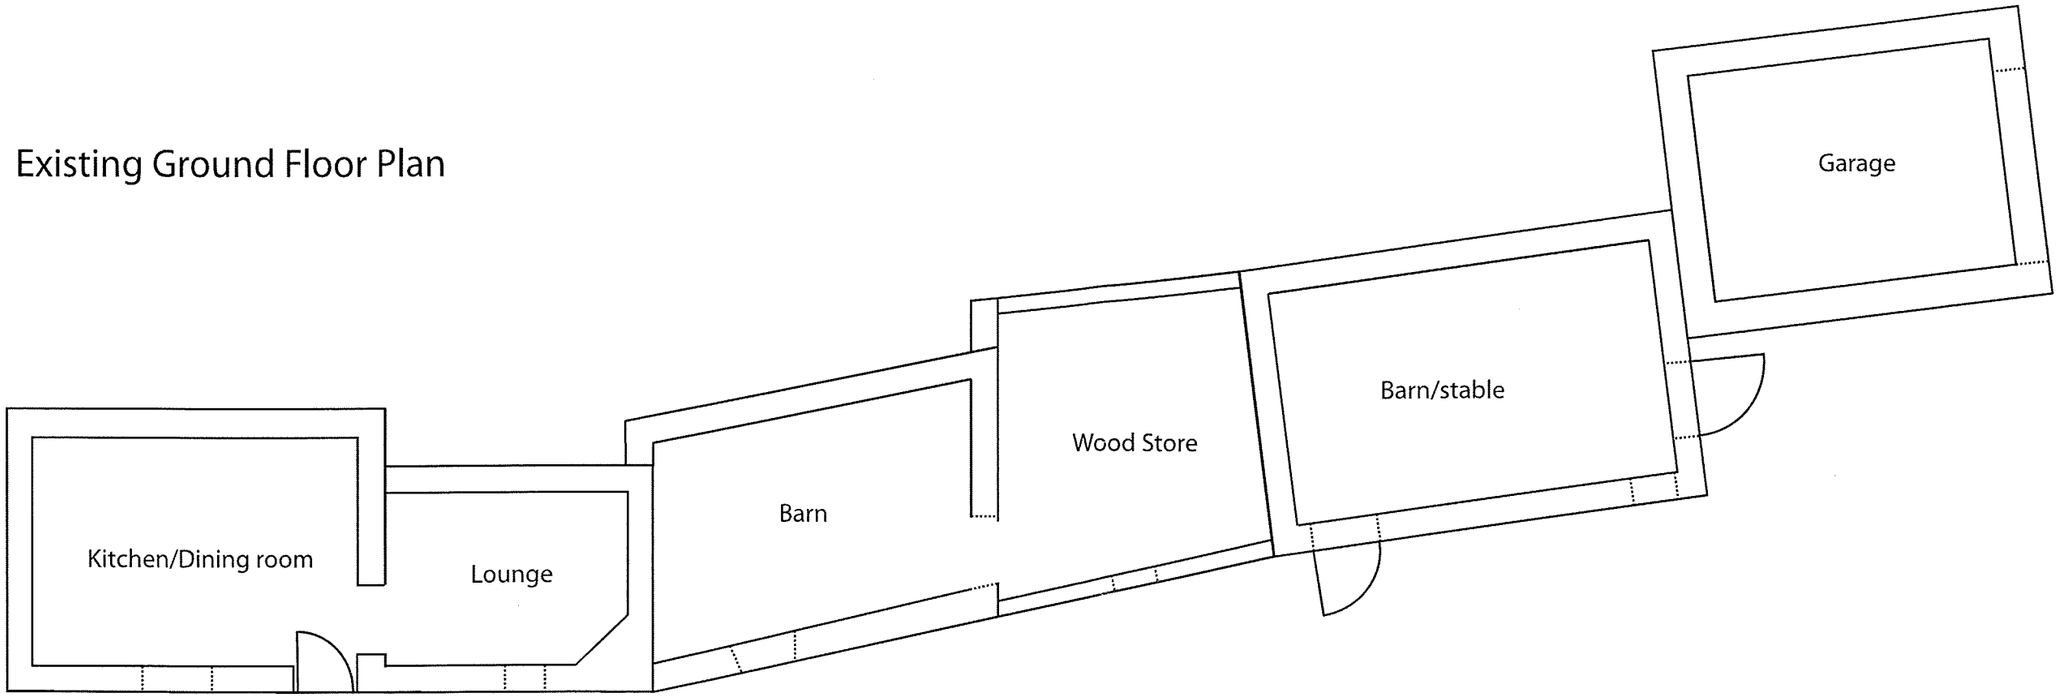

Existing First Floor Plan

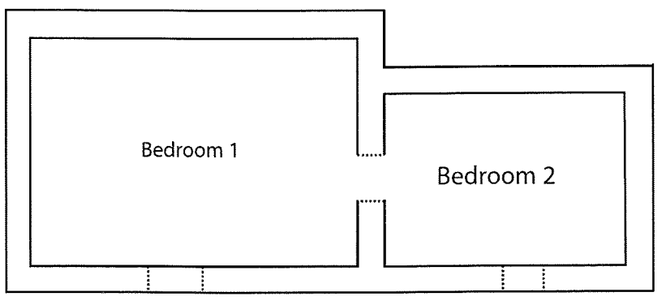


08/01088

Scale 1:100 @ A3


1m 2m

Dwg No: 5446.4 October 2008 Existing Floor Plans

Roof Plan

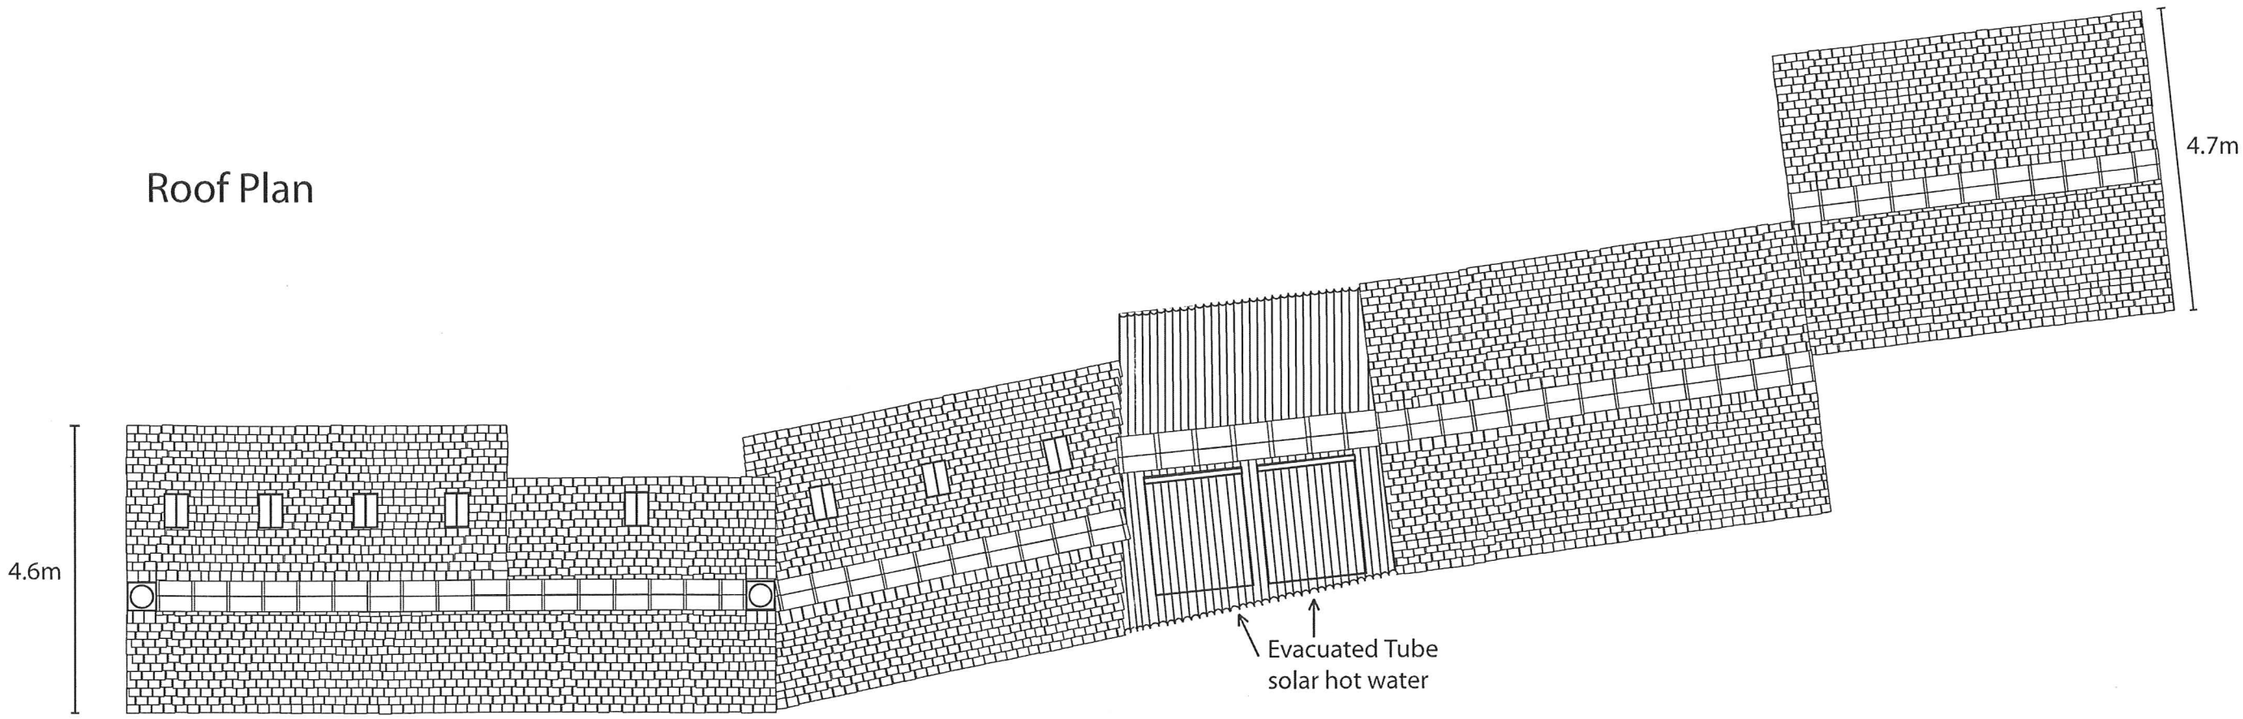


North Elevation (existing and proposed)

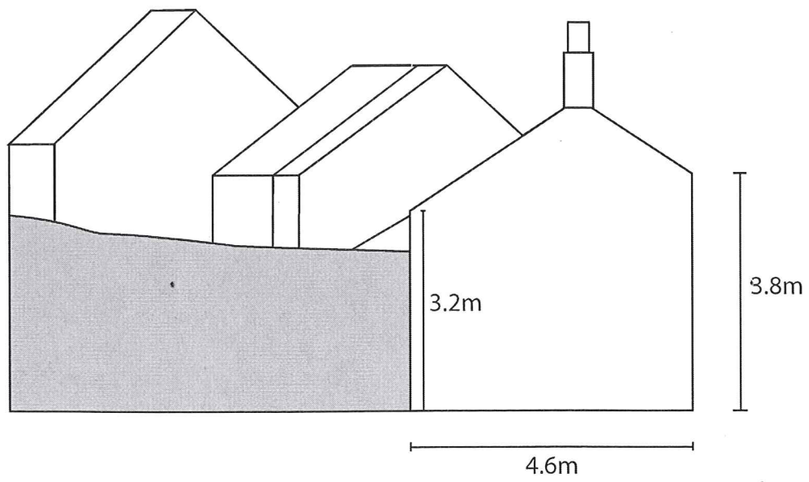

08/01888

South Elevation (existing + proposed)

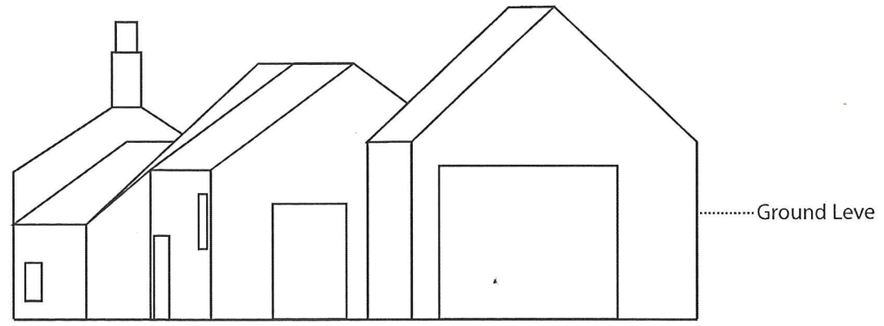

Scale 1:100 @ A3


1m 2m

Dwg. No: 5446.6 October 2008 Roof Plan & End Elevations


Front Elevations

Land & Buildings West of Cheadle Road, Cheddleton, ST13 7BW

Existing

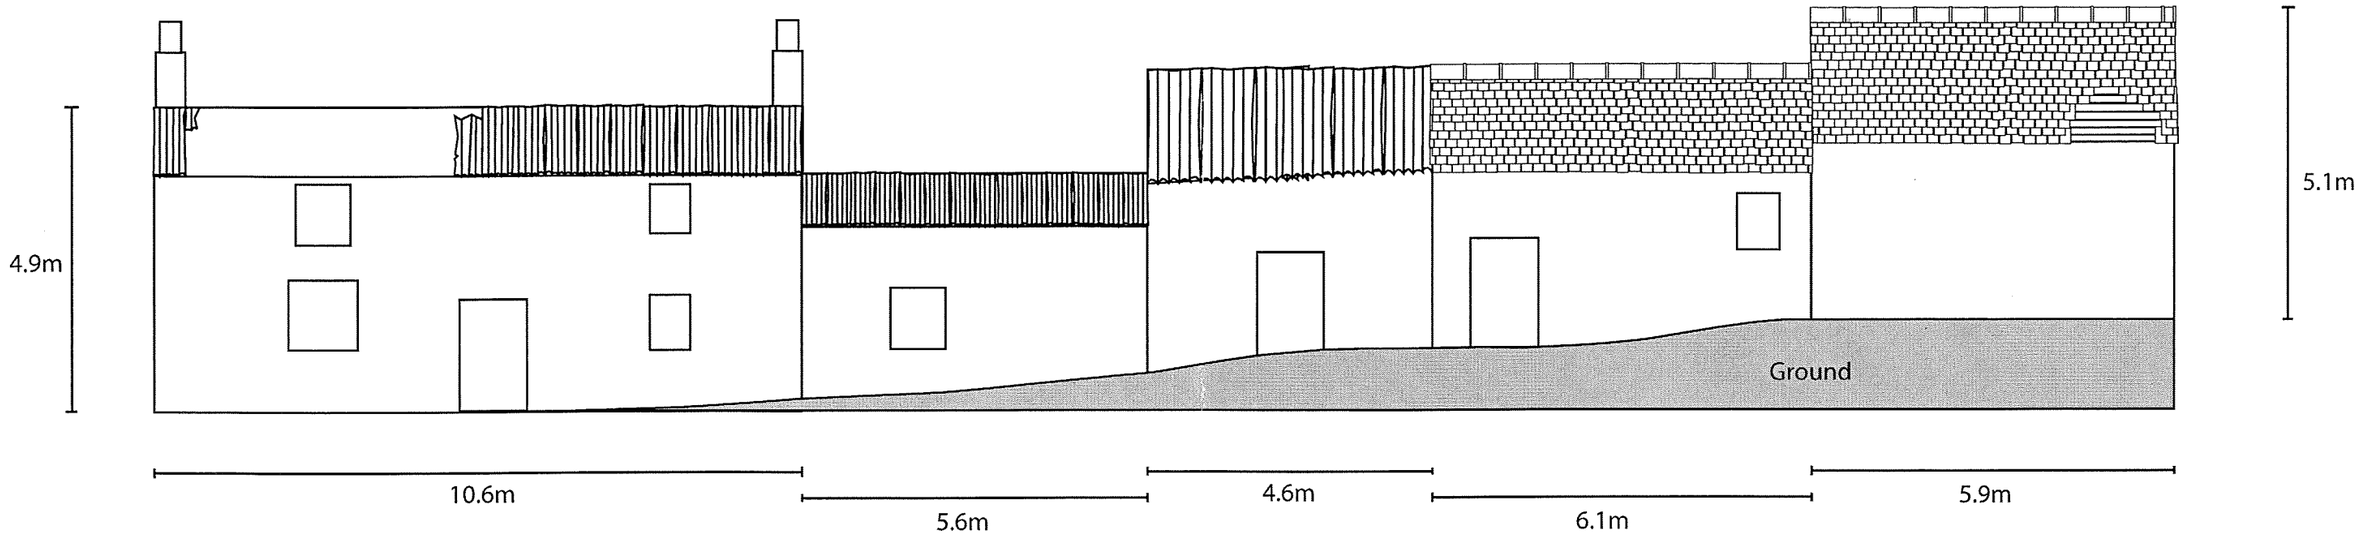

Proposed

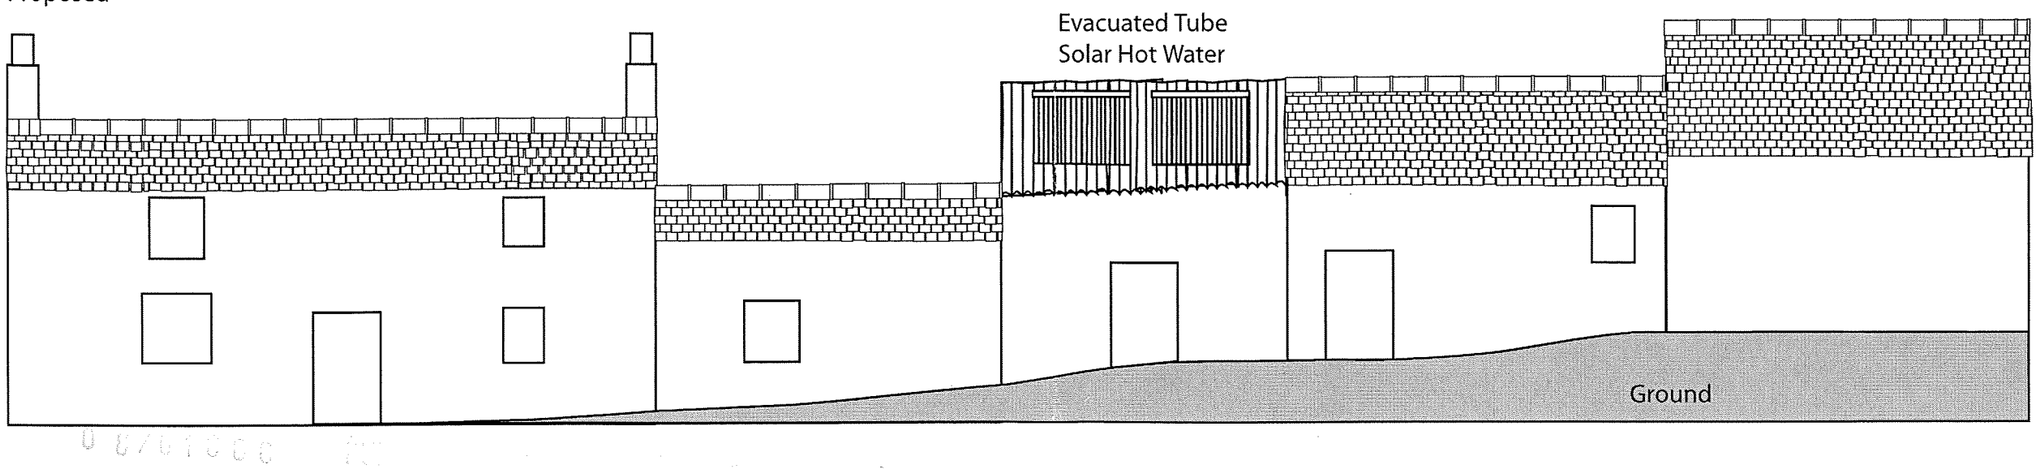

Scale 1:100 @ A3

1m 2m


All dimensions unchanged from existing to proposed.

Dwg.No: 5446.7 October 2008 Front Elevation


Rear Elevations

Land & Buildings West of Cheadle Road, Cheddleton, ST13 7BW

Existing

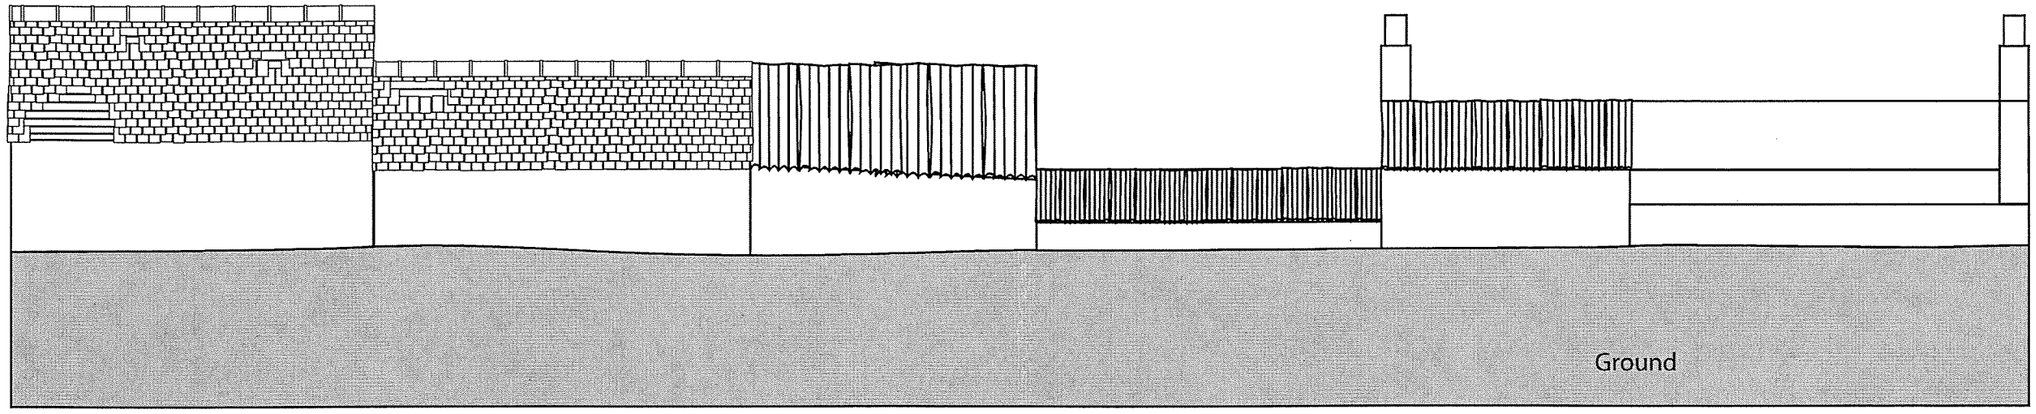


Proposed

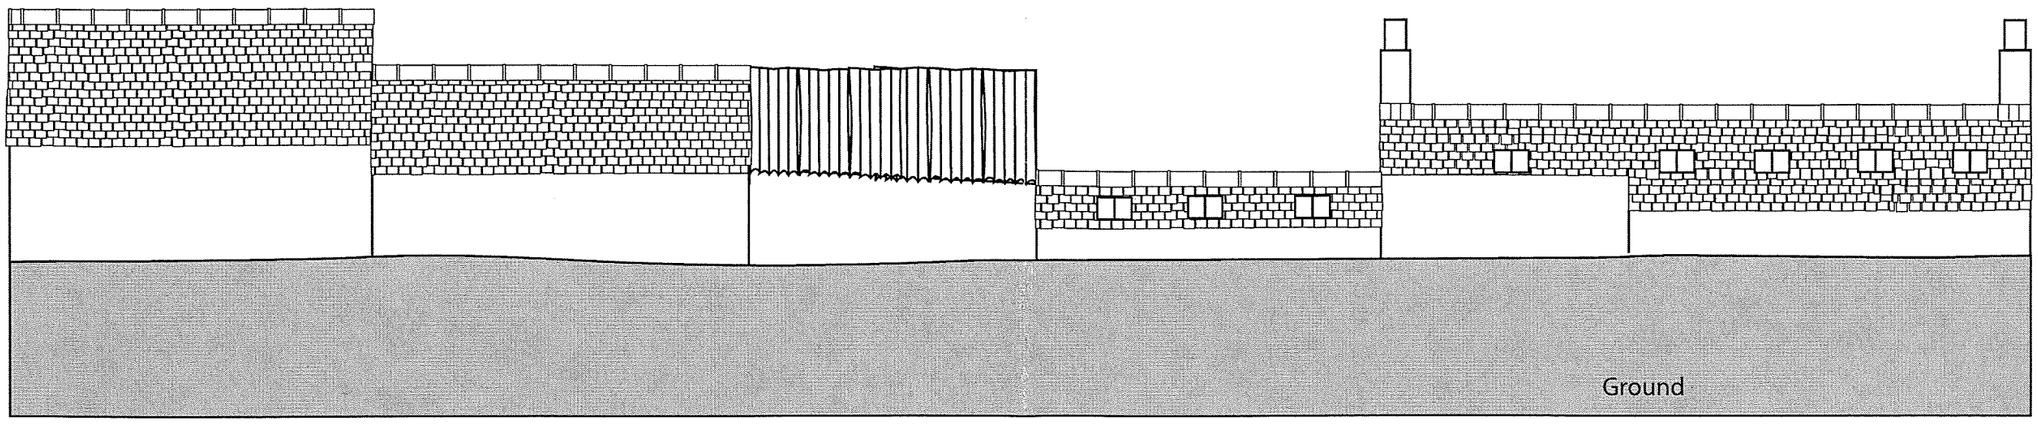

Scale 1:100 @ A3

1m 2m

Dwg.No: 5446.6 October 2008 Rear Elevation

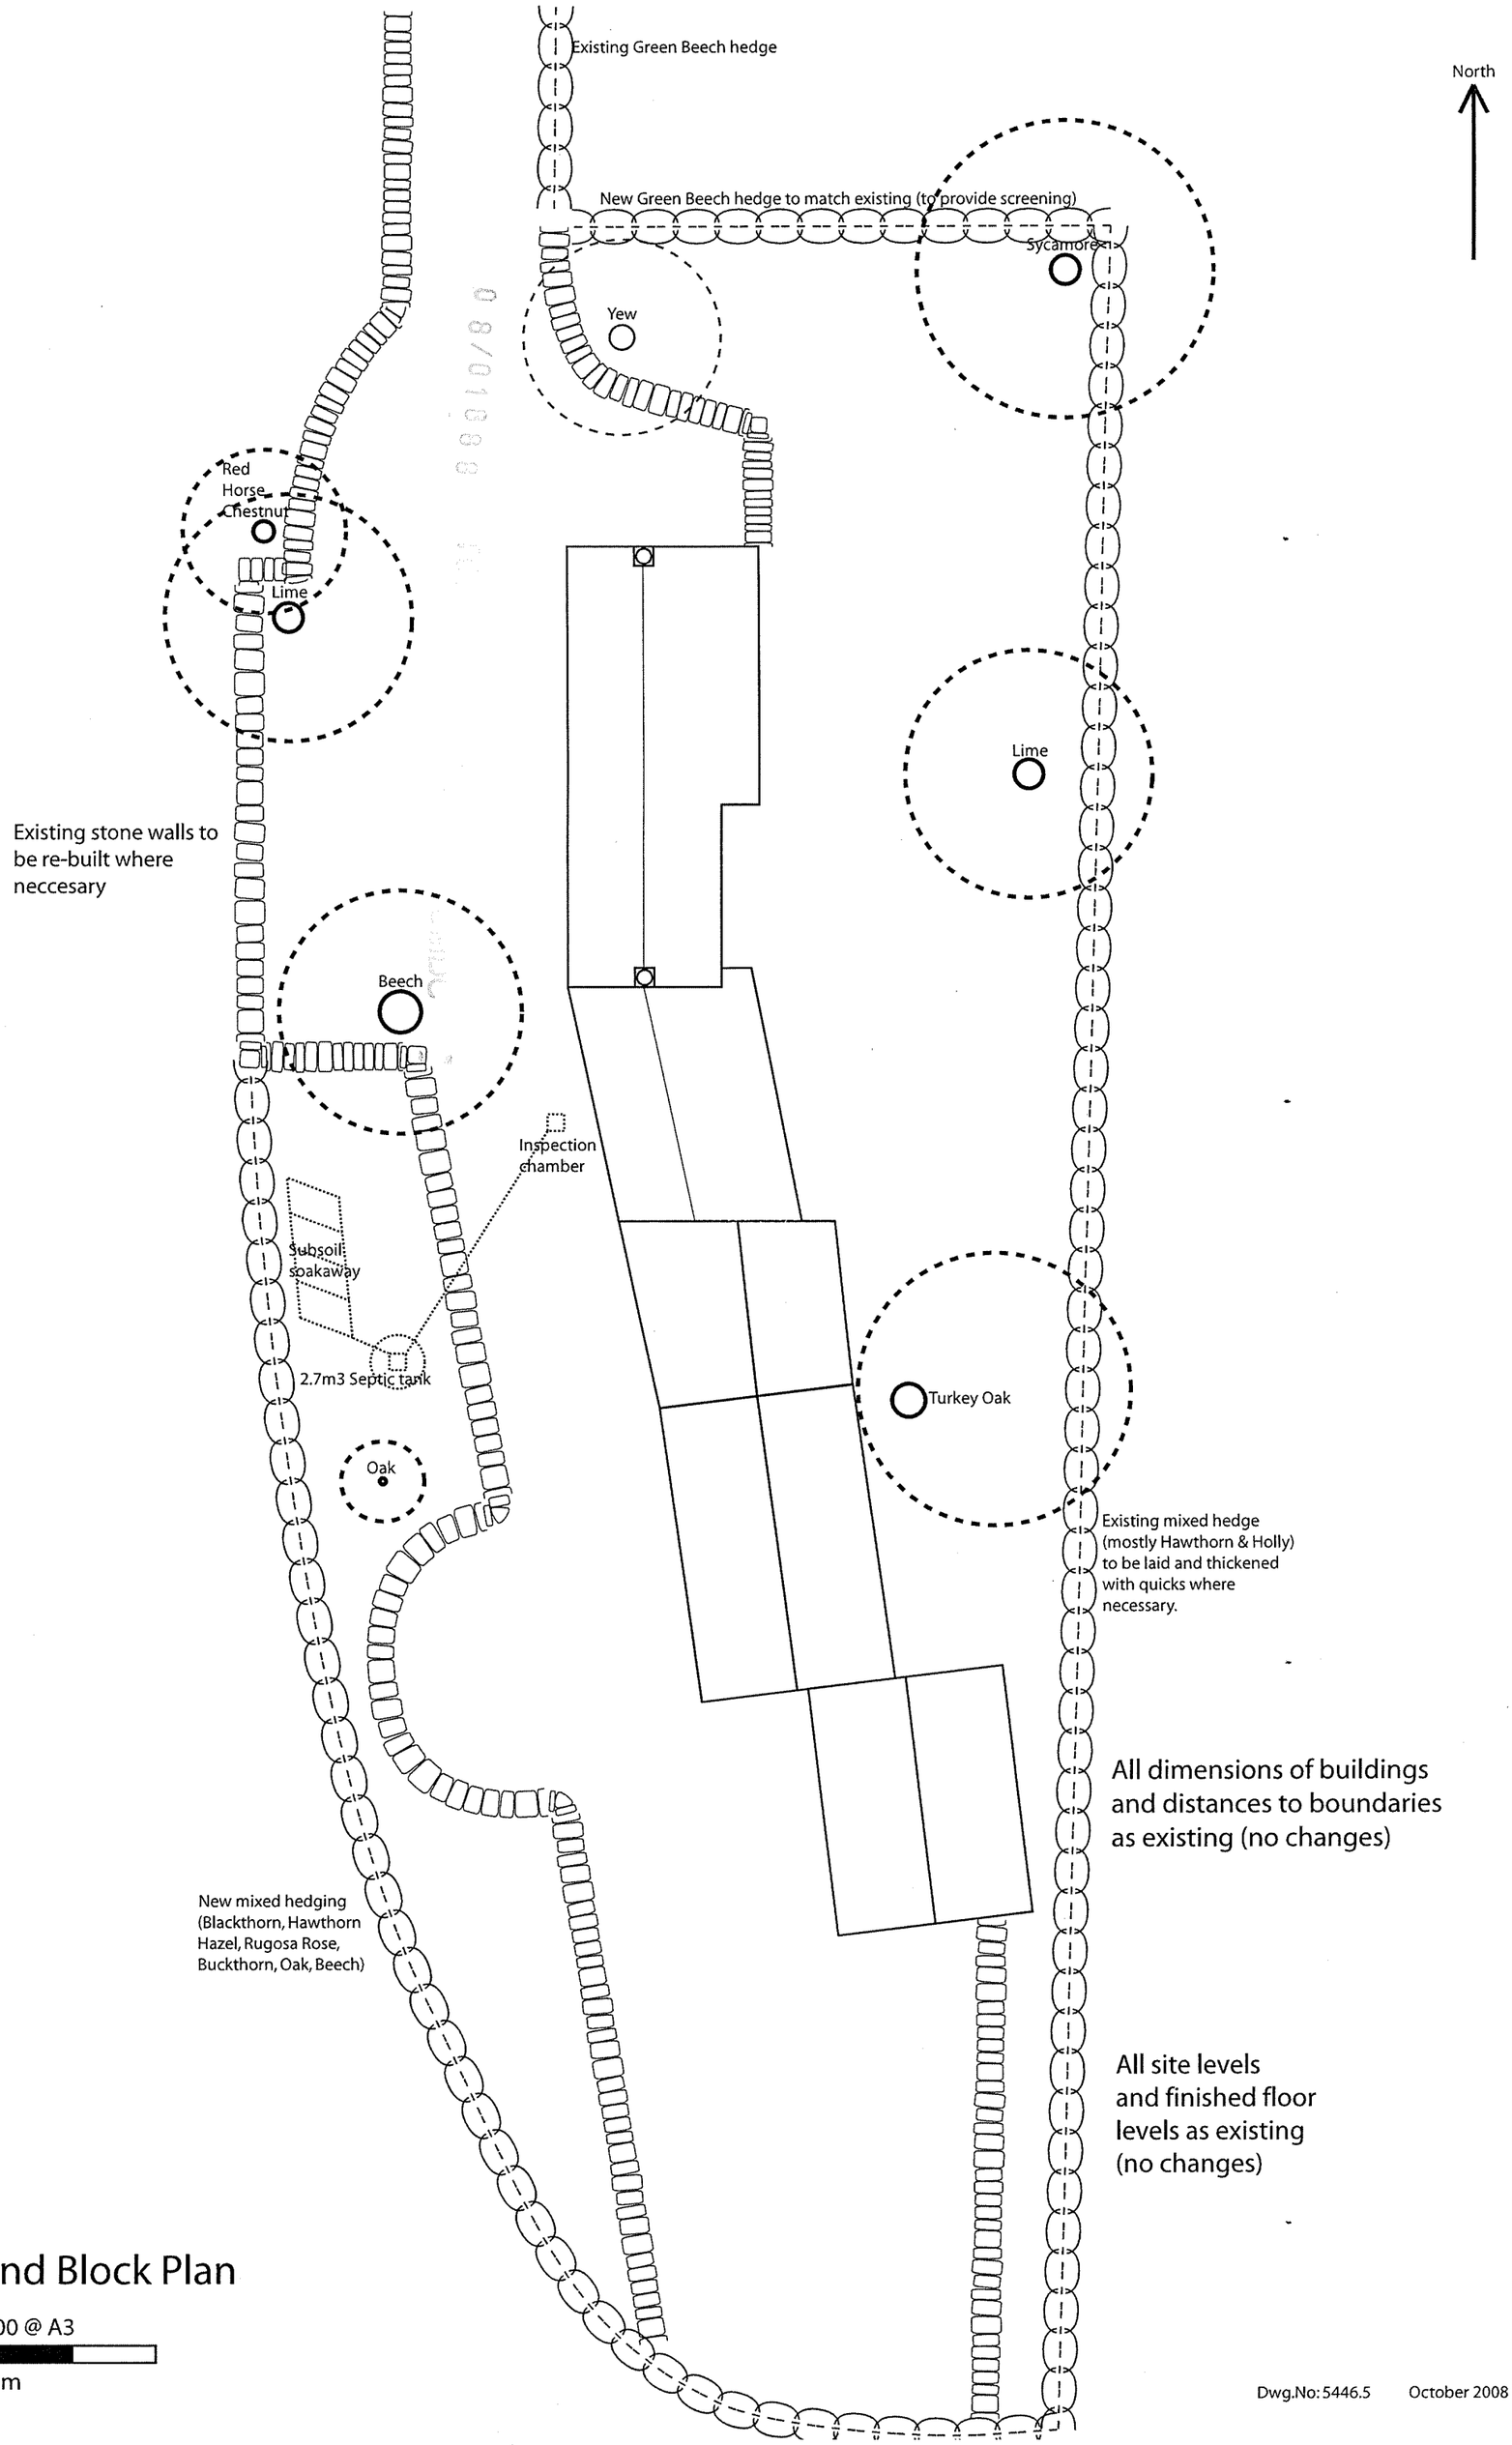

Site and Block Plan

Scale 1:200 @ A3

1m 2m

Dwg.No: 5446.5 October 2008