THE OFFICE HOUSE, 247/249 LEEK ROAD, ENDON.

PROPOSED CHANGE OF USE FROM OFFICES A2

TO RESIDENTIAL.

GROUND FLOOR PLAN

SCALE 1/50

09/00267/ 2009 - SMD

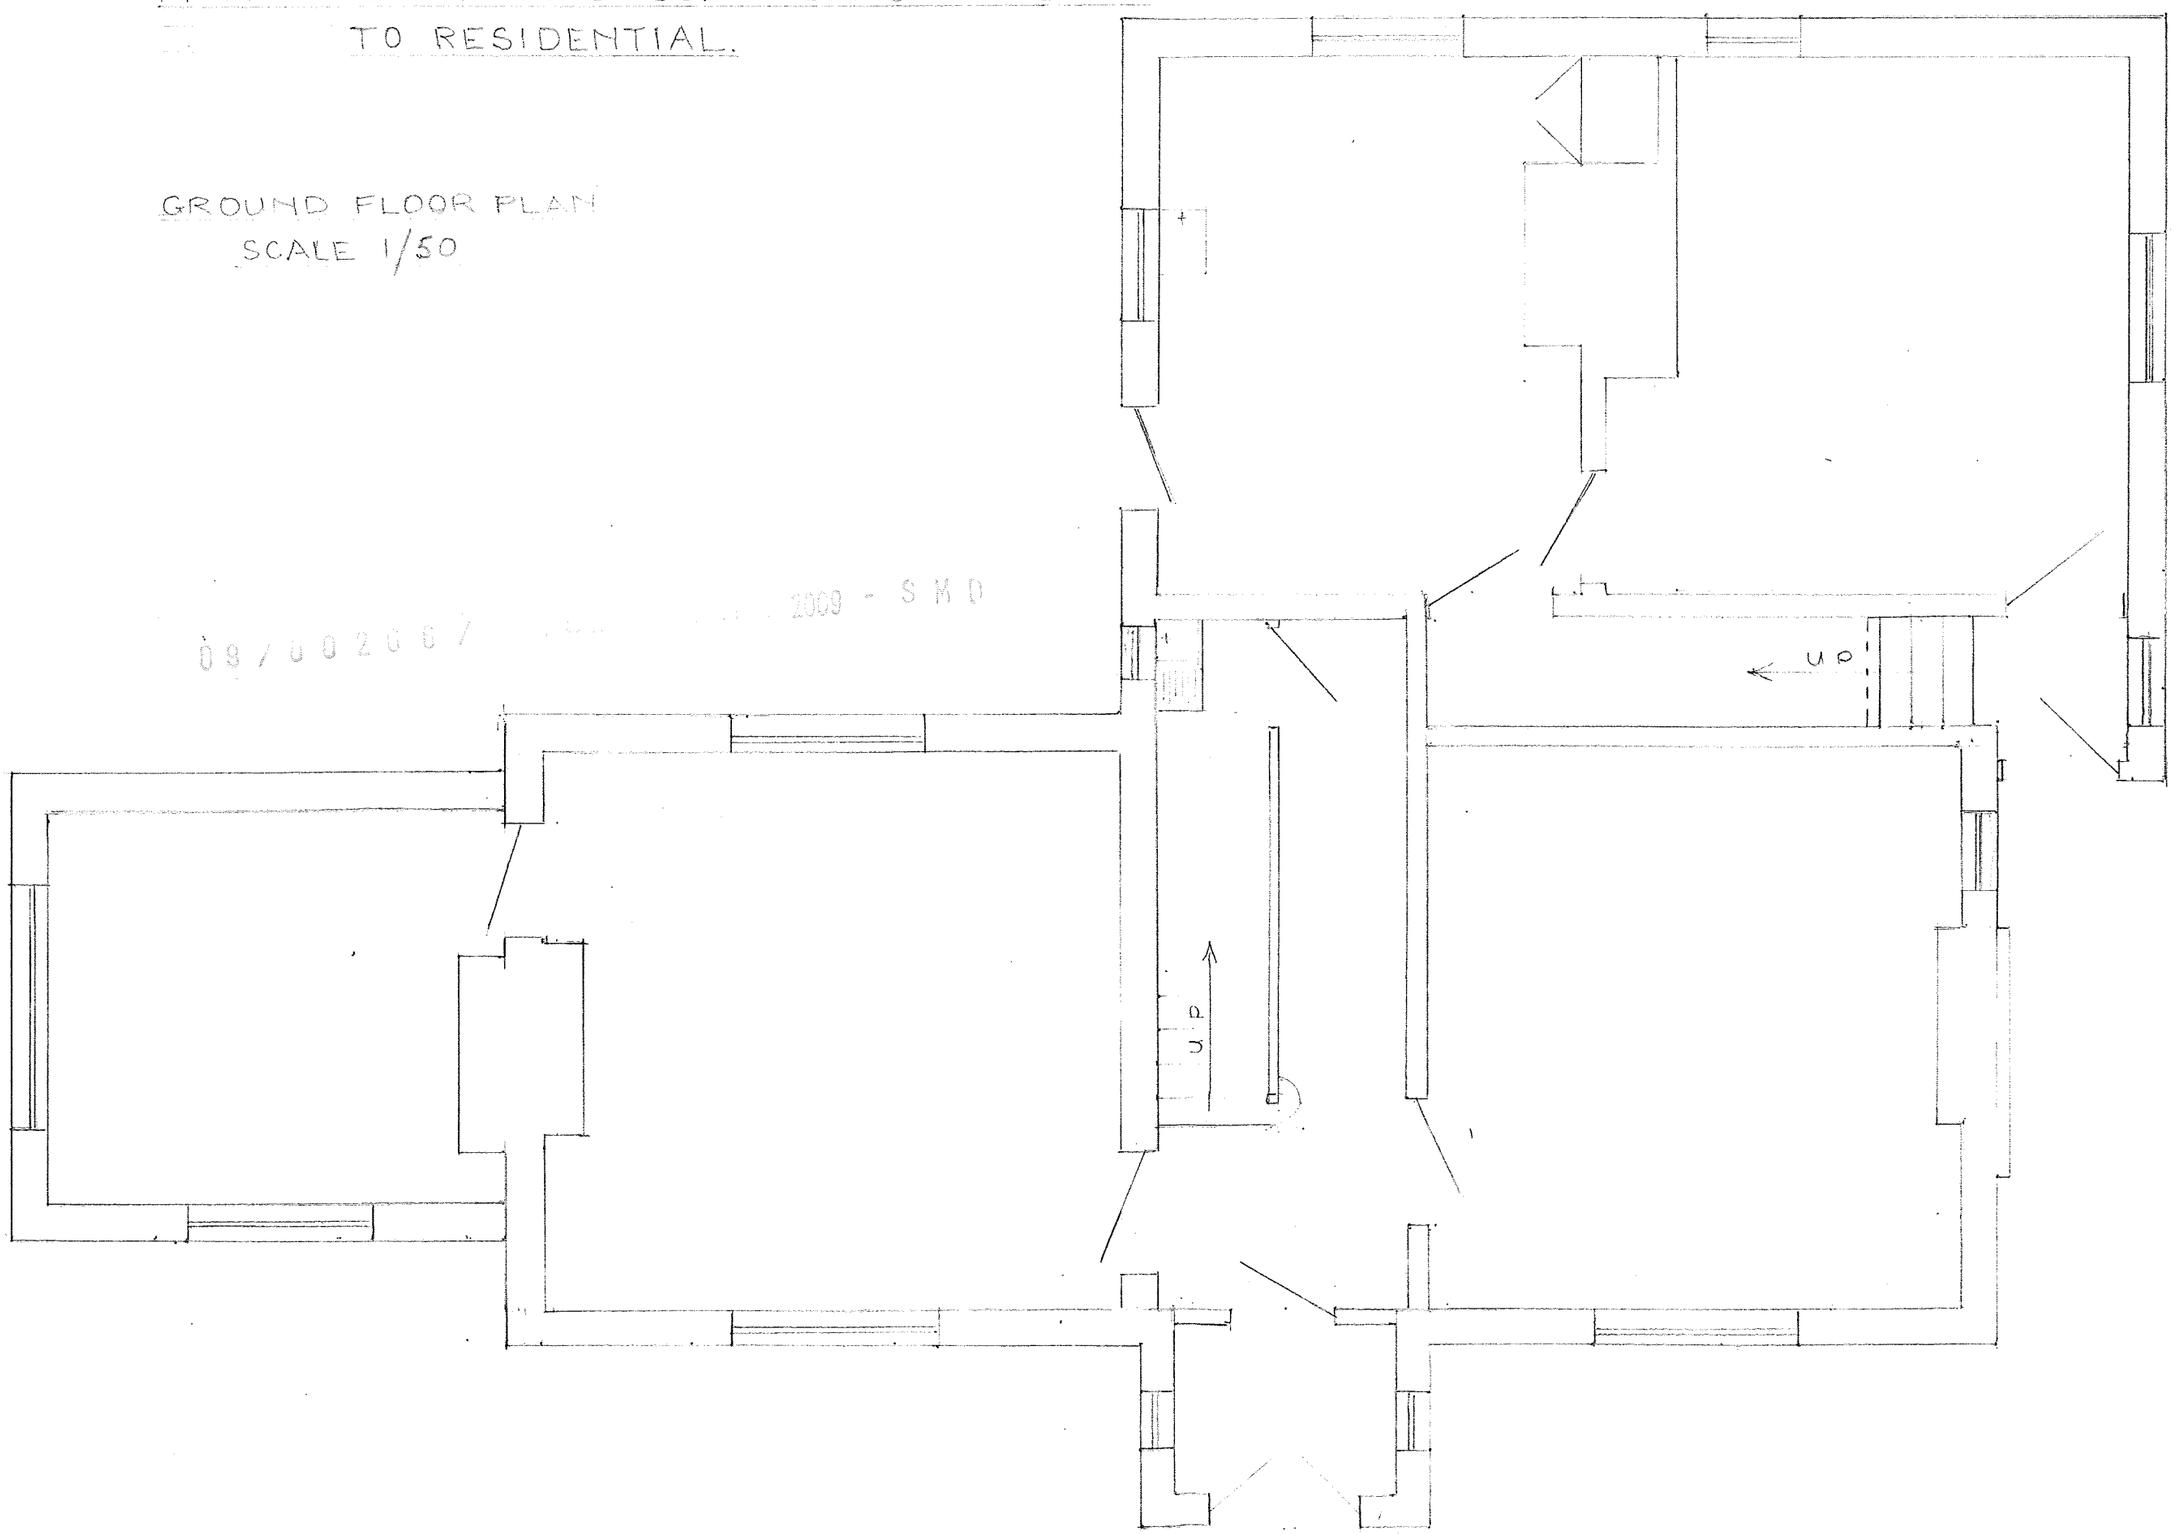

THE OFFICE HOUSE

247/249 LEEK ROAD, ENDON.

FIRST FLOOR PLAN

SCALE 1/50

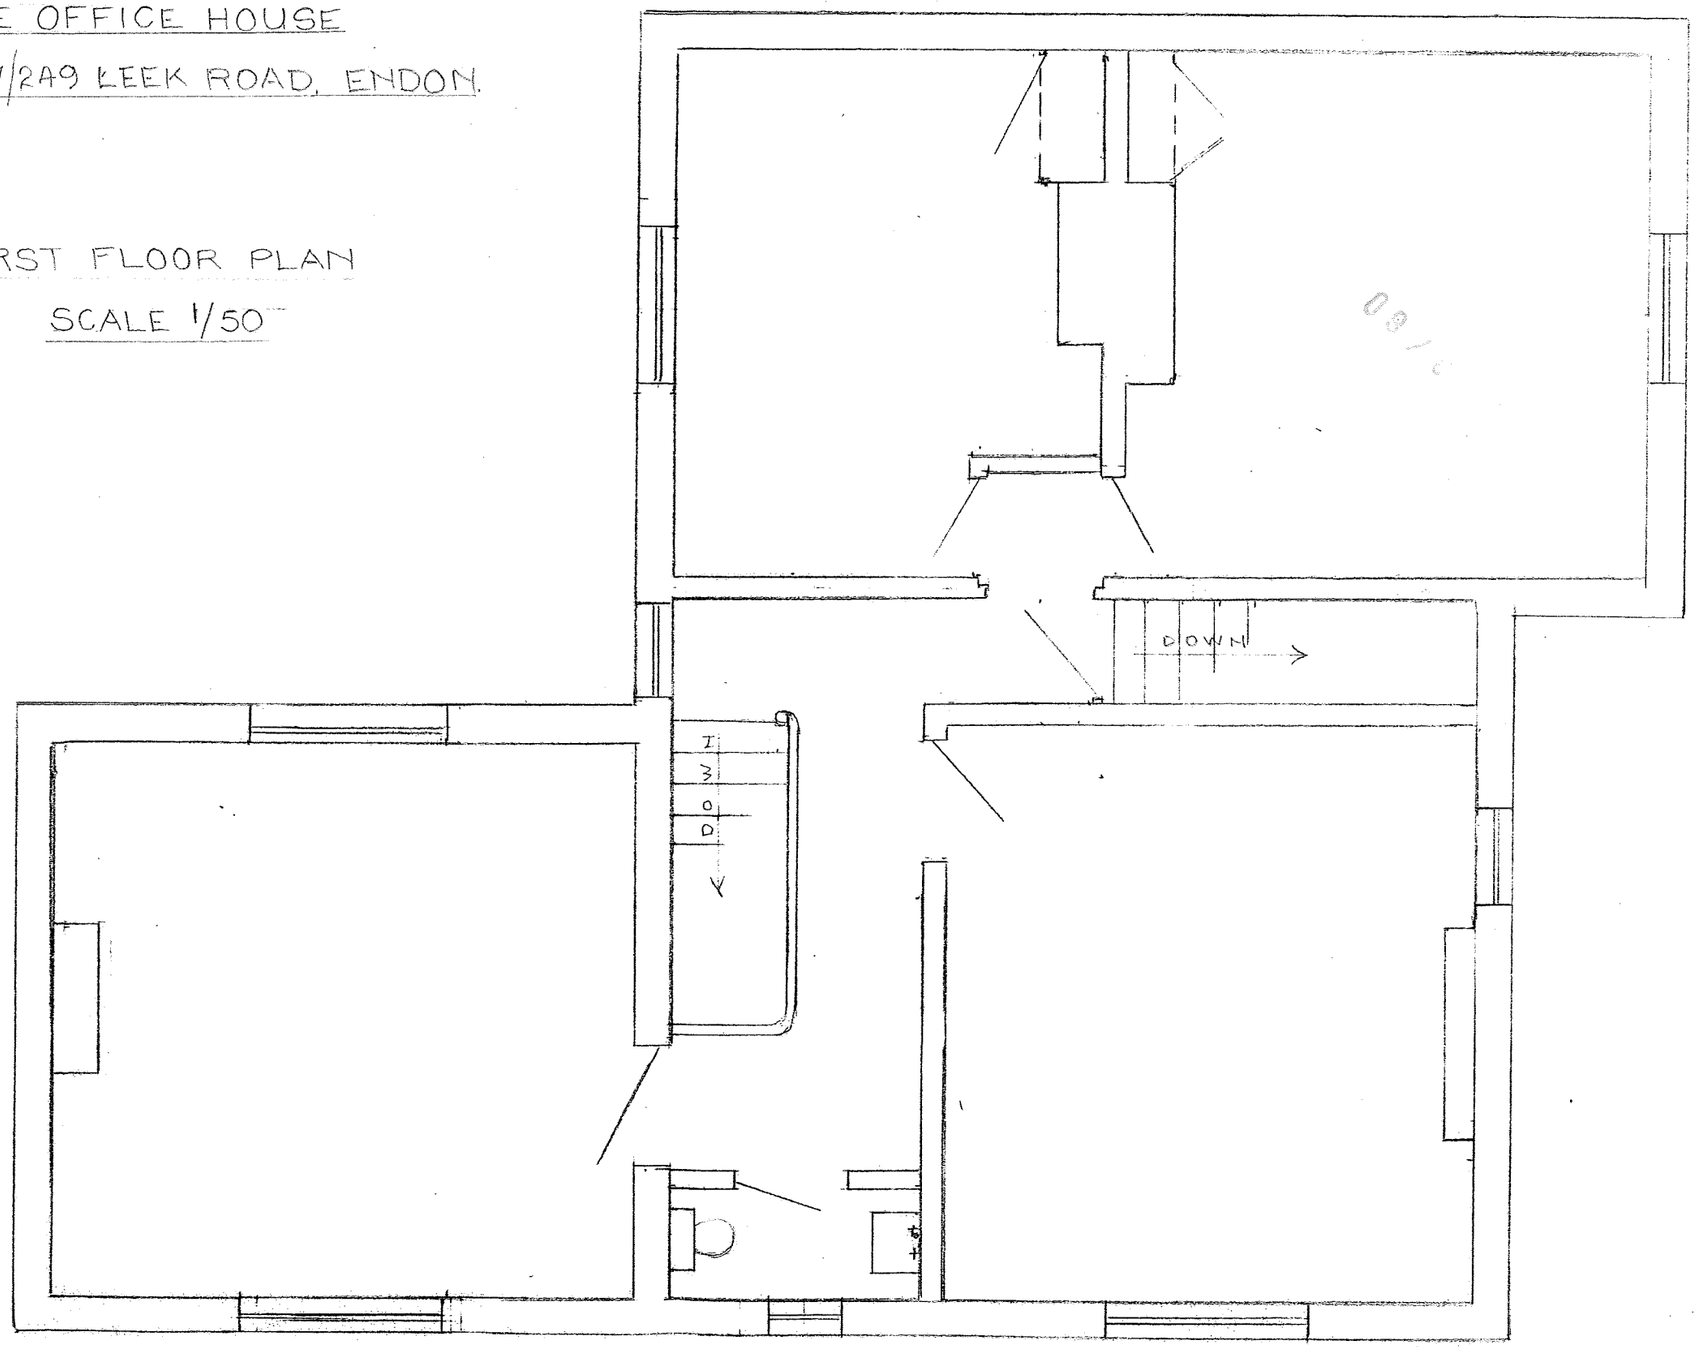

ROOF & BLOCK PLAN

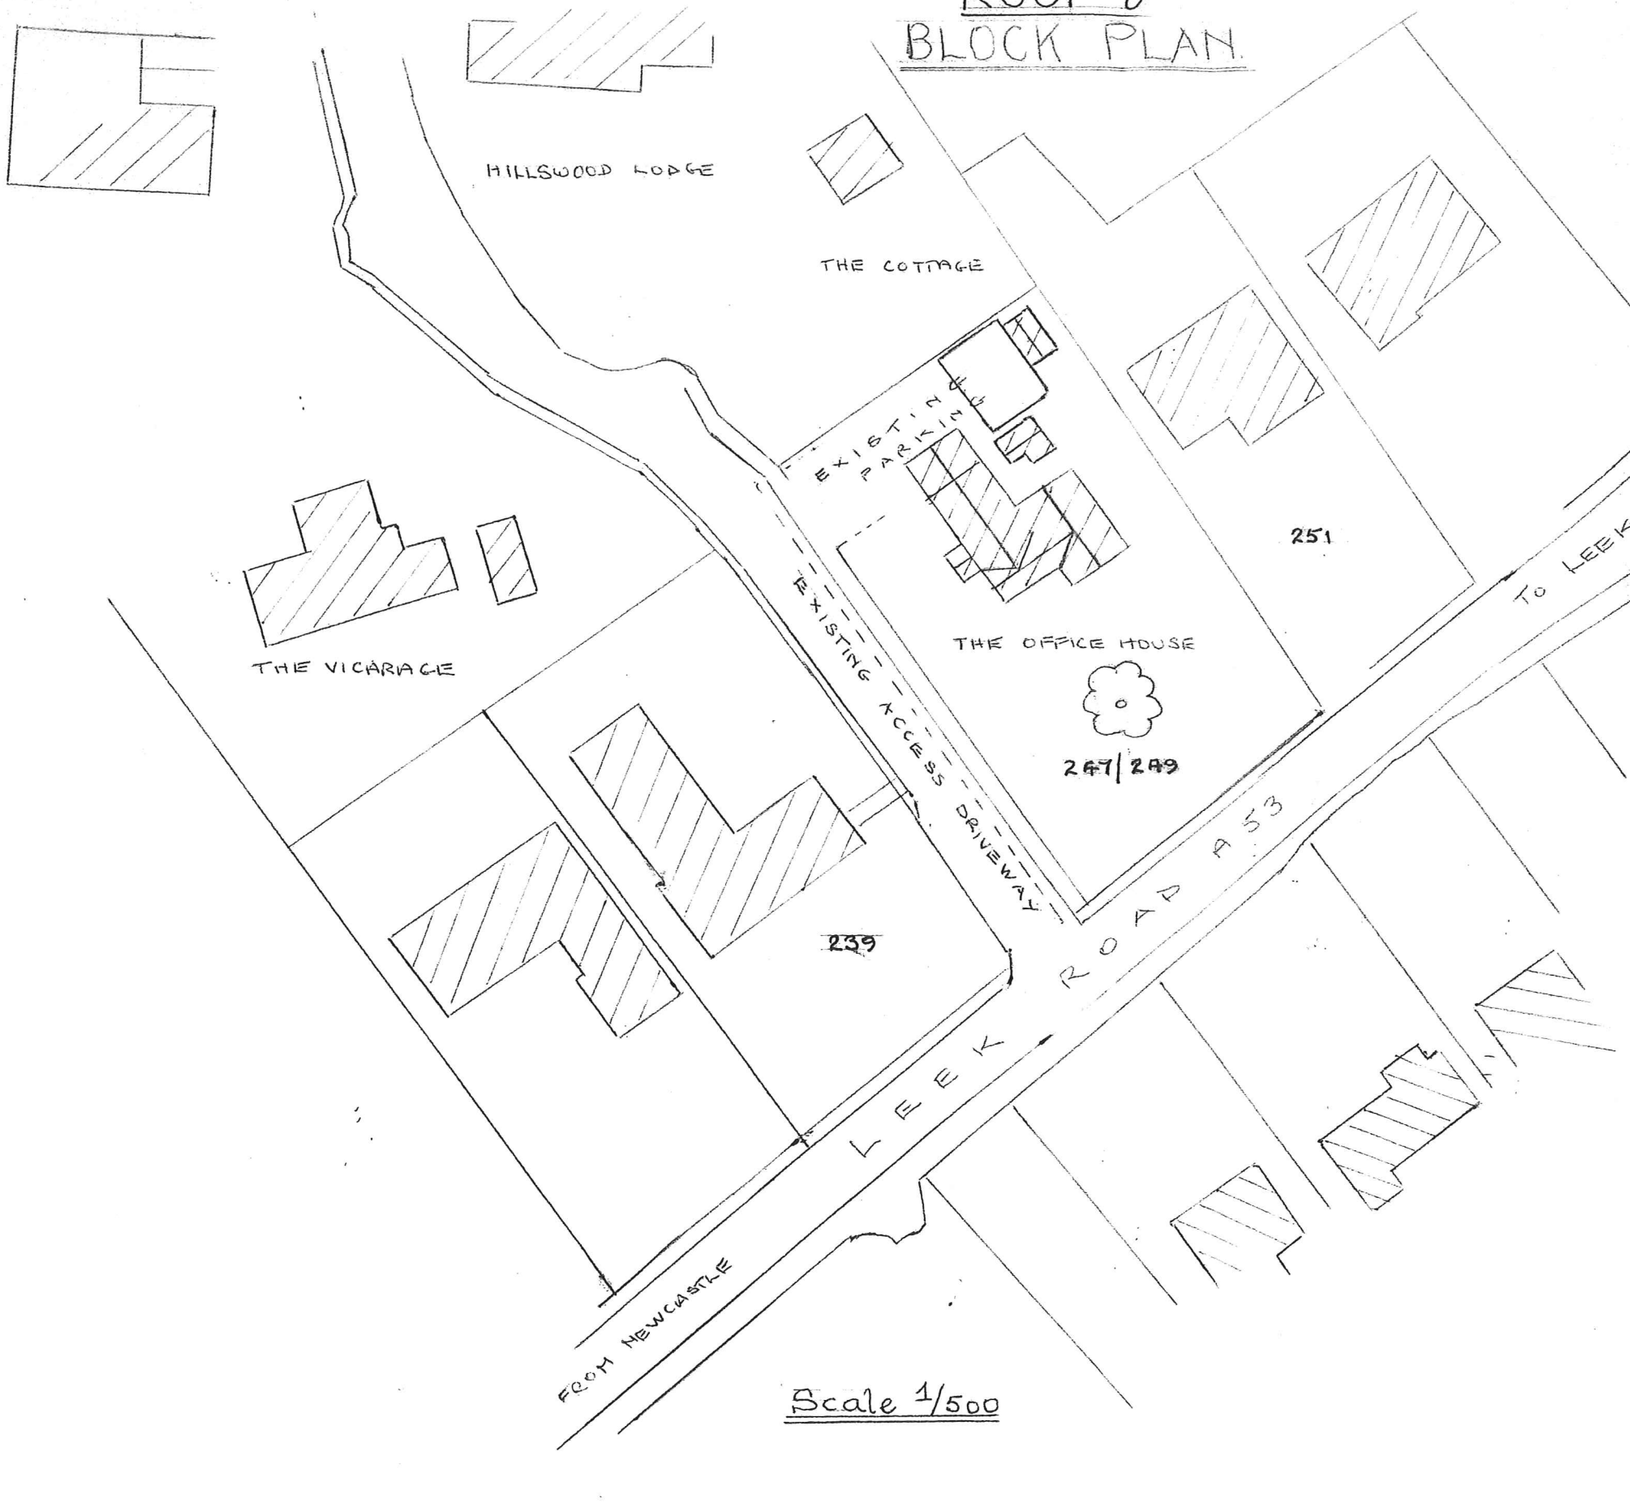

Scale 1/500

LOCATION PLAN. SCALE 1/2500

