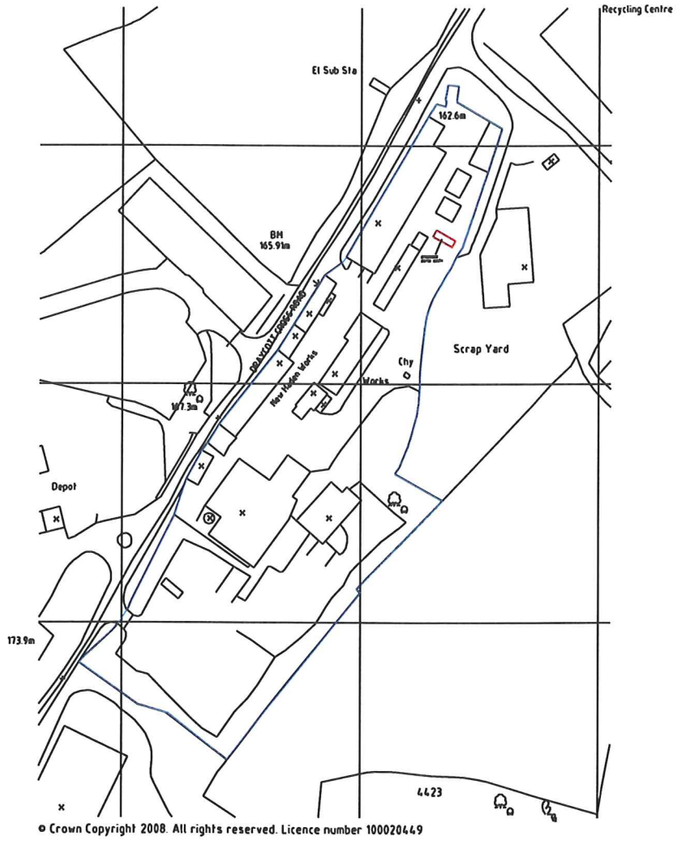

© Crown Copyright 2008. All rights reserved. Licence number 100020449

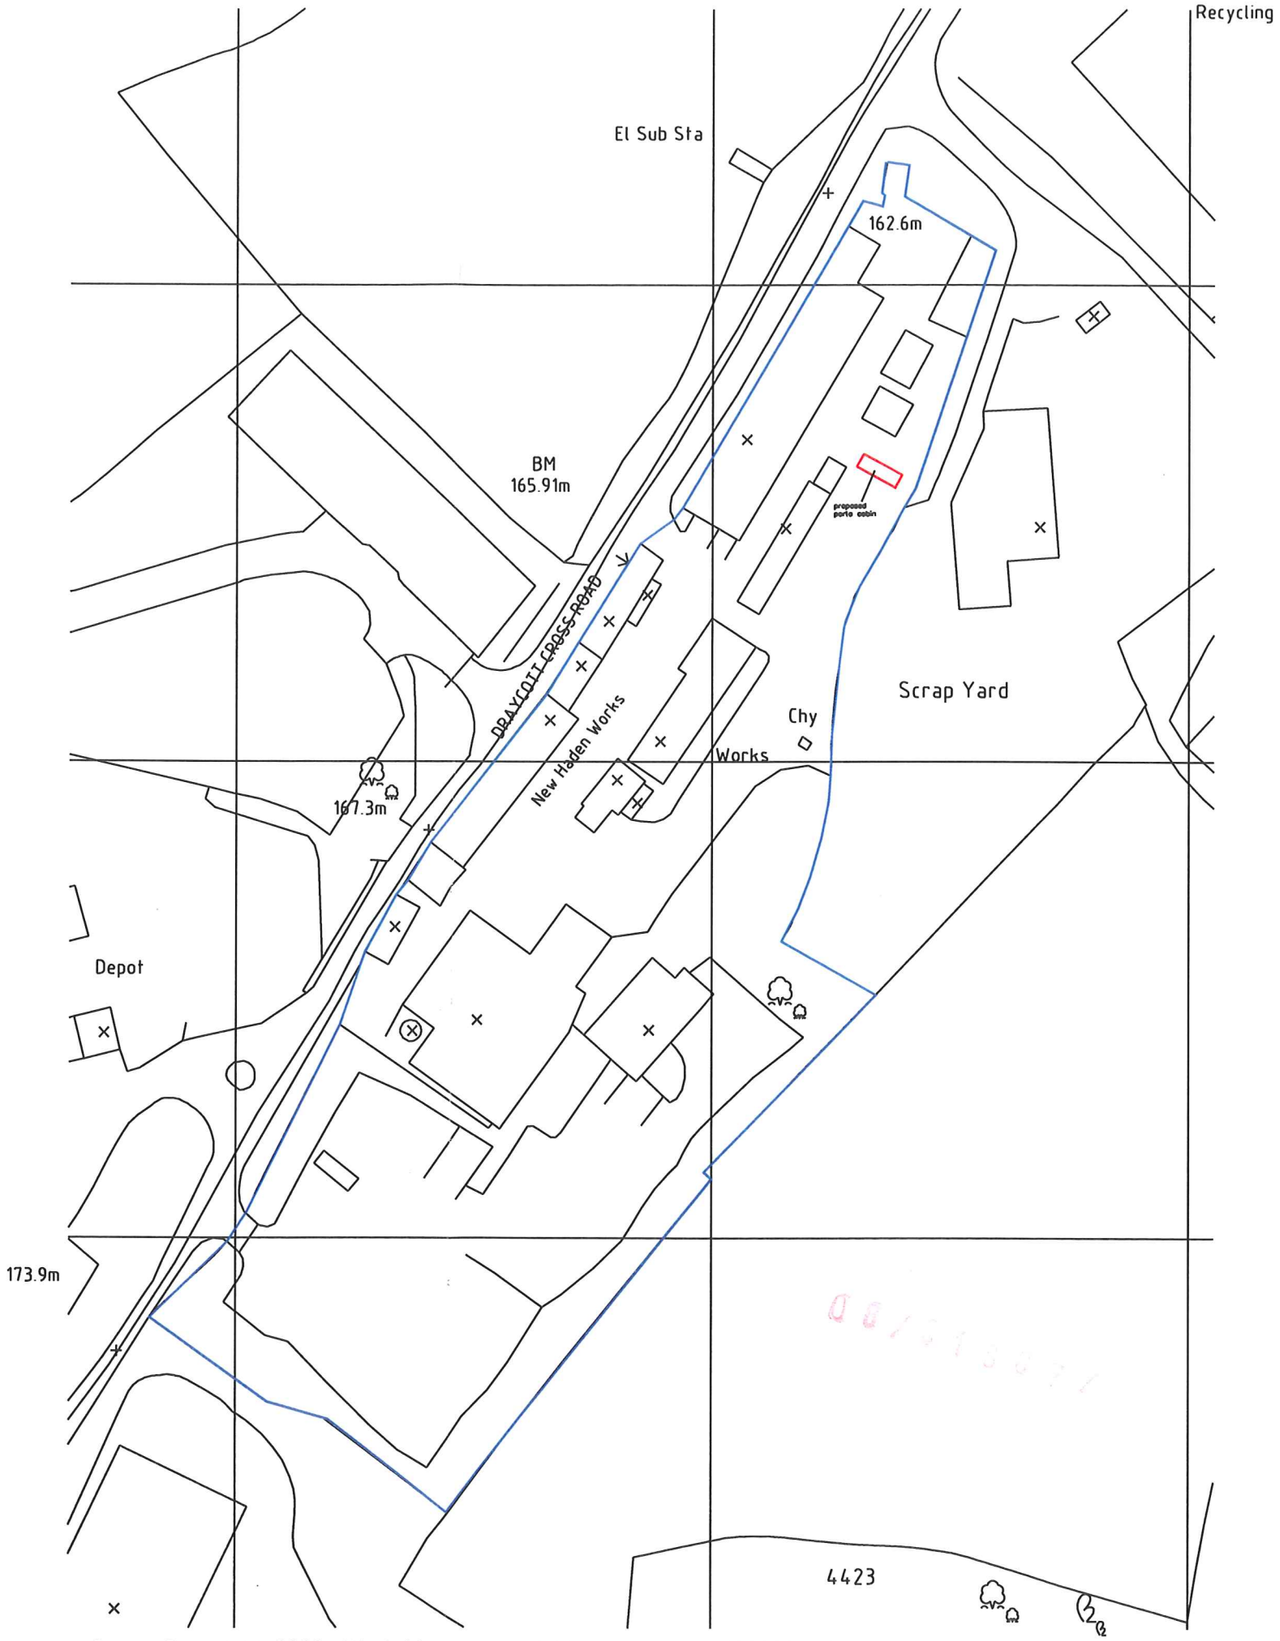

© Crown Copyright 2008. All rights reserved. Licence number 100020449

APPROX
NORTH

KAD
ARCHITECTURAL DESIGN & SURVEYING SERVICES

60 Pacific Road
Trentham
Stoke-On-Trent
Staffordshire
ST4 8UD

tel/fax : 01782 659733

www.kadarchitectural.co.uk
jon@kadarchitectural.co.uk

Copyright

KAD Architectural Design & Surveying Services.

This drawing and the designs depicted may not be reproduced in whole or in part without the prior written permission of KAD Architectural Design & Surveying Services

REVISIONS & PUBLICATION DATES

Planning & Building Regulation Purposes Only

PROJECT NUMBER / DRAWING NUMBER
1197/08/02

CLIENT
New Haden Pumps Ltd.
Draycott Cross Road
Cheadle
Staffordshire
ST10 2NW

DRAWING TITLE
Location Plan

FIRST PUBLICATION DATE
September 2008 Jon Bennett

SCALE :-
1:2500, 1:1250 printed @ A3

PROJECT
Proposed Porta-cabin at
New Haden Pumps Ltd.
Draycott Cross Road
Cheadle
Staffordshire
ST10 2NW