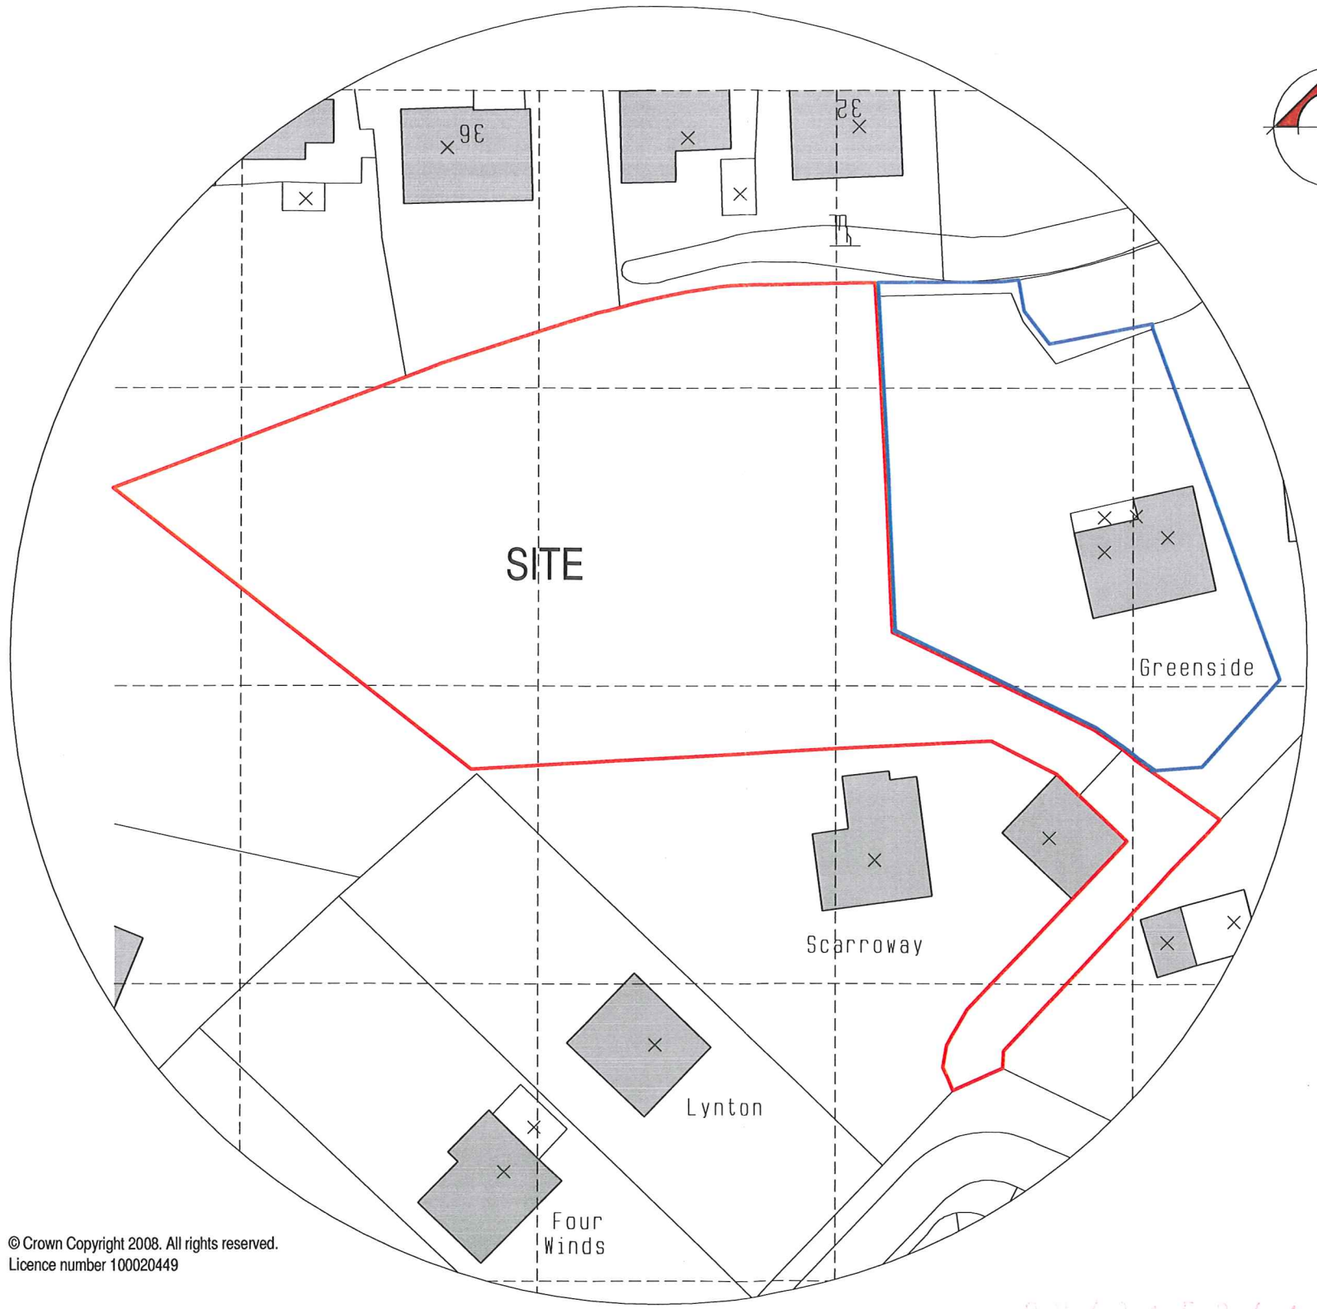

© Crown Copyright 2008. All rights reserved.
Licence number 100020449

BLOCK PLAN
SCALE 1:500

N

0.0m 5.0m 10.0m 15.0m 20.0m 25.0m
scale bar @ 1:500

MR & MRS J LOMAS

PROPOSED DWELLING ON LAND
ADJACENT TO
SCARROWAY,
HILLSWOOD AVENUE,
LEEK,
STAFFS,
ST13 8EG.

BLOCK PLAN

Date	Sheet	Scale
AUG 2008	A3	1:500
Drg No.	Rev.	Drawn
2008-1566-04	-	ASR
Rev.		

SAMMONS Architectural LIMITED
Chartered Institute of Architectural Technologists
10 Cawdry Buildings, Fountain Street, Leek. ST13 6JP
Telephone + Fax 01538 386002
E-mail: info@sammonsltd.co.uk

This drawing is copyright. Do not scale.
All dimensions must be checked prior to commencement.