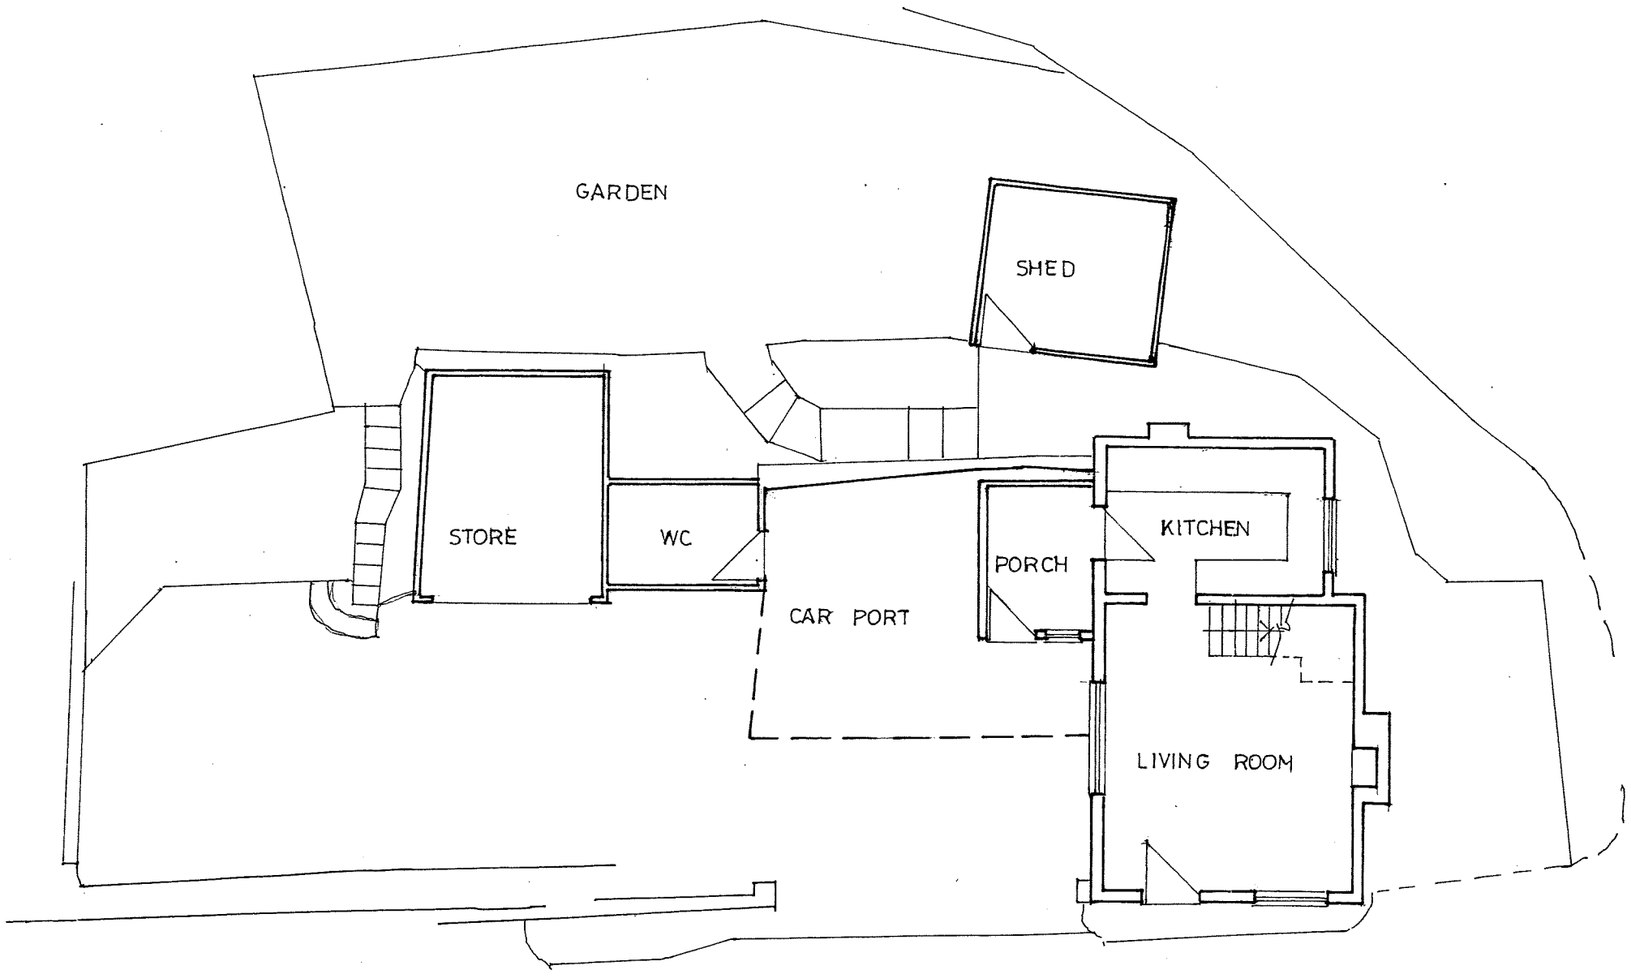


Ground Floor Plan

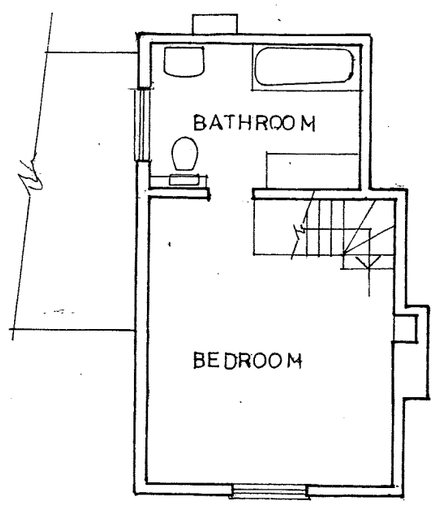


First Floor Plan 1/100

15 PRINCE GEORGE STREET, CHEADLE, STAFFS. ST10 1HX – Existing Plans 1/100

DRWG. No 0801/10

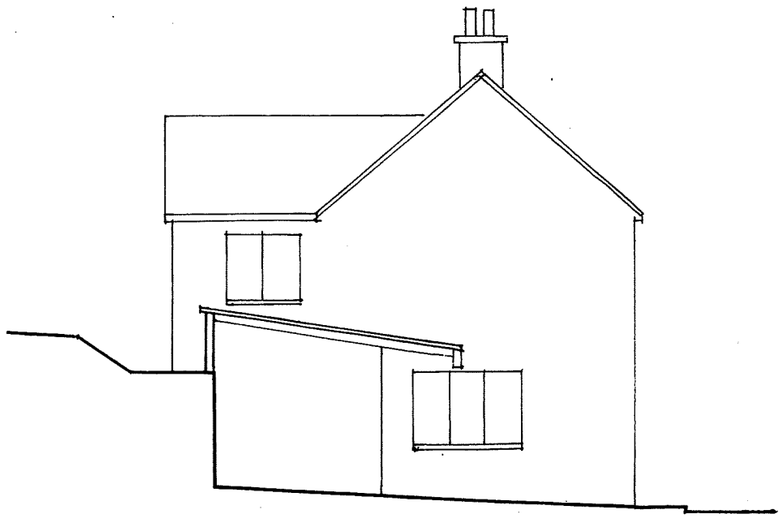

SIDE ELEVATION (west)

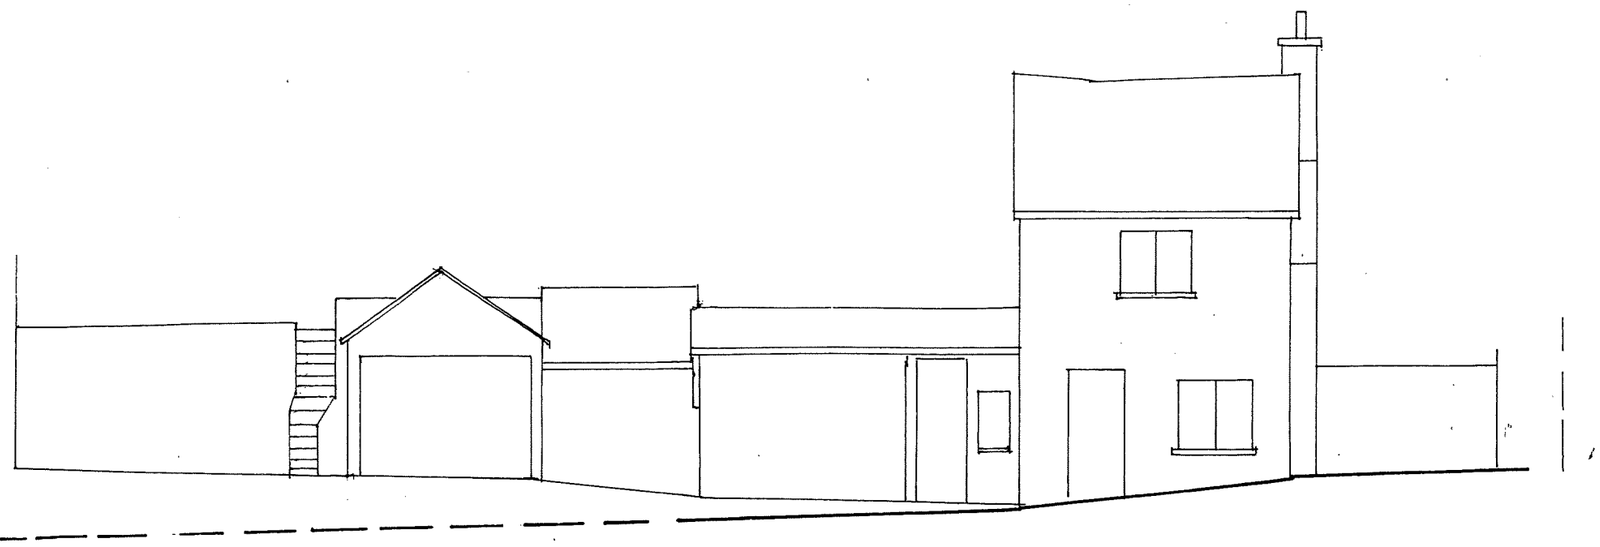

FRONT ELEVATION (south)

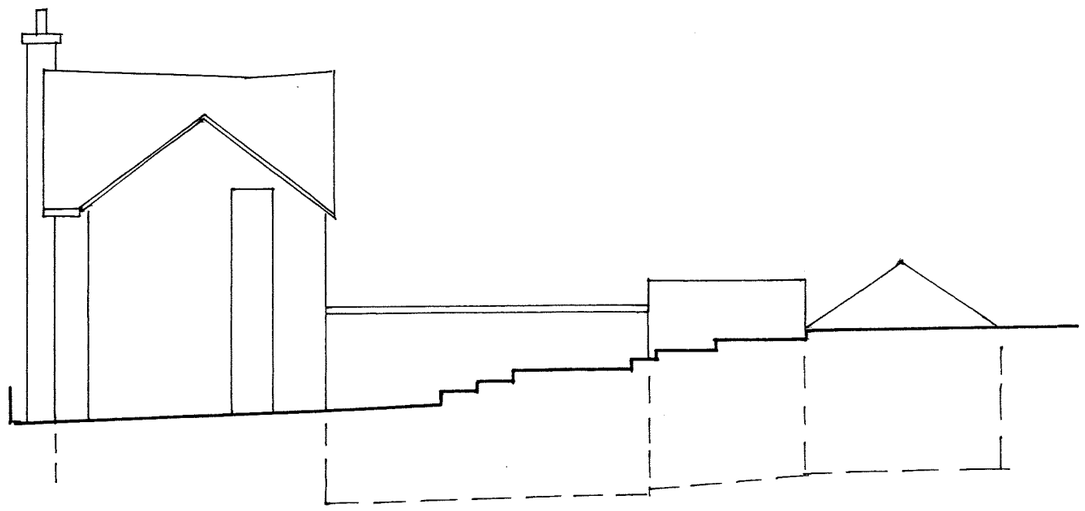

REAR ELEVATION (north)

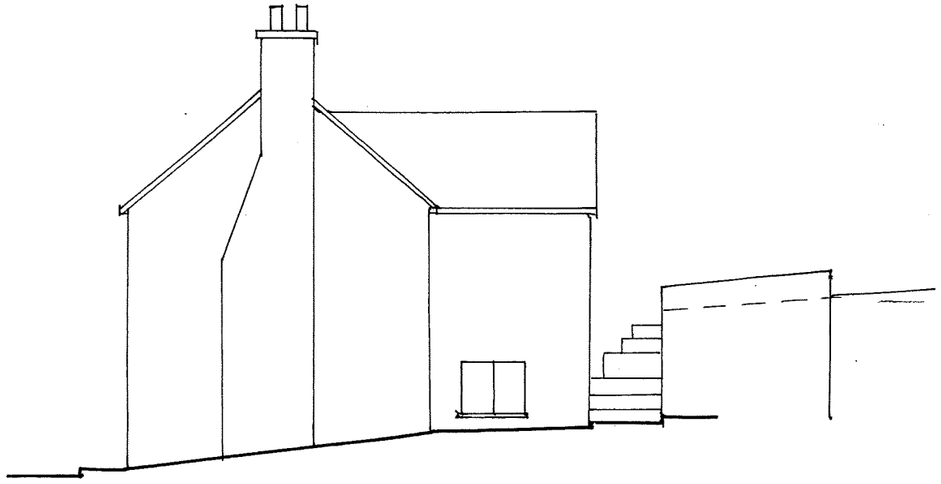

SIDE ELEVATION (east)

08/0154/FUL 22 AUG 2008 - 8 MD

15 PRINCE GEORGE STREET, CHEADLE, STAFFS ST10 1HX — Existing Elevations 1/100 DRWG.No 0801/9