Norwegian Log
BUILDINGS
Norwegian Log Chalets Limited
230 London Road
Reading
RG 6 1AH
T 0118 966 9236
F 0118 966 0456
e-mail: sales@norwegianlog.co.uk
website: www.norwegianlog.co.uk

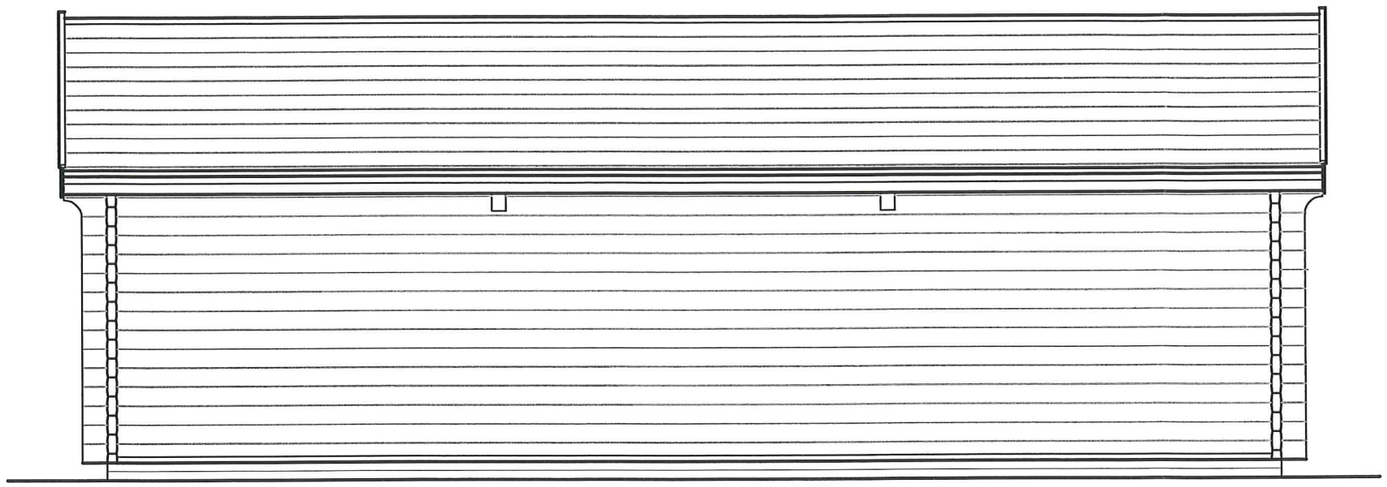

Rear Elevation

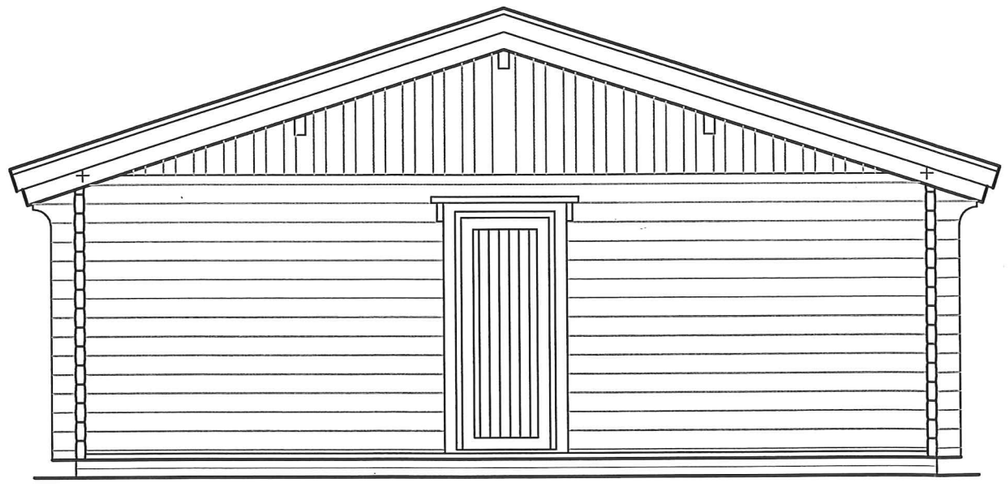

Gable Elevation 2

09/00219 FUL - 9 MAR 2009 / SANDY

A 29-04-08 building redrawn as reduced in length, gable glazing removed, elevations moved to a separate drawing.
Revisions

Client Severn Trent Water
Tittesworth Visitors Centre
Leek, Staffordshire

Project
Toilet Facilities Phase 1
Elevations sheet 2 of 2

Scale 1:50 @ A3 | Date April 2008

The copyright of this drawing remains the property of Norwegian Log Chalets Ltd and must not be transferred to a third party without the written permission of the copyright holders.

Drg. No. 28010/05 | Rev. A

Norwegian Log
BUILDINGS
Norwegian Log Chalets Limited
230 London Road
Reading
RG 6 1AH
T 0118 966 9236
F 0118 966 0456
e-mail: sales@norwegianlog.co.uk
website: www.norwegianlog.co.uk

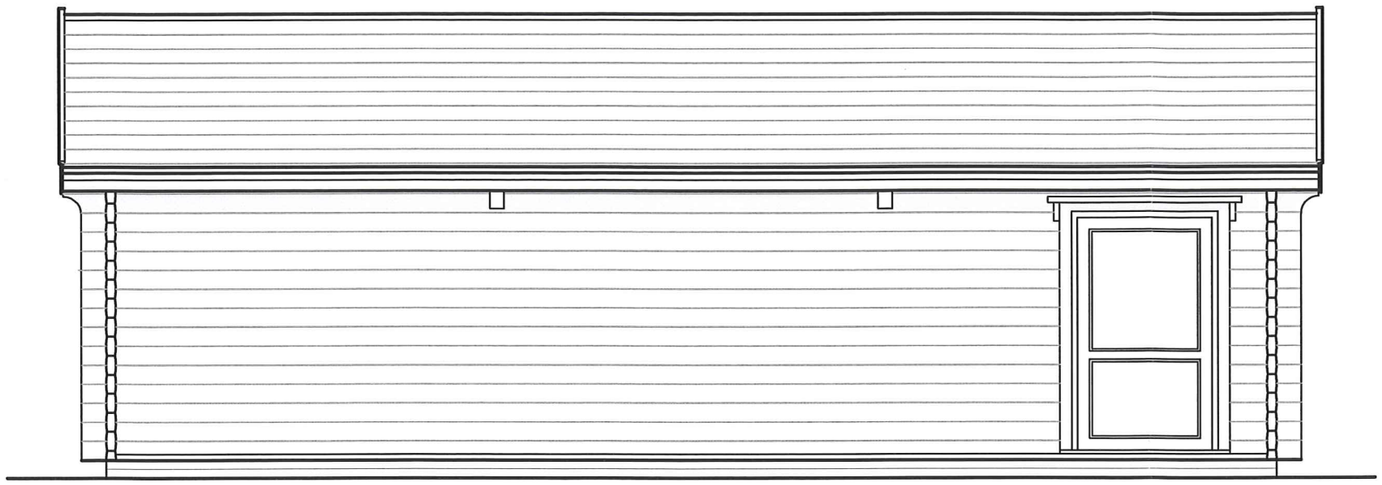

Front Elevation

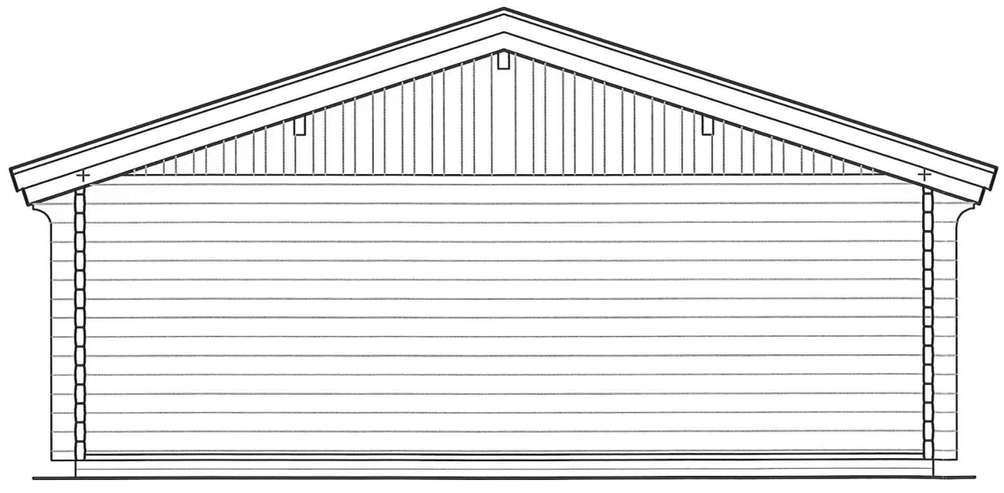

Gable Elevation 1

09/00219 FUL - 9 MAR 2009 / SMD

A 29-04-08 building redrawn as reduced in length, elevations moved to a separate drawing.
Revisions

Client Severn Trent Water
Tittesworth Visitors Centre
Leek, Staffordshire

Project
Toilet Facilities Phase 1
Elevations sheet 1 of 2

Scale 1:50 @ A3 | Date April 2008

The copyright of this drawing remains the property of Norwegian Log Chalets Ltd and must not be transferred to a third party without the written permission of the copyright holders.

Drg. No. 28010/04 | Rev. A

Norwegian Log
BUILDINGS
Norwegian Log Chalets Limited
230 London Road
Reading
RG 6 1AH
T 0118 966 9236
F 0118 966 0456
e-mail: sales@norwegianlog.co.uk
website: www.norwegianlog.co.uk

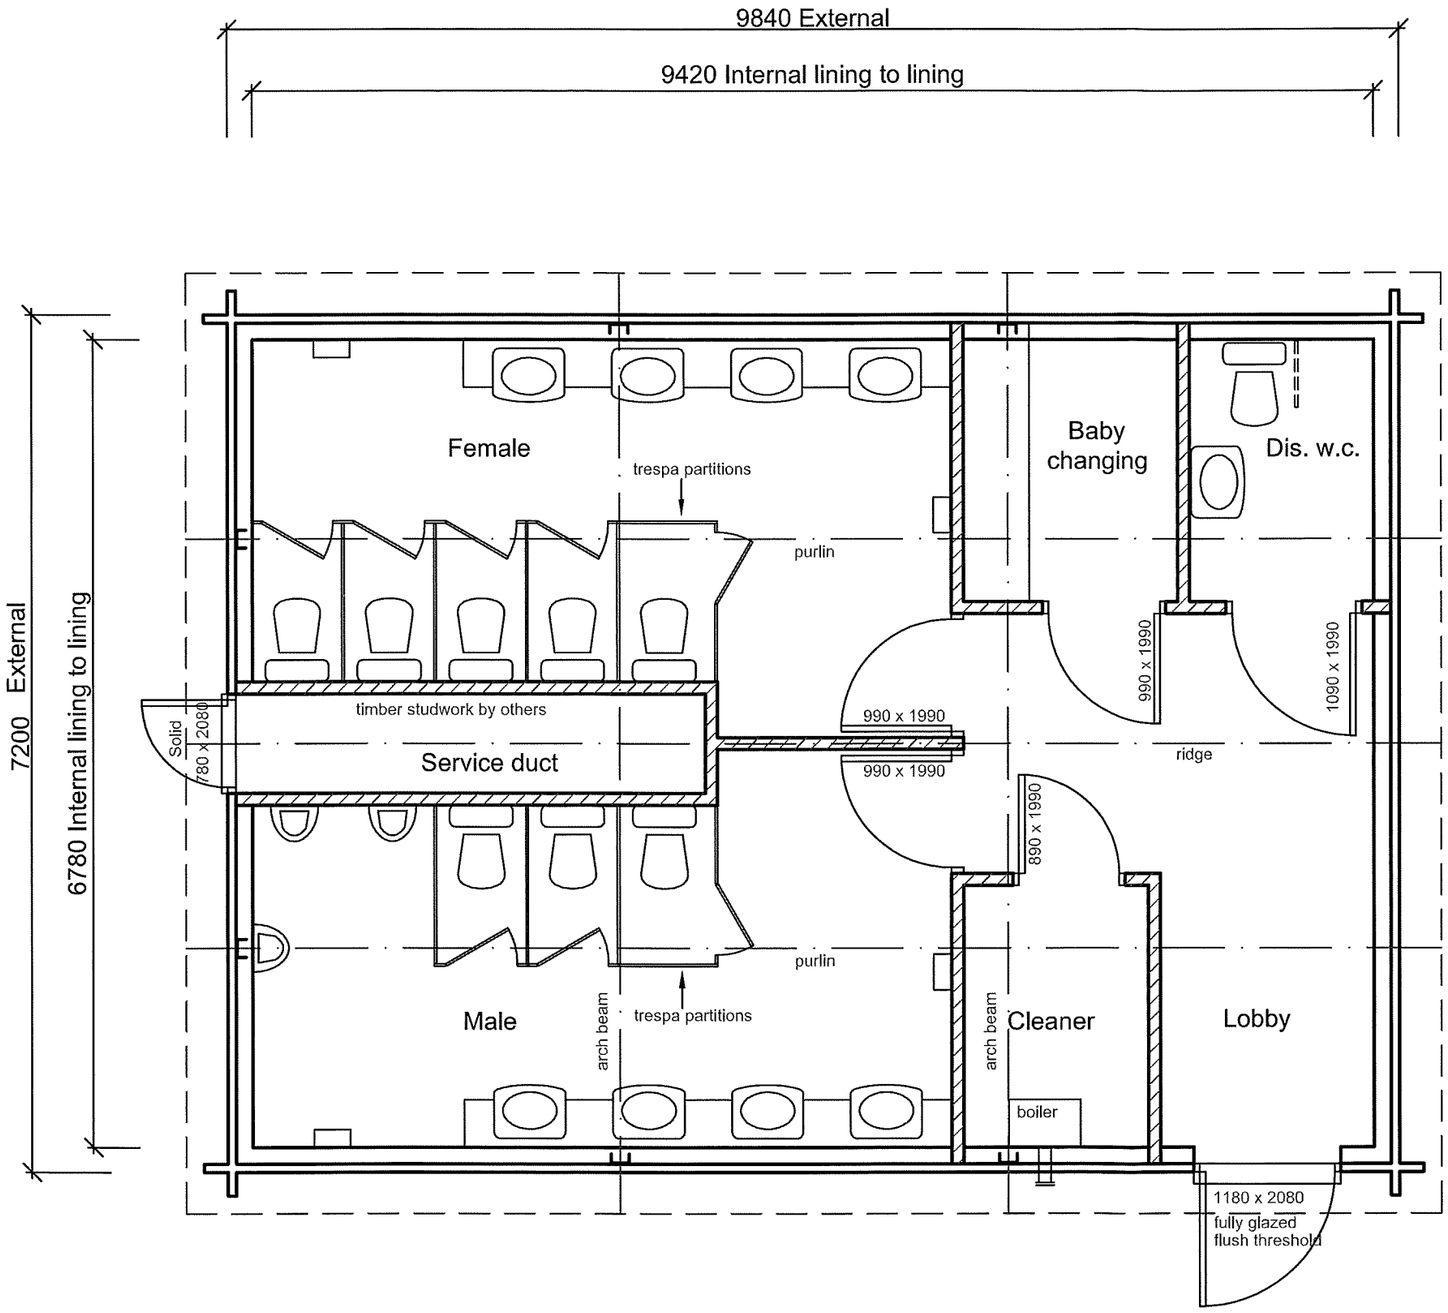

Floor Plan

Notes

Roof pitch 18°.
External ridge 4.0m.

70mm (3") log walls.
Top log = 2400mm.
Lining to ext. walls -100mm Celotex
Timber stud partitions to w.c. area
Trespa cubicles to wc's by others.

▨ denotes: timber studwork partitions by others.

A 29-04-08 building redrawn as reduced in length, gable glazing removed, elevations moved to a separate drawing.

Revisions

Client	Severn Trent Water Tittesworth Visitors Centre Leek, Staffordshire
Project	Toilet Facilities Phase 1 Floor Plan
Scale 1:50 @ A3	Date March 2008

The copyright of this drawing remains the property of Norwegian Log Chalets Ltd and must not be transferred to a third party without the written permission of the copyright holders.

Drg. No. 28010/03	Rev. A

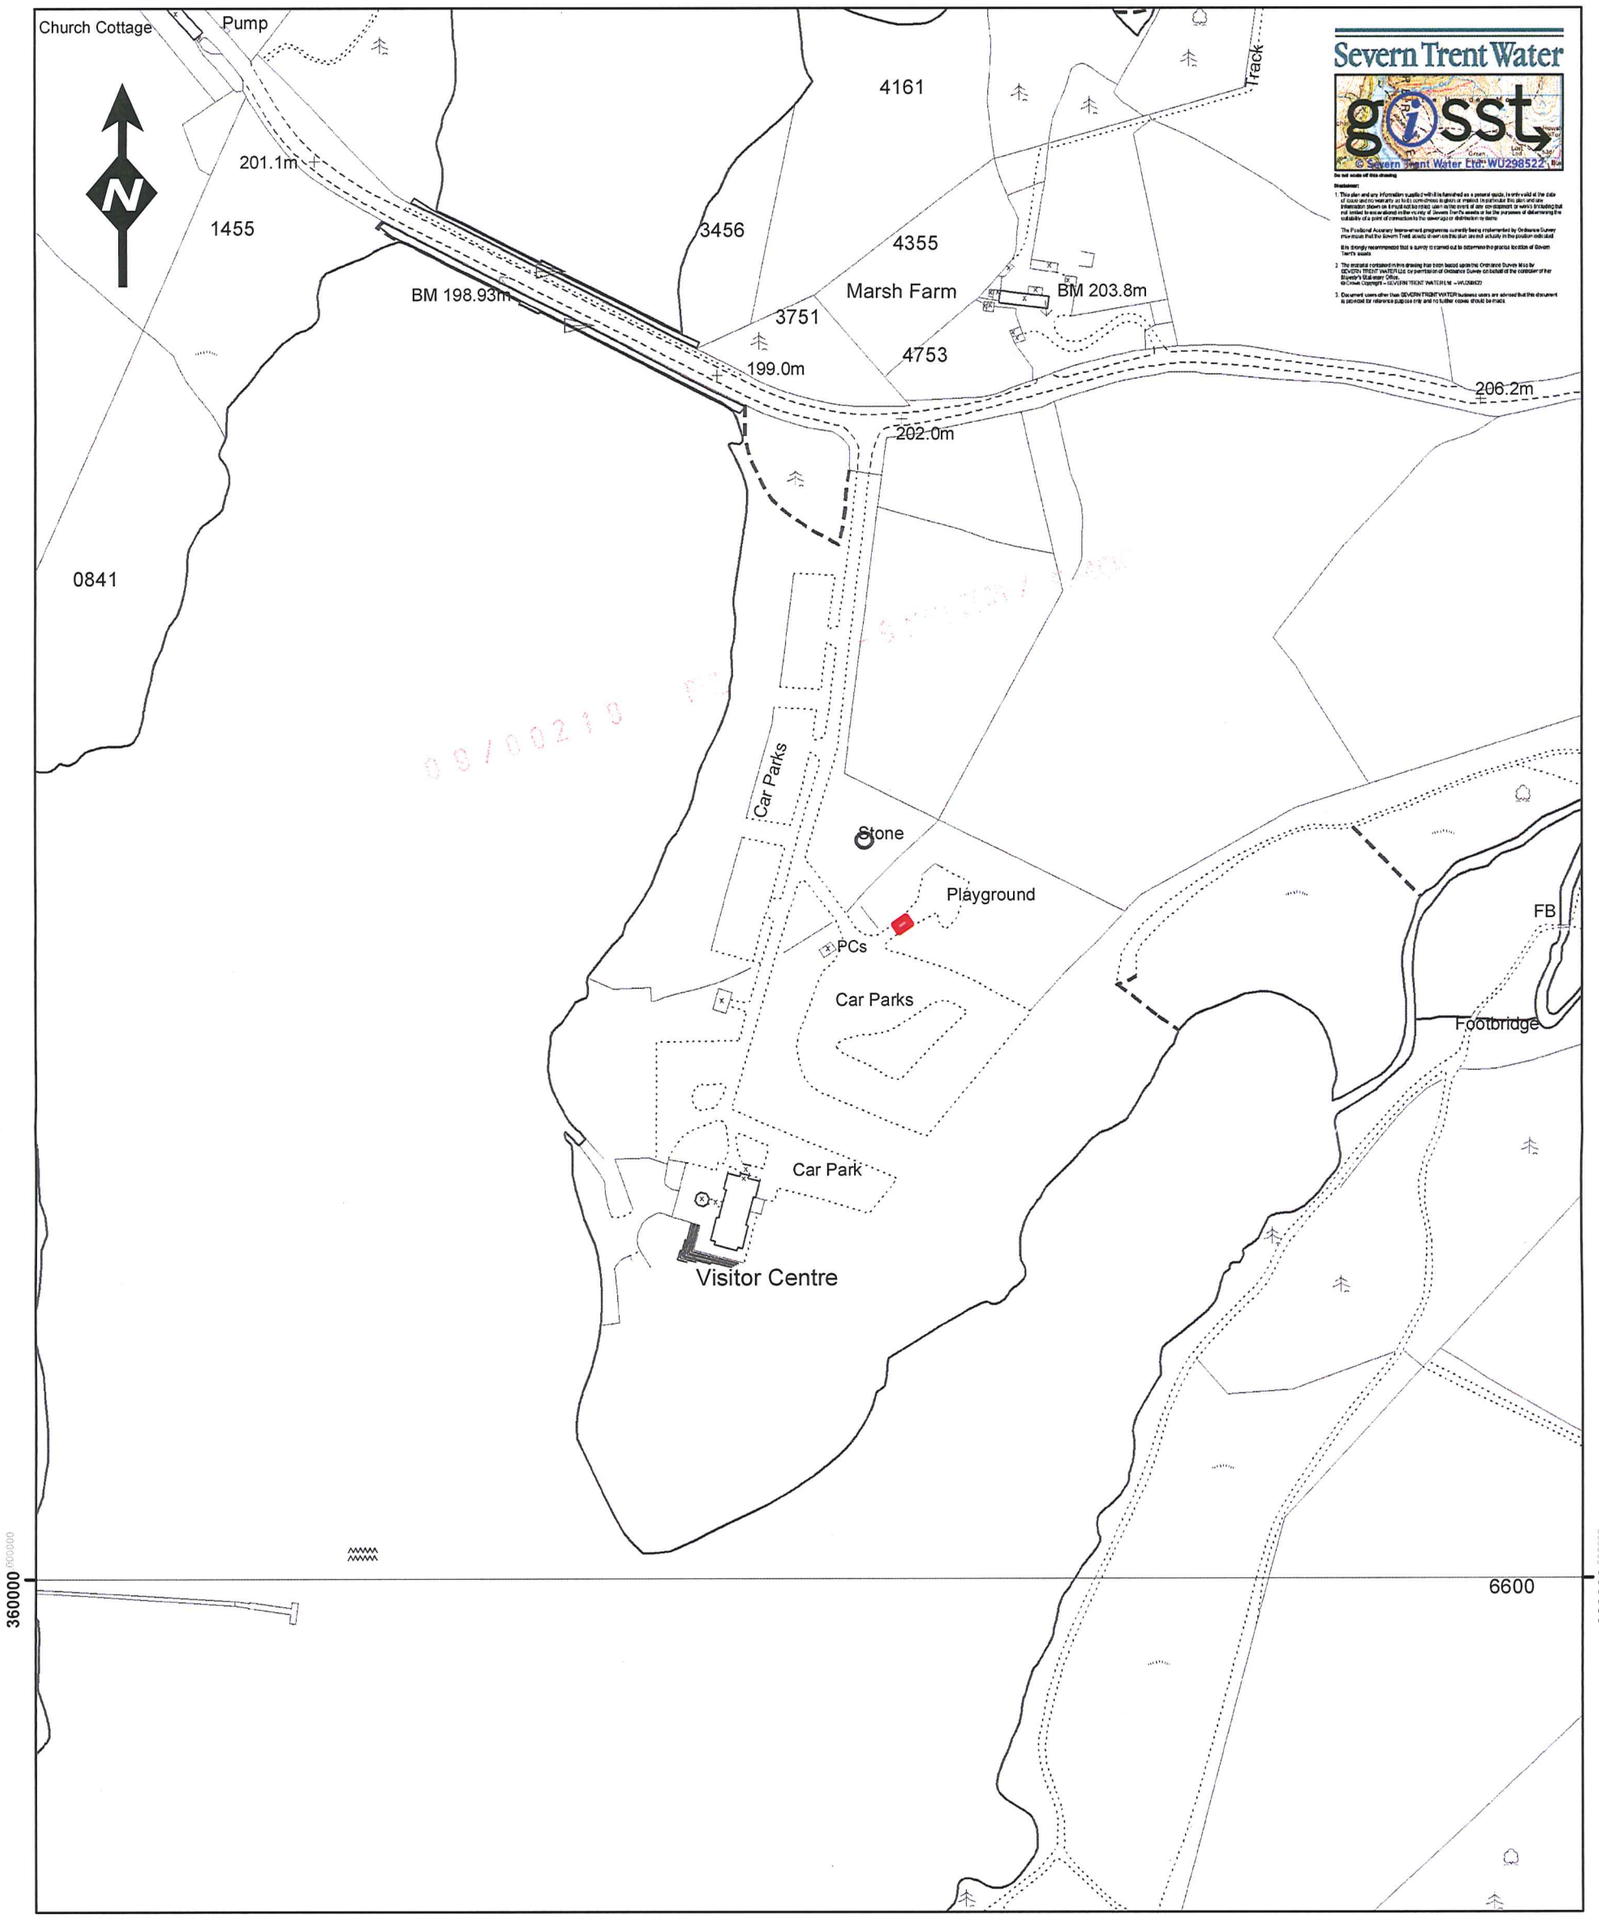

Severn Trent Water 2297 Coventry Road Birmingham B26 3PU Licence No. WU 298522	
Deed No: - n/a	
Grid Ref: - SO9960	
	Tittesworth Visitors Centre Cabin

Scale	**1:2500 (A3)**
Date	**12/09/08**
Drawn By	**PLS**
Drawing No.	**-**