
Location plan ST13 6ND
Scale 1:500

08/01160 FUL 23 JUN 2008

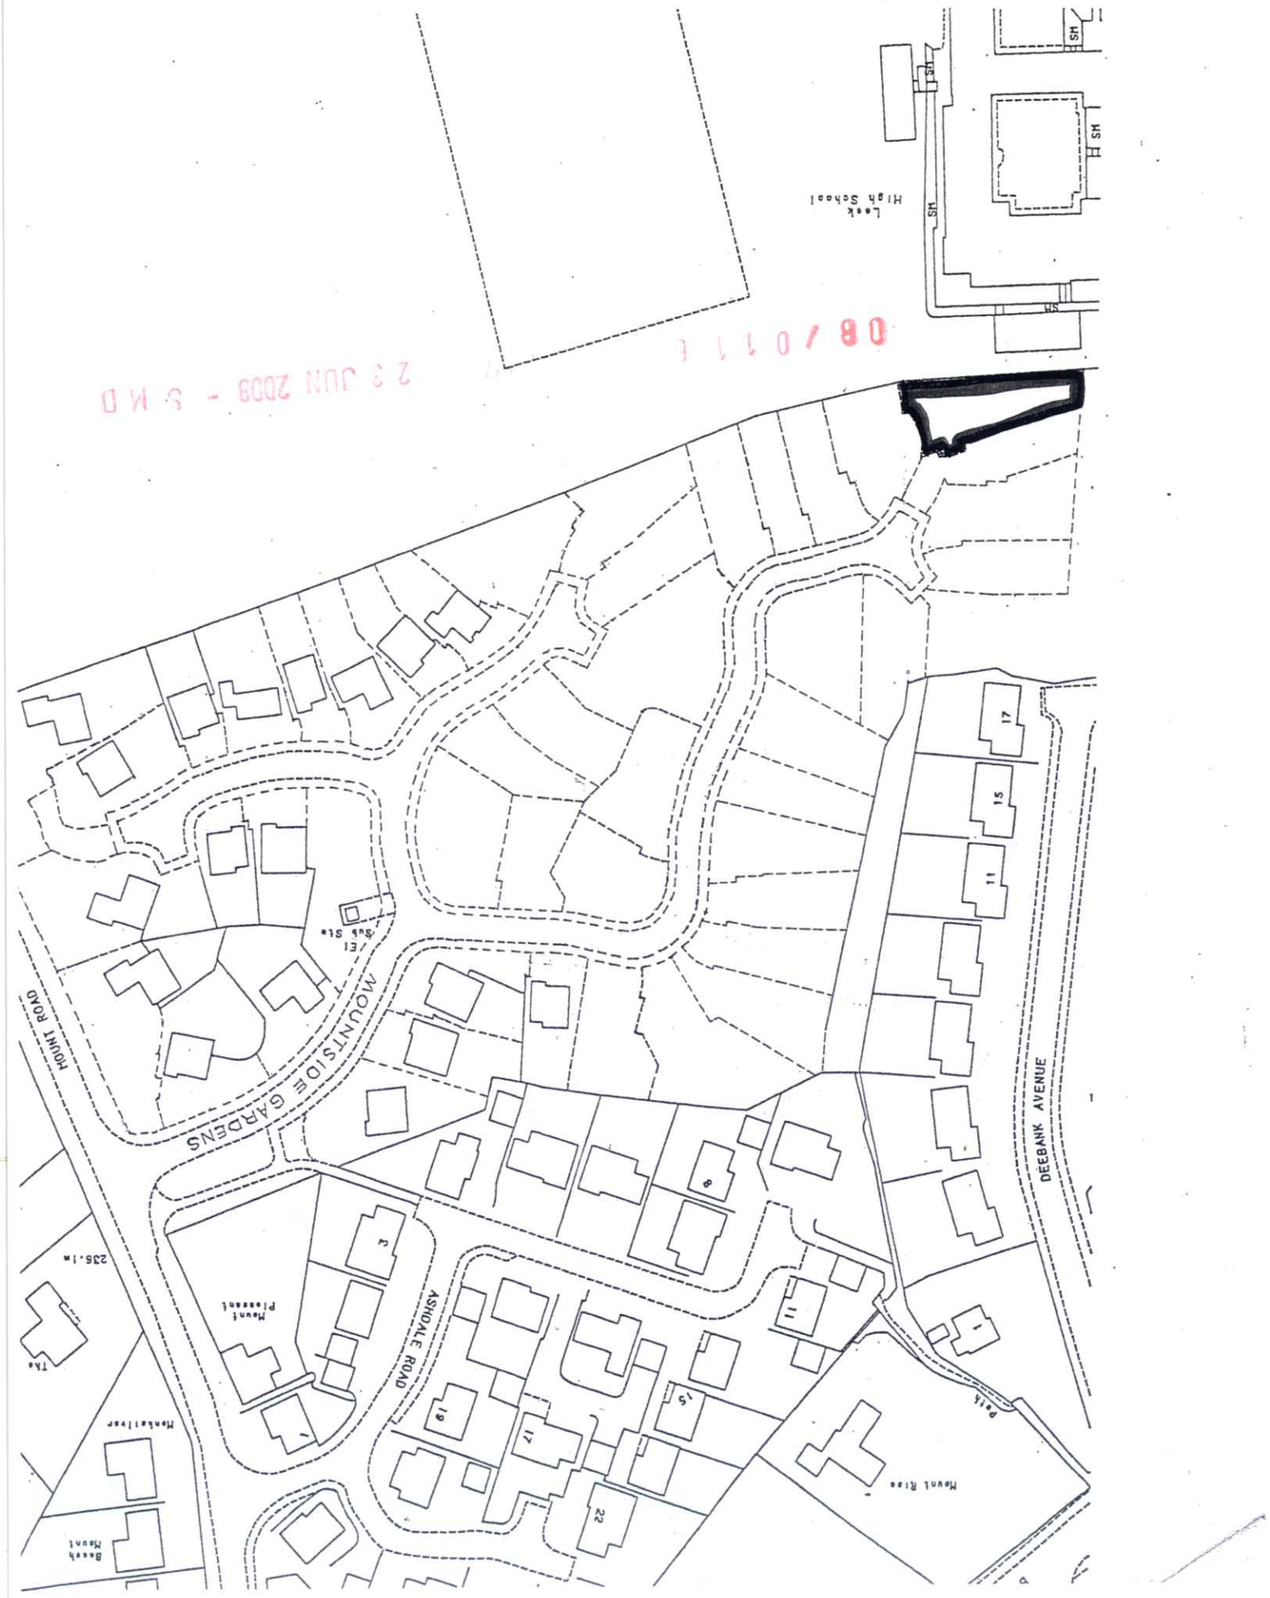

Traced from aerial photo

1:1250


Leek
High School
SH
SH
SH
SH
08/0117/F
23 JUN 2008 - S M D
MOUNT ROAD
MOUNTSIDE GARDENS
ASHDALE ROAD
DEEBANK AVENUE
Mount Pleasant
Beech Mount
Mankellyar
Mount Rise
Path
235.1m
TCB
3
5
7
9
11
13
15
17
19
21
22

Rear Elevation Existing Scale 1:50



Rear Elevation Proposed Scale 1:50


08/01160 FUL 23 JUN 2008



Side Elevation

Existing

Scale 50:1

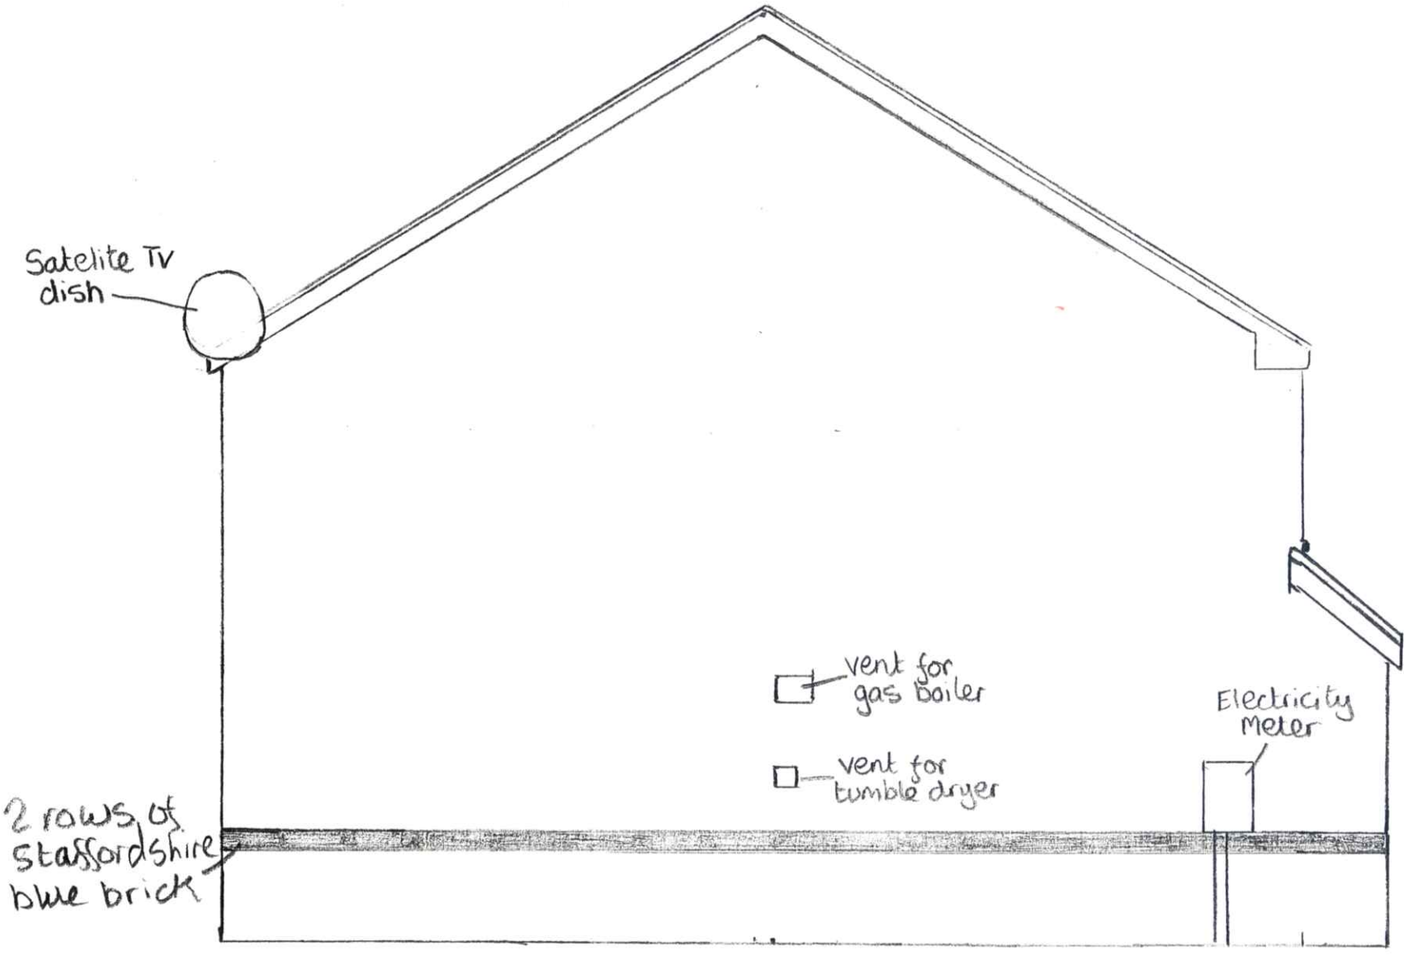


Side Elevation

Proposed.

Scale 50:1

08/01160/FUL 23 JUN 2008 - S.M.D.

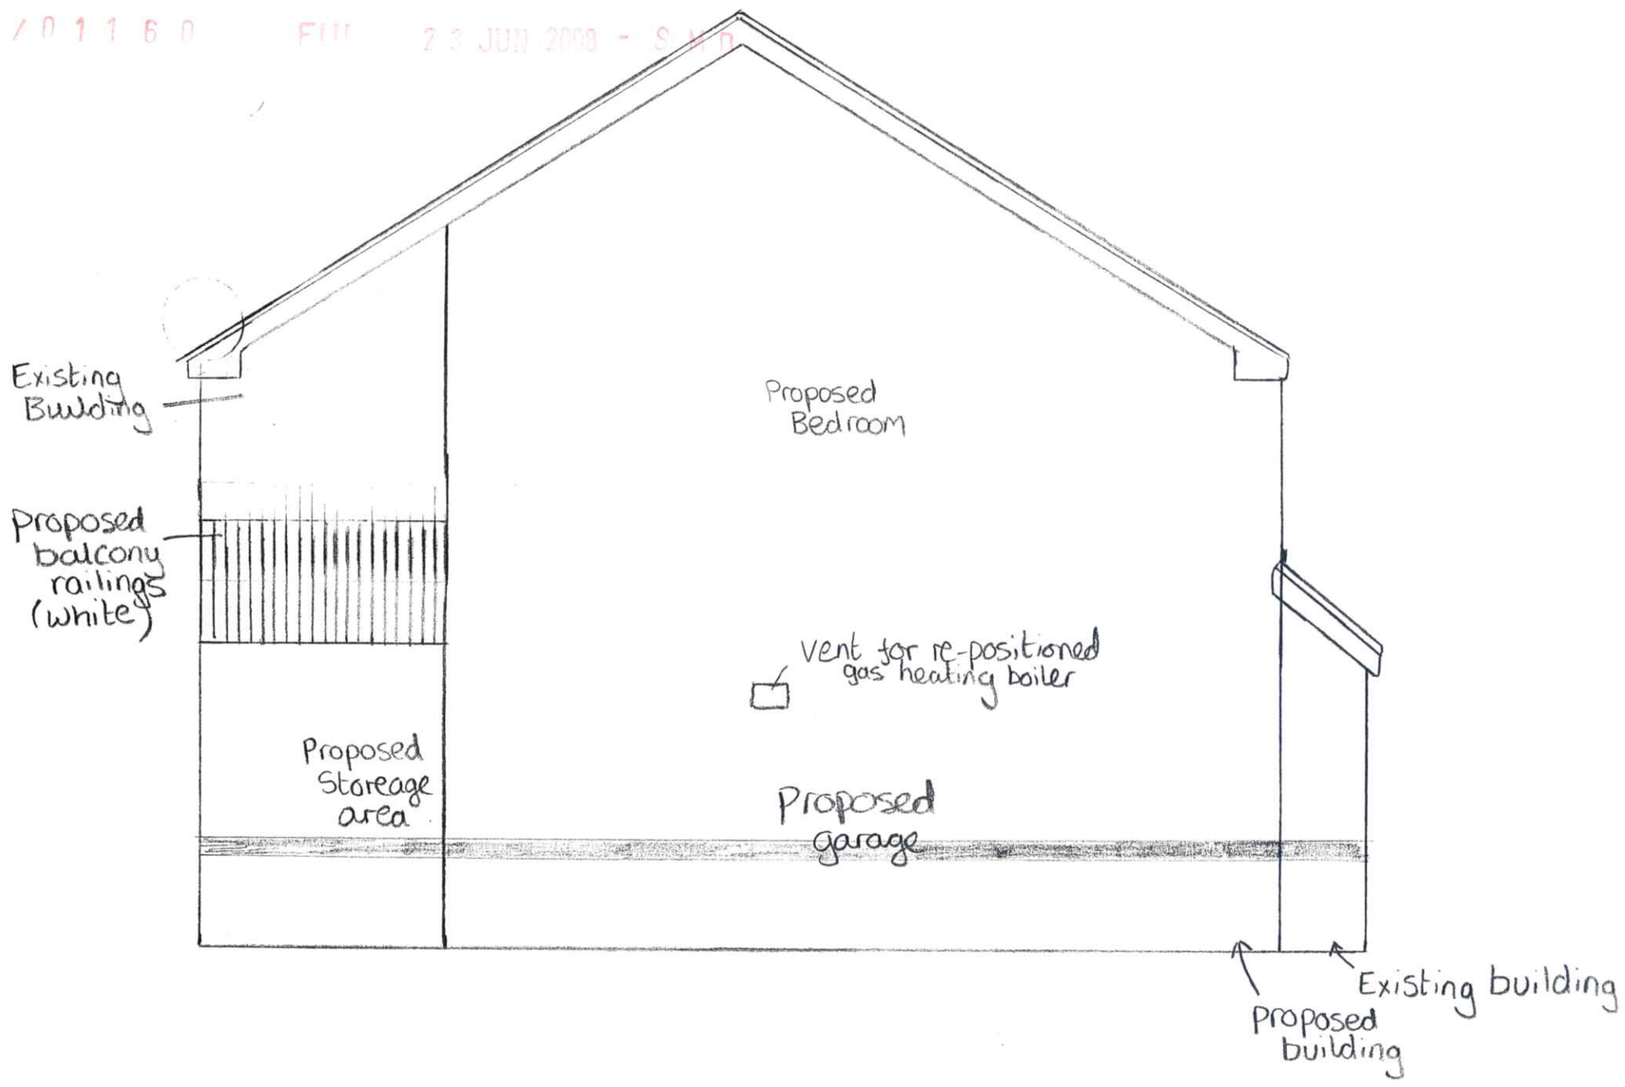

Front Elevation Existing Scale 1:50

08/01160/FUL 23 JUN 2008




Front Elevation Proposed Scale 1:50




Roof Plan. Existing Scale 1:50


08/-1160 FUL 23 JUN 2008 - SMD

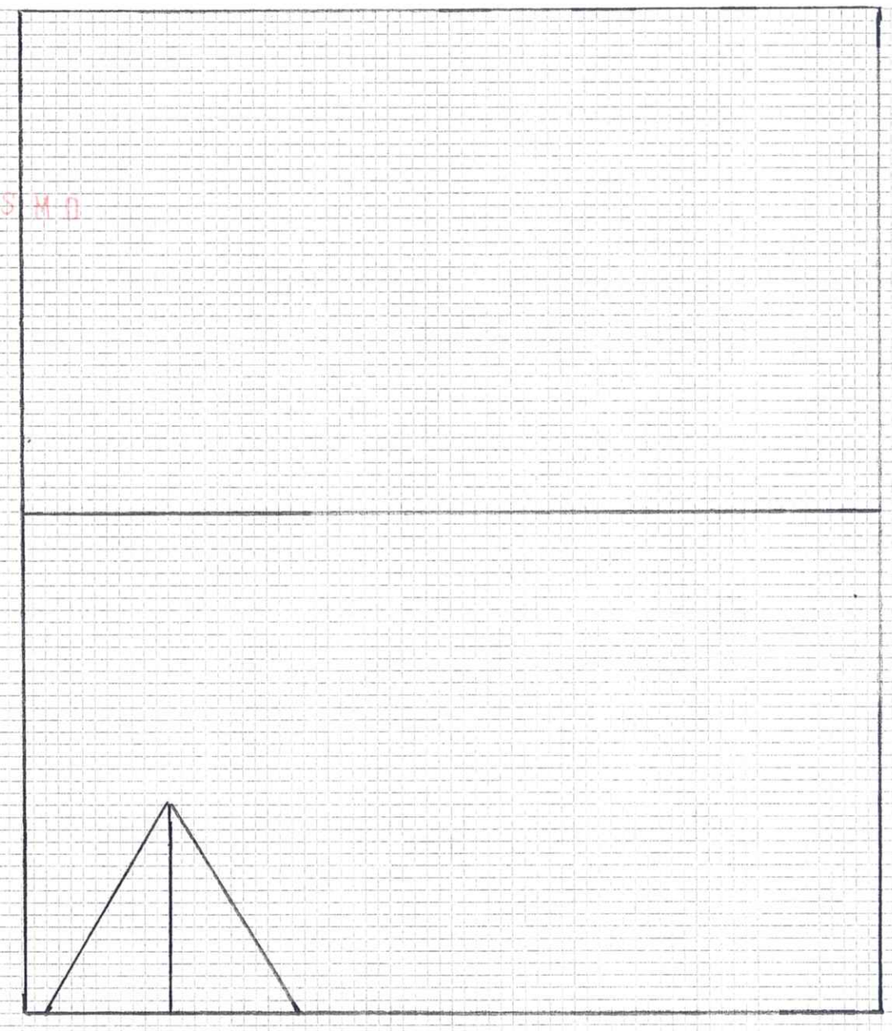

Roof Plan Proposed Scale 1:50

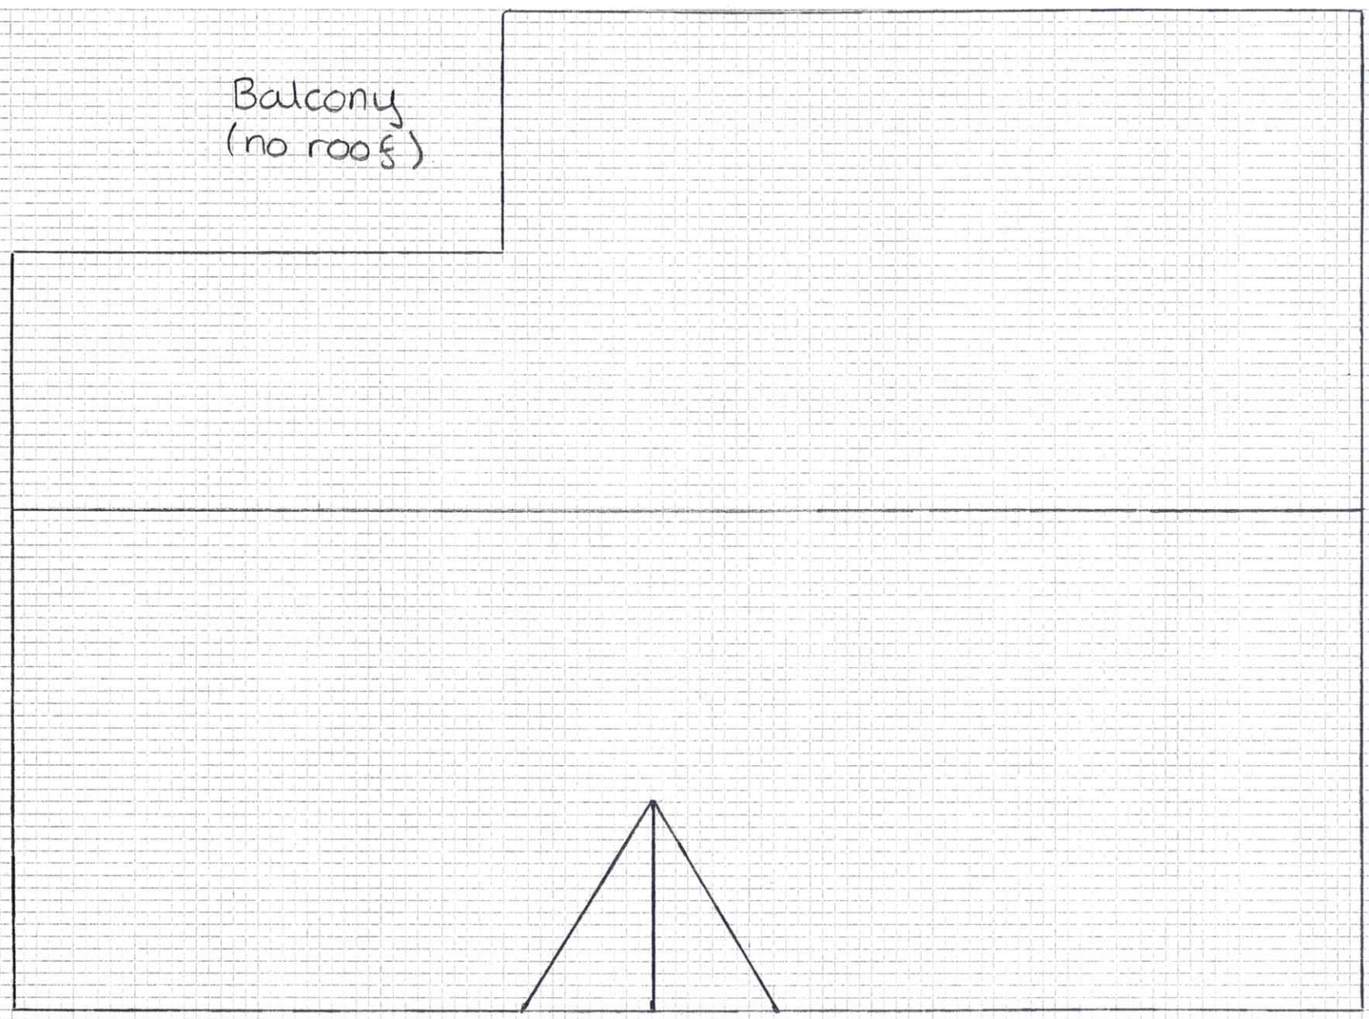


Ground Floor Plan Existing Scale 50:1

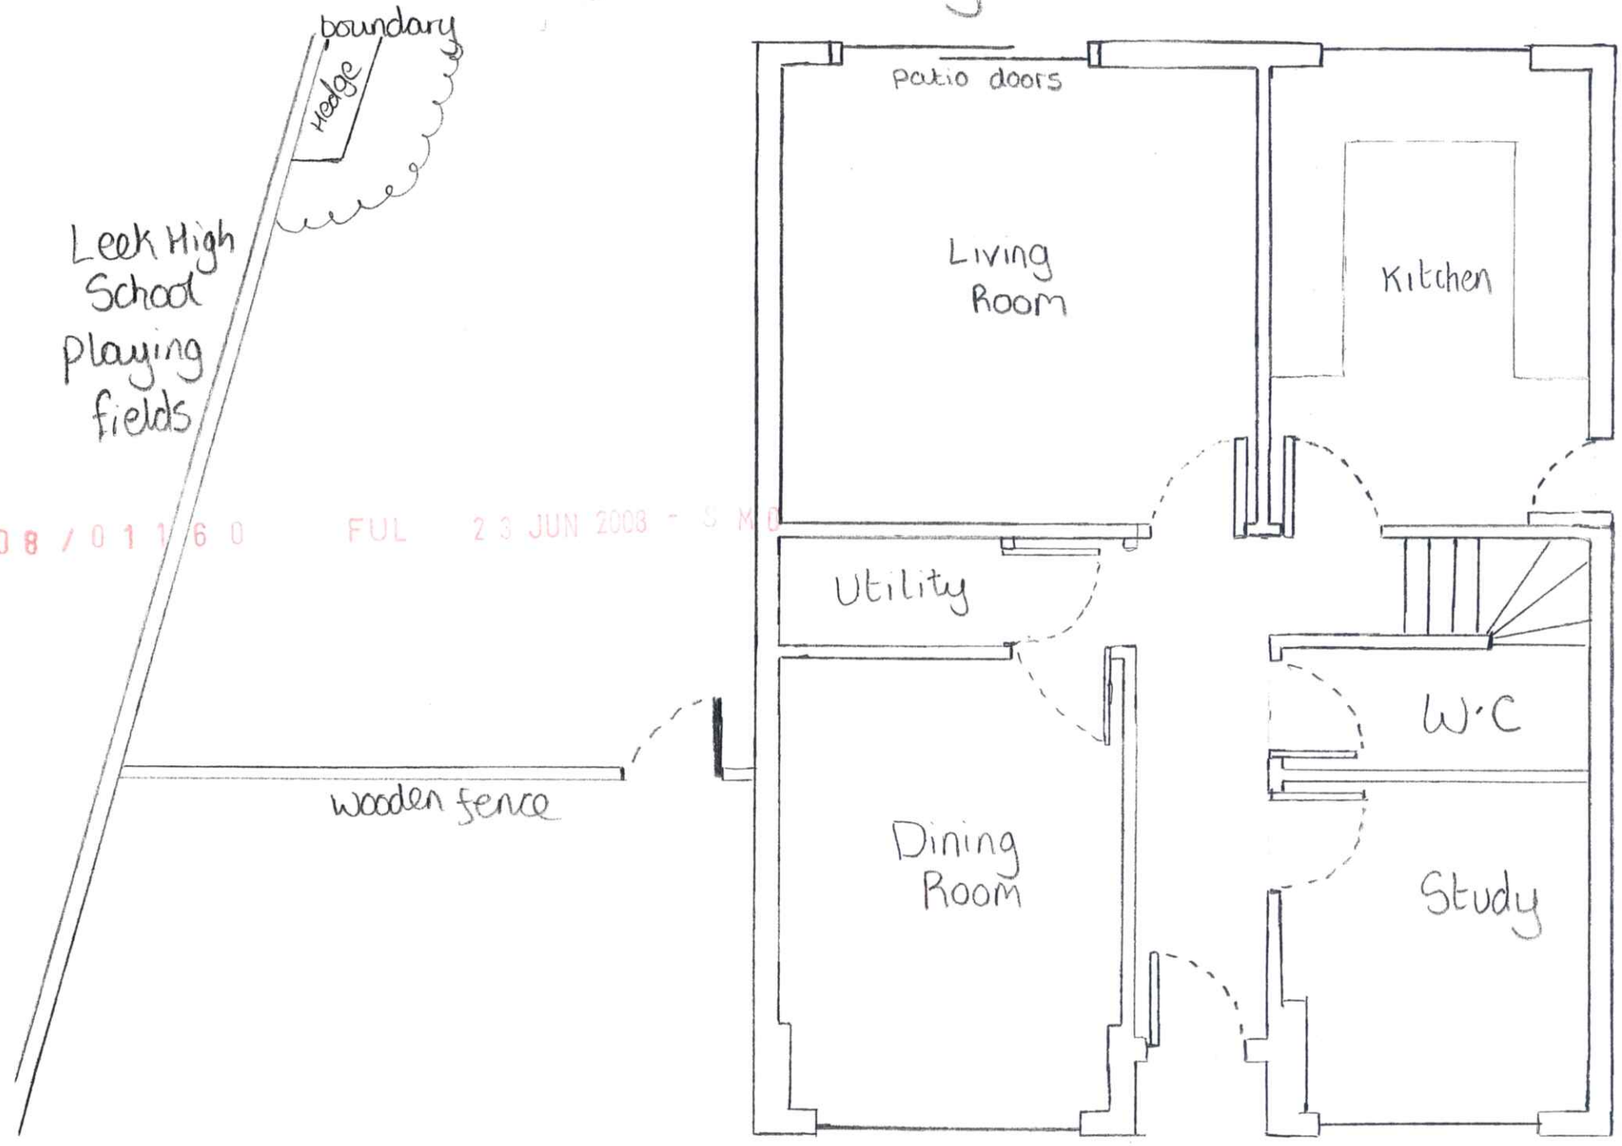


08/01160 FUL 23 JUN 2008

Ground Floor Plan Proposed Scale 50:1

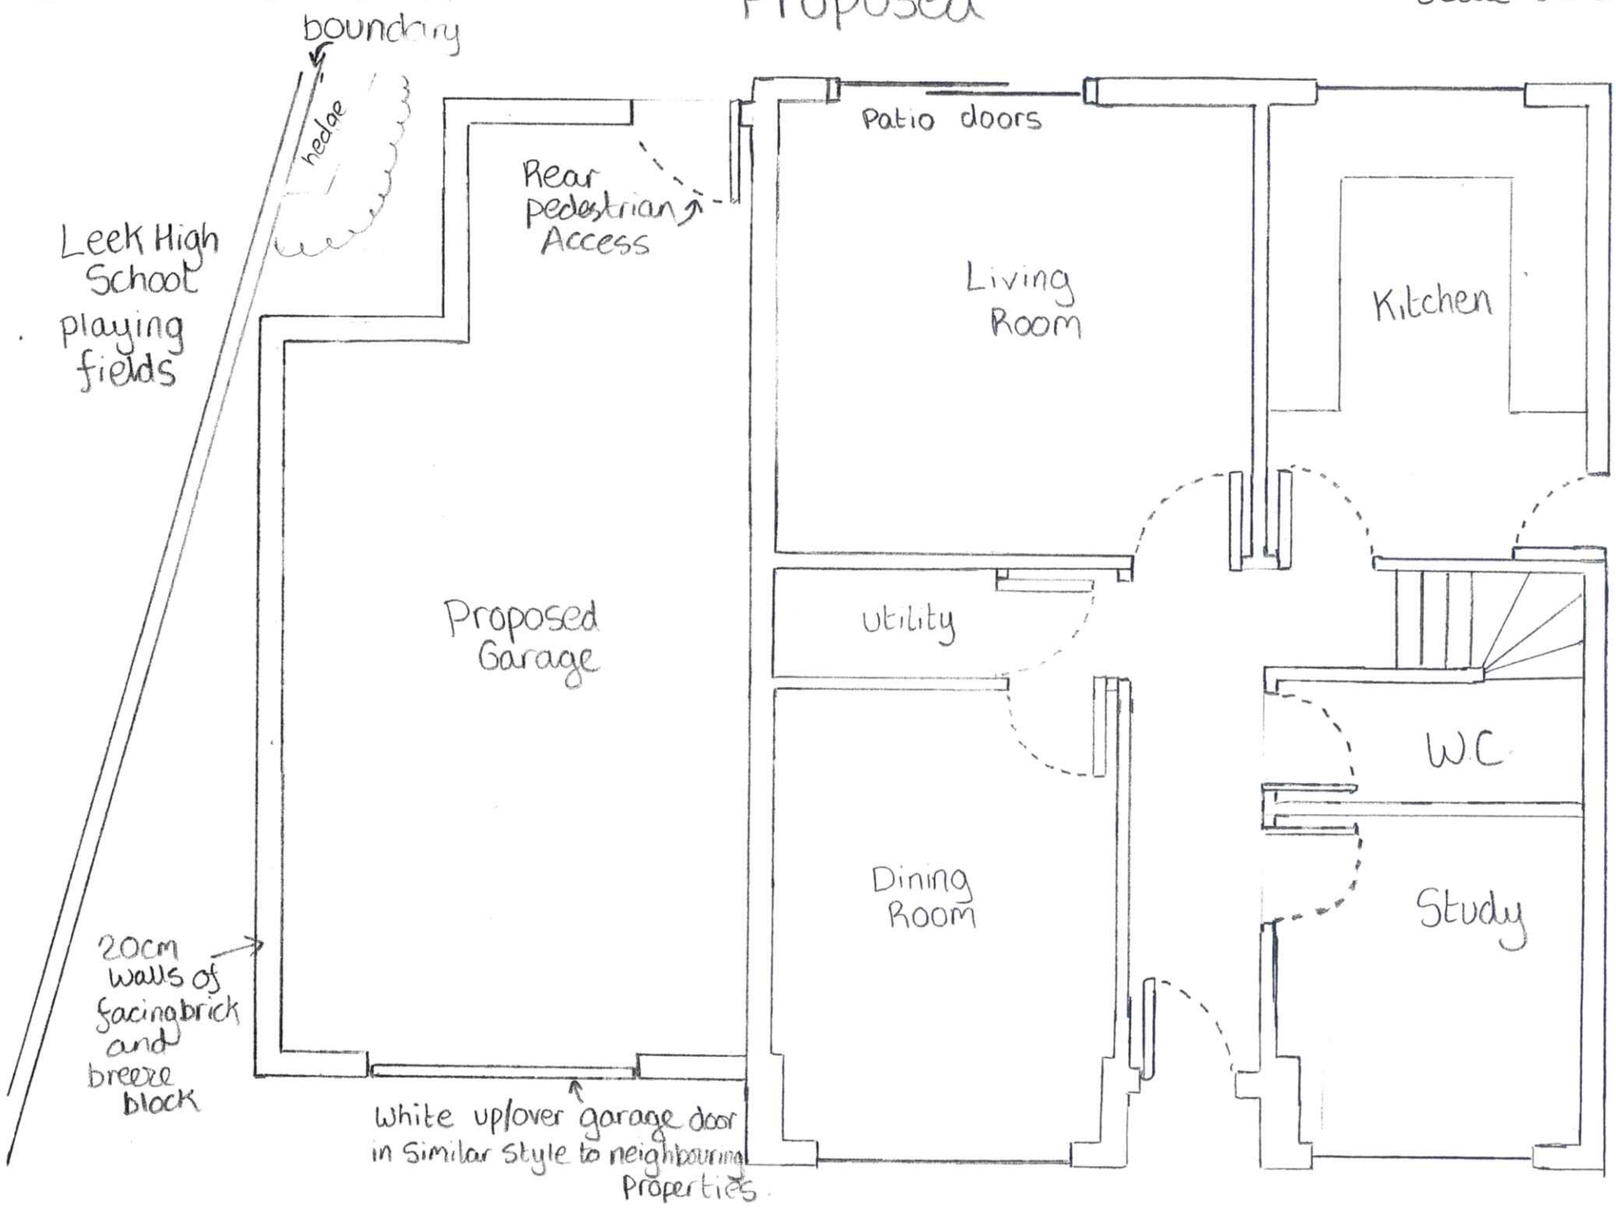

First floor Plan Existing Scale 50:1

08/01160 FUL 23 JUN 2008

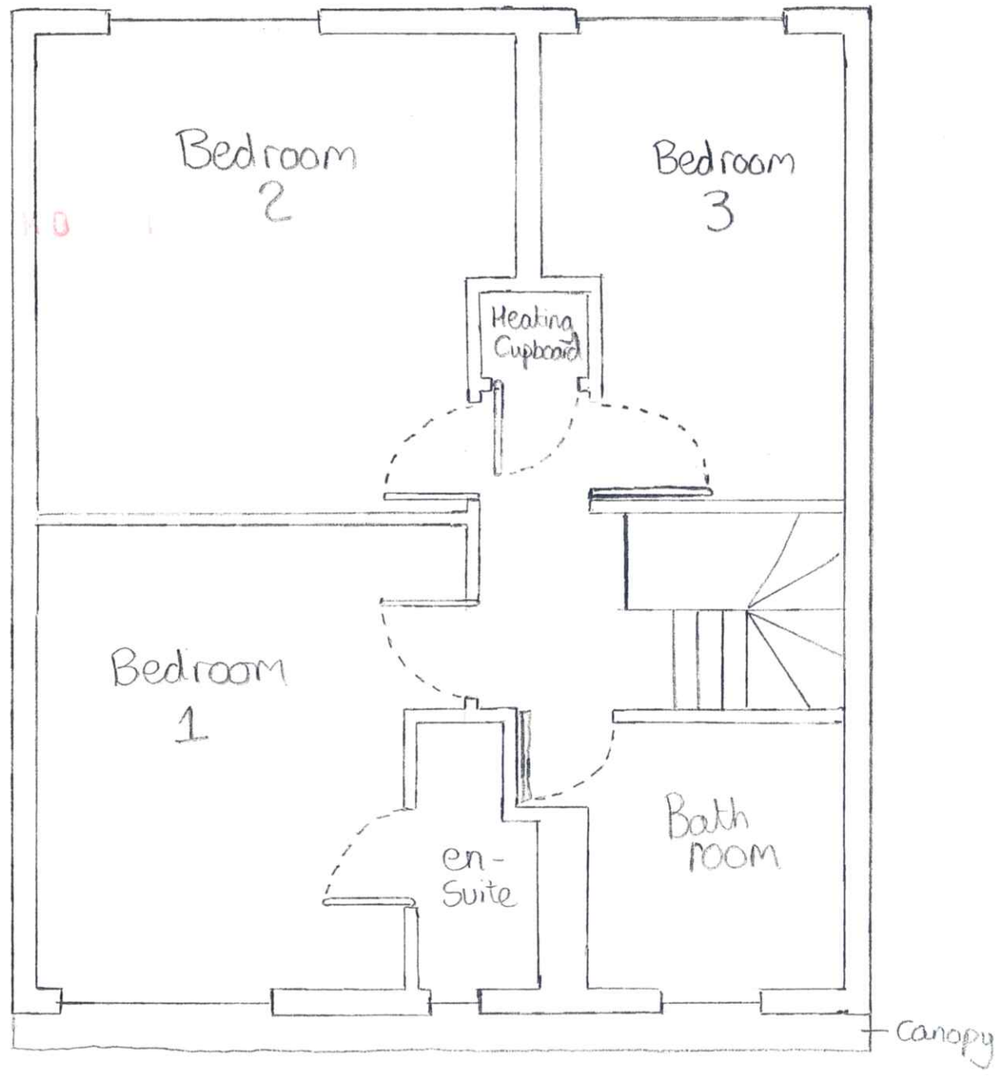

First floor Plan Proposed Scale 50:1

