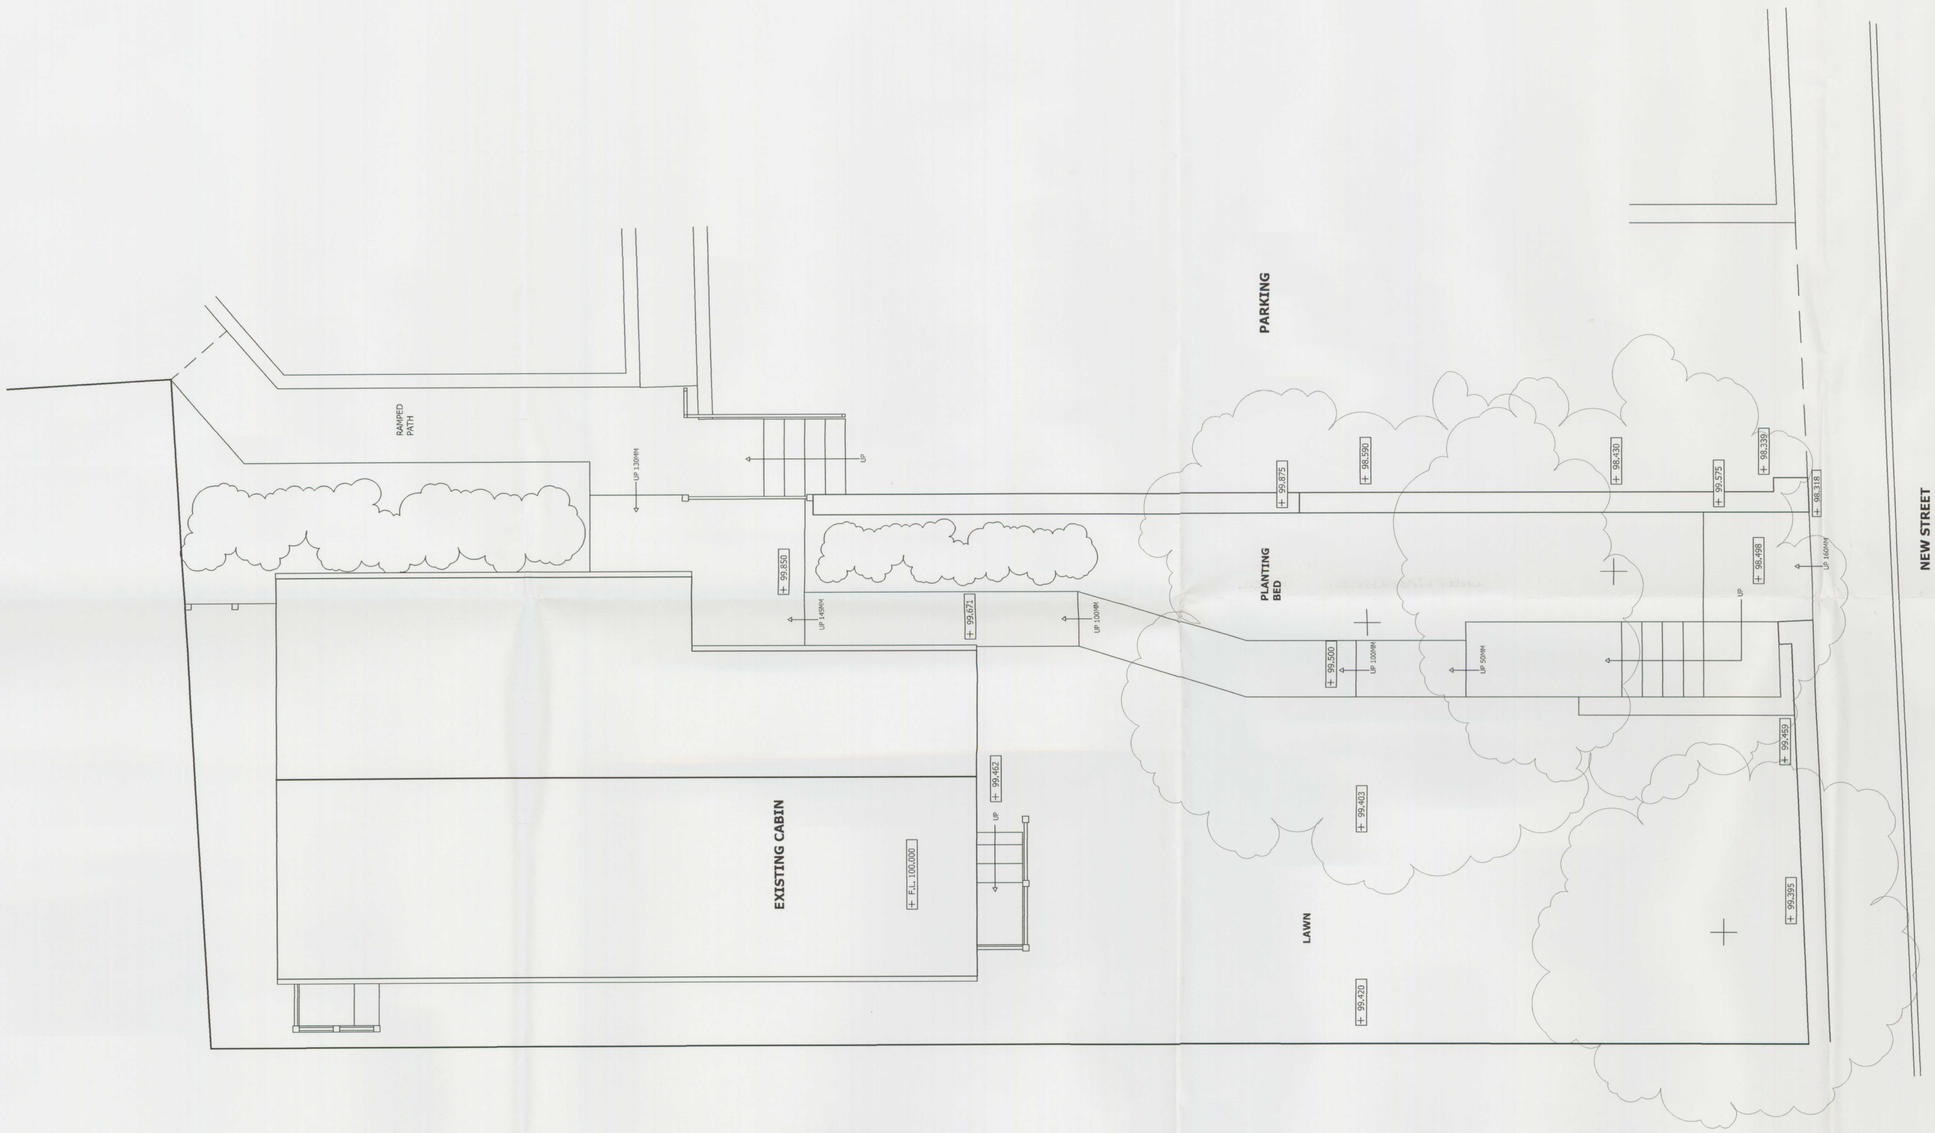

PART SITE PLAN

DRAWING SUBJECT TO COPYRIGHT.

REVISIONS		D.R.A.
---	---	---

08/0142

FUL 24 JUL 2008 - SMWC

SCALE 1:50

CLIENT.
LEEK COLLEGE

PROJECT.
STOCKWELL STREET. LEEK,
STAFFORDSHIRE. ST13 6DP.

DRAWING.
EXISTING SITE PLAN.

REF.NO.	REV.	INIT.
2608 / 03		DW

Sphere Design (pwb) Limited.
New Victoria House,
248, High St. Tunstall,
Stoke-on-Trent. ST6 5TT
Tel : 01782 577233
Fax : 01782 577833
Email : info@spheredesign-pwb.com