This drawing is copyright and should not be reproduced without the permission of Building Design Service
Sheet size A1

08/01463 FUL 24 JUL 2008 0 SMDC



PROPOSED FRONT ELEVATION



PROPOSED REAR ELEVATION



PROPOSED SIDE ELEVATION



PROPOSED SIDE ELEVATION




PROPOSED GROUND FLOOR PLAN

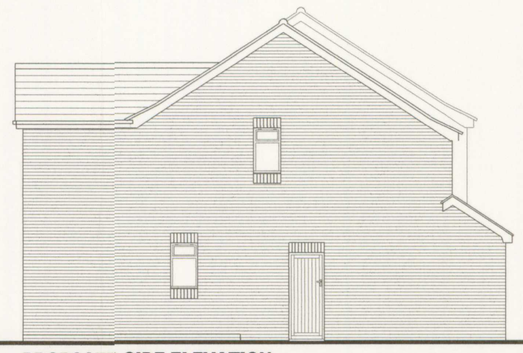


PROPOSED FIRST FLOOR PLAN




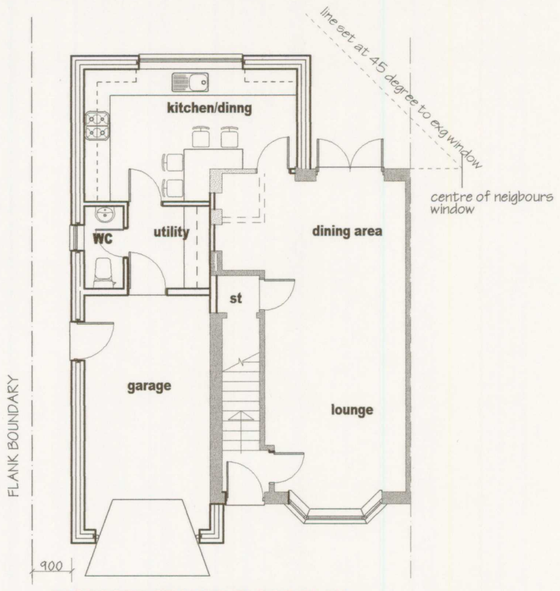


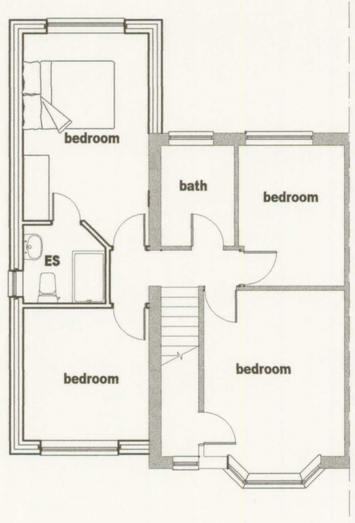


BLOCK PLAN 1:500

LOCATION PLAN 1:1250

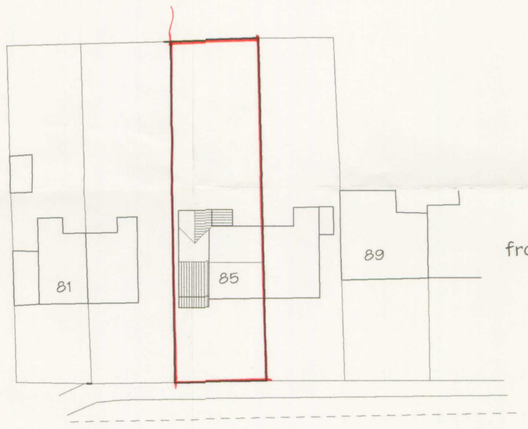© Crown Copyright 2008. All rights reserved. Licence number 100020449

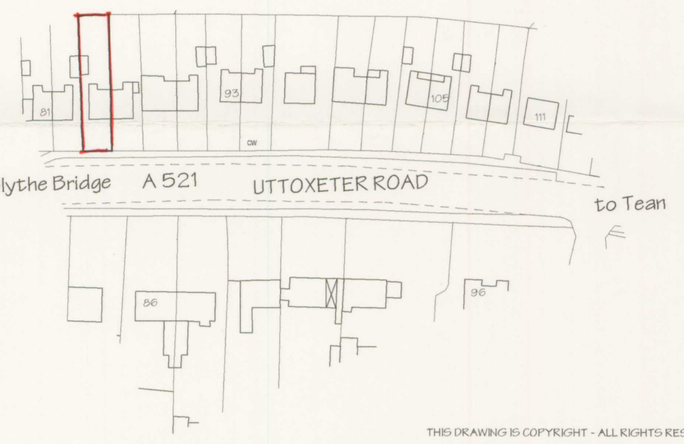

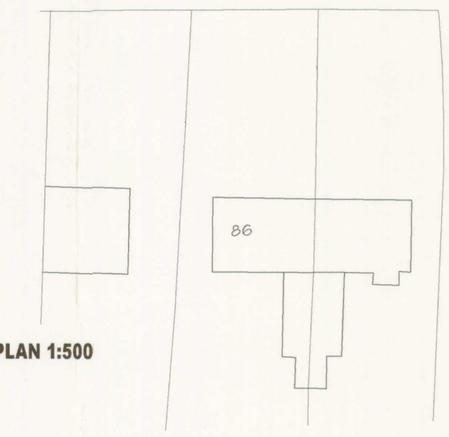
THIS DRAWING IS COPYRIGHT - ALL RIGHTS RESERVED

**Building Design Service**

CHARTERED INSTITUTE OF ARCHITECTURAL TECHNOLOGISTS

TITLE

TWO STOREY EXTESNION
85 UTTOXETER ROAD
DRAYCOTT
STAFFORDSHIRE MOORLANDS
ST11 9JG

CLIENT

MISS H. BRISTEIR AND MR HORROBIN

DRAWING NO.

PLANNING 2

SCALE 1:100 DATE JUNE 08

B. BLAKEMAN MBIAT
15A, WHITMORE ROAD, NEWCASTLE,
STAFFORDSHIRE. ST5 3LY
TEL/FAX 01782 632911