

PLAN SHOWING PROPOSED BUILDING
IN RELATION TO LINE OF EXISTING CONIFERS
APPROX. SCALE 1:200

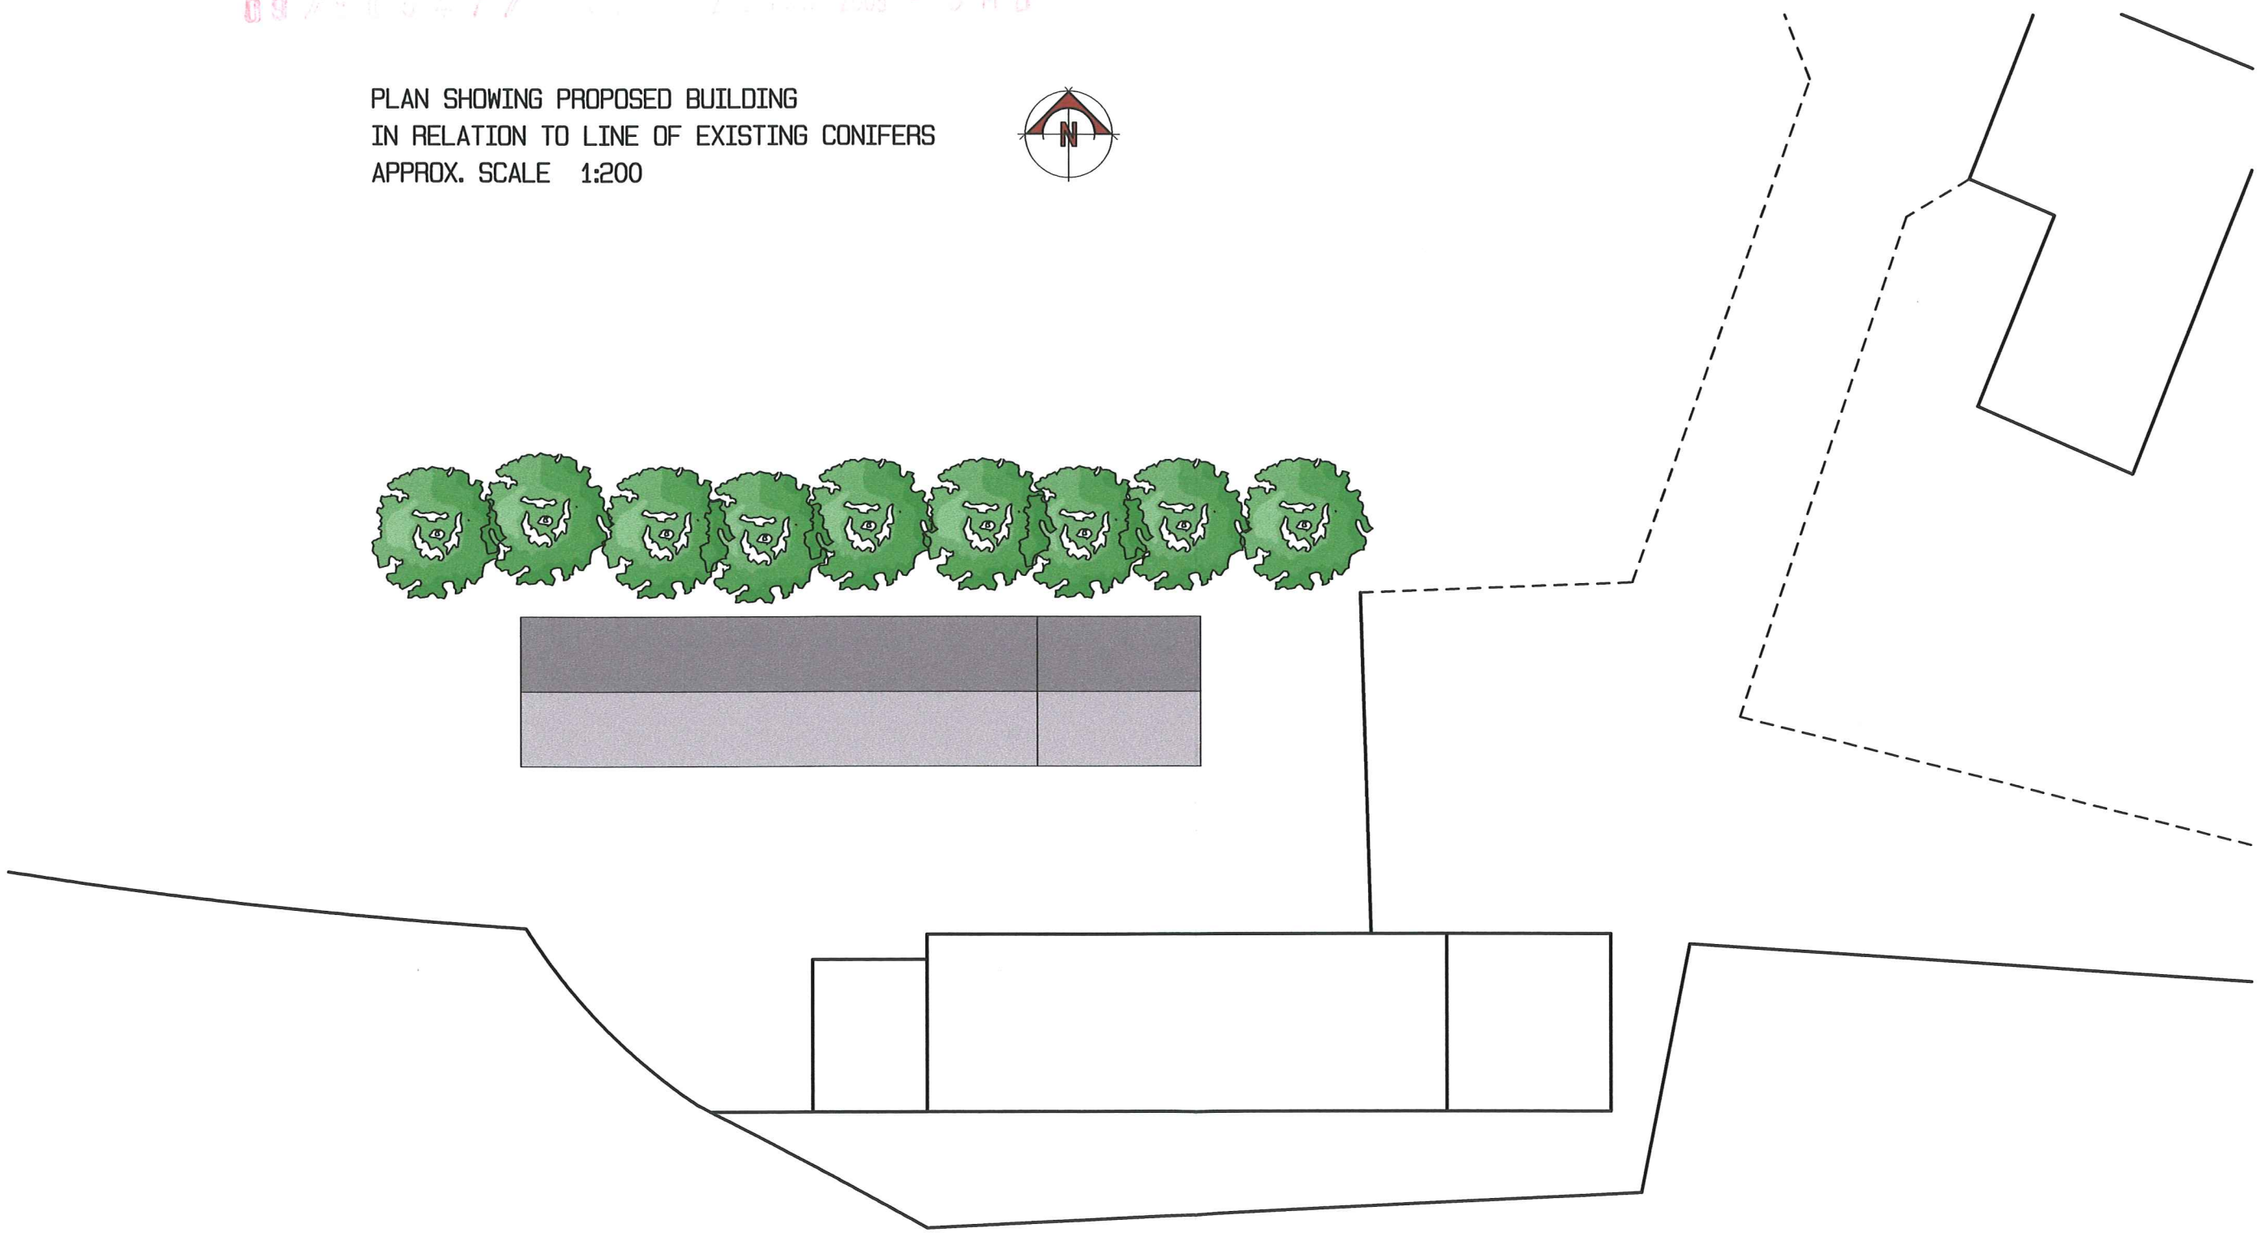

OS PLAN REFERENCE SK0243

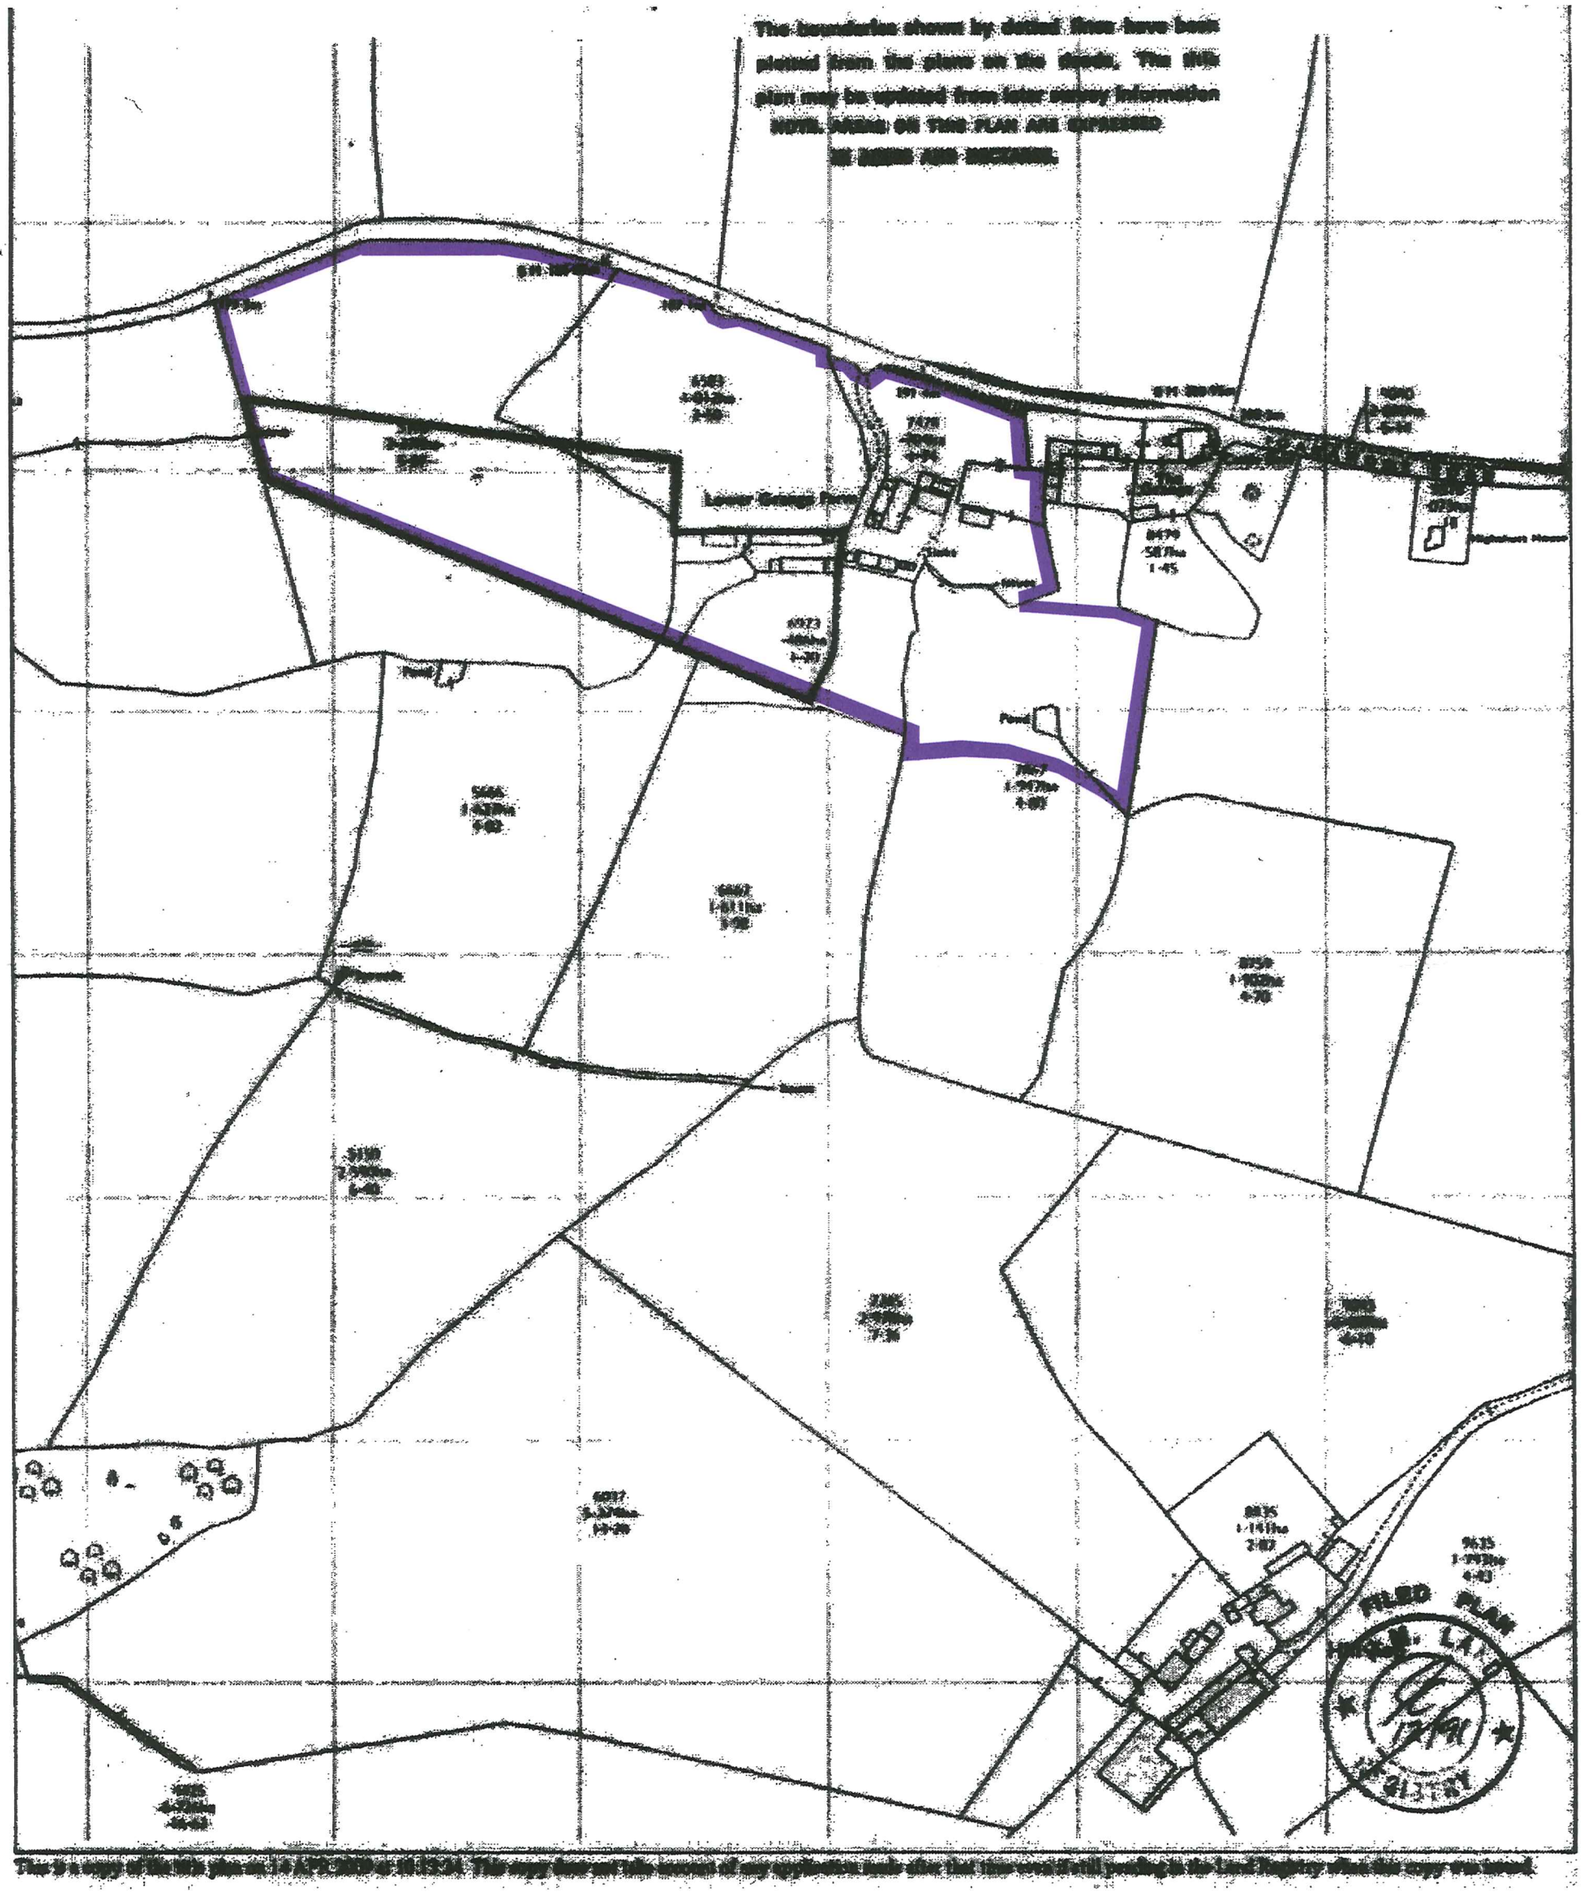

APPROX. SCALE 1:2500