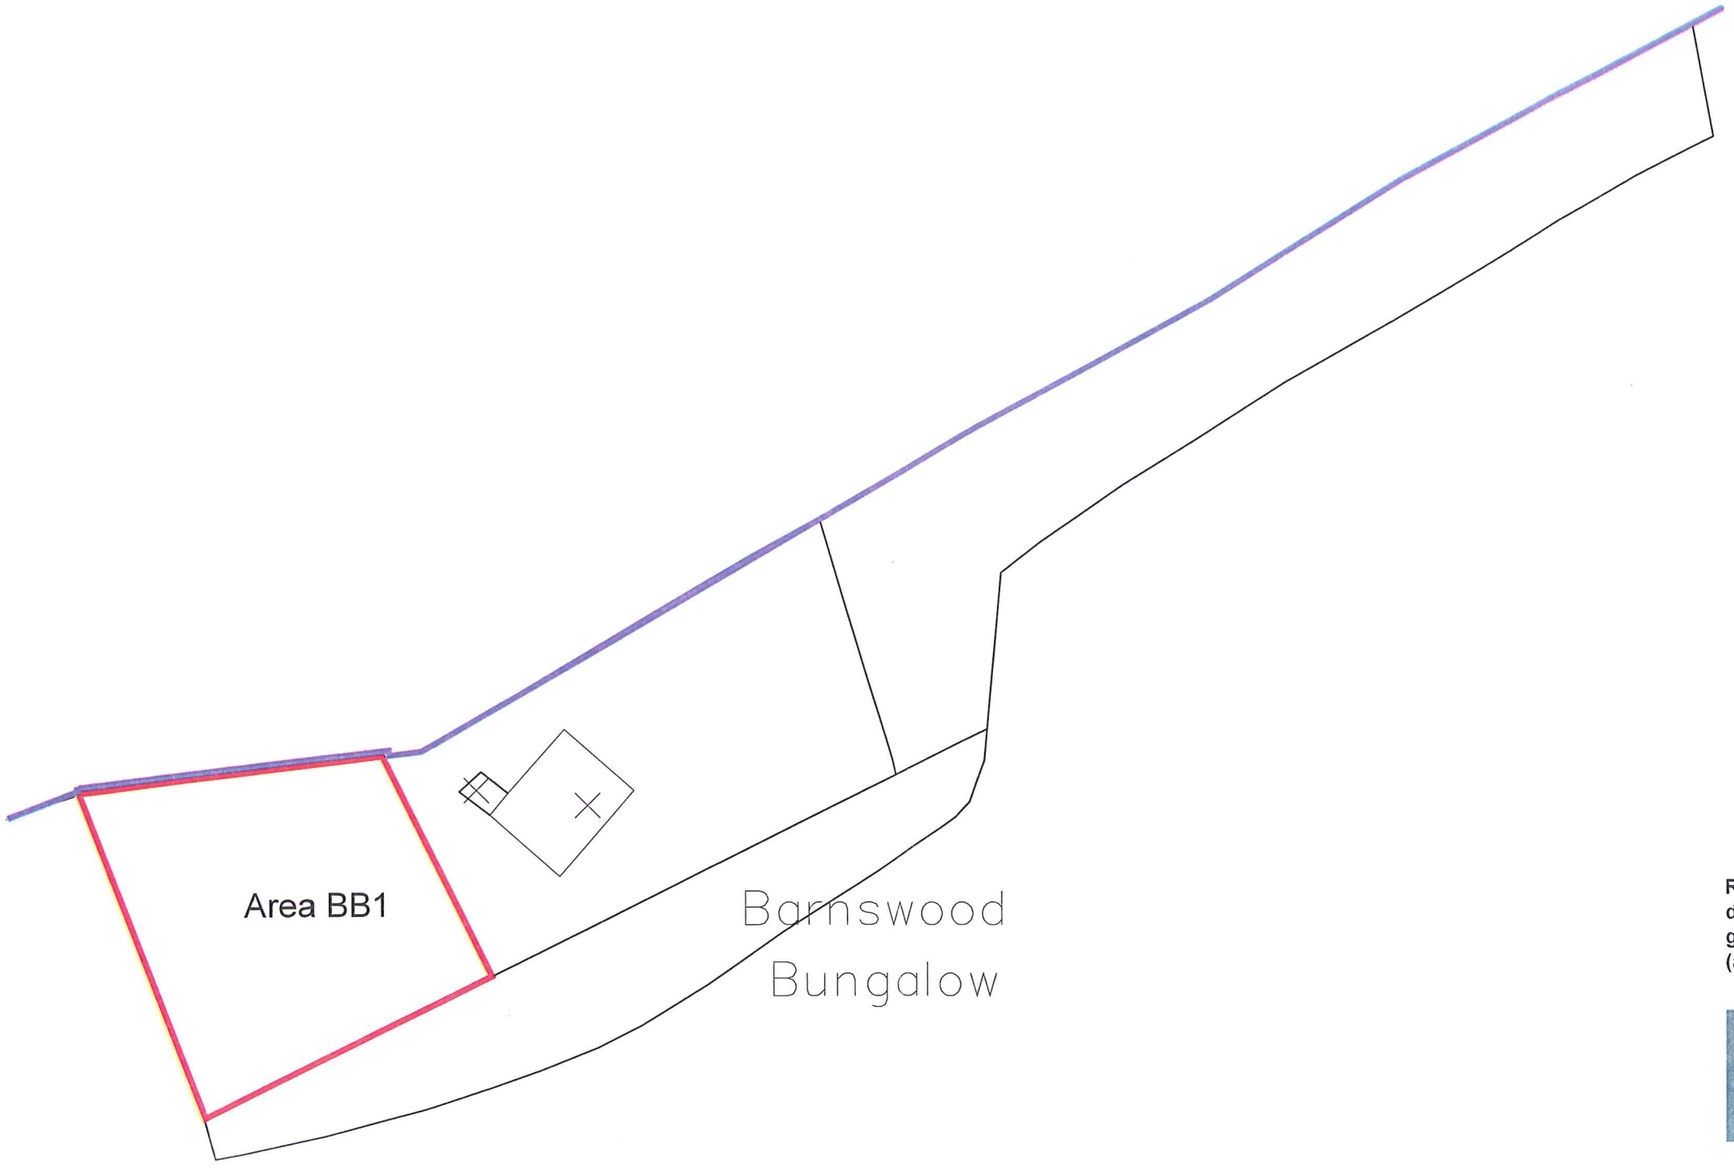

Rev A - Changes to garden area to delineate existing garden and garden annexed in 1996 (area BB1)

Emery Planning Partnership

4 South Park Court
Hobson Street
Macclesfield
Cheshire SK11 8BS

T:01625 433881
F: 01625 511457
E: info@epp-planning.com
W: www.epp-planning.co.uk

Site Address

Barnswood Bungalow
Rudyard
Leek
Staffordshire
SK11 0RA

SITE PLAN

Date	Drawing Ref.
26-09-2008	7387
Scale	Drawing No.
1:500@A3	3R1