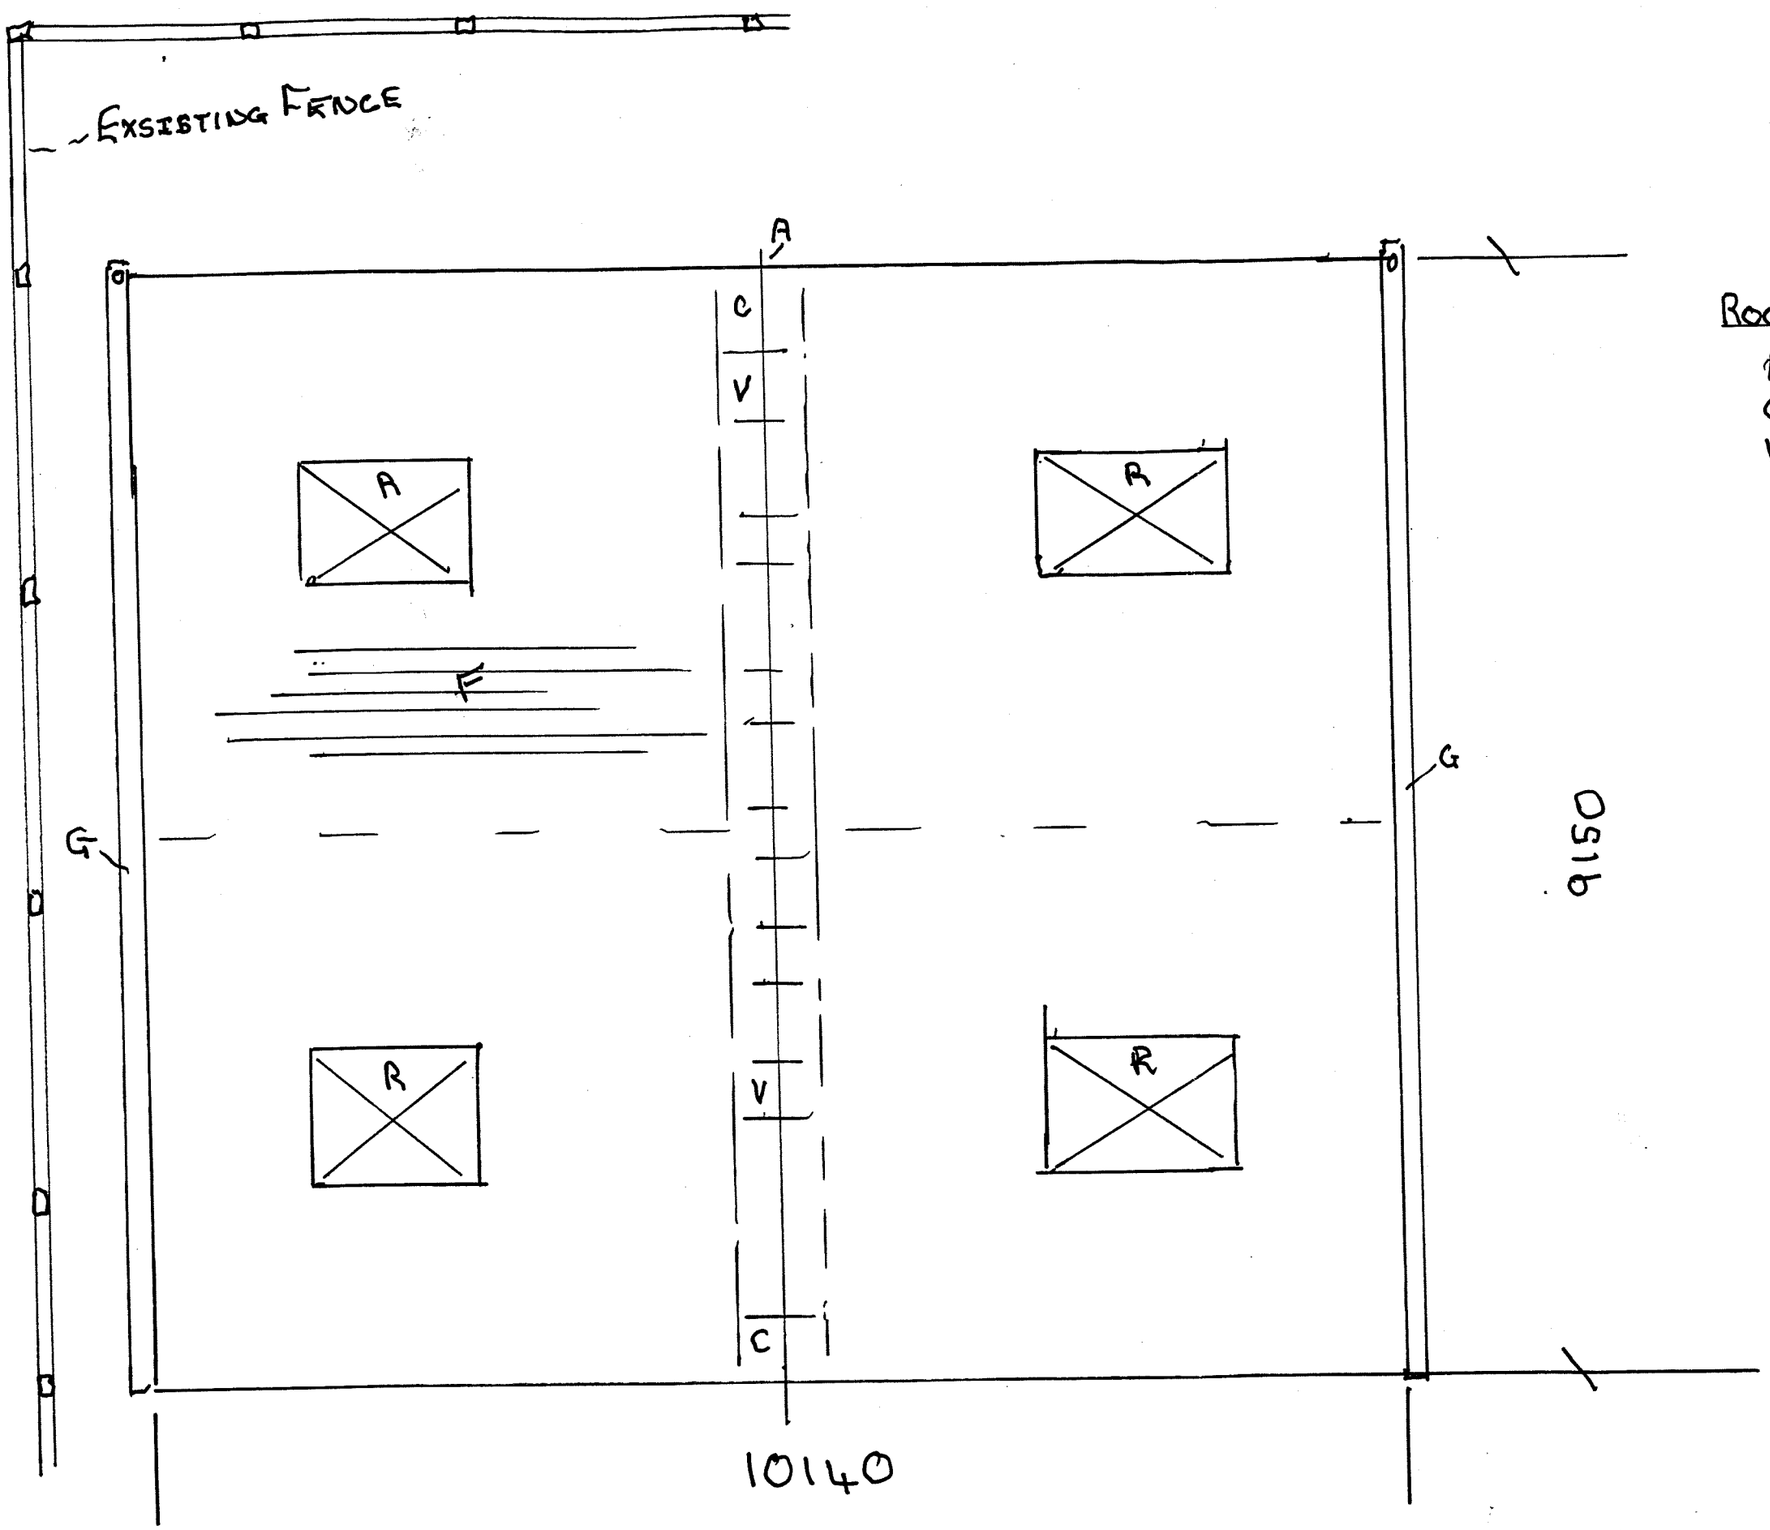

ROOF PLAN

A	APEX
C	CLOSED RIDGE
V	VENTED RIDGE
G	GUTTERING
R	GRP ROOFLIGHTS
F	FIBRE CEMENT ROOF SHEETS.

MR M TURNER

SCALE 1:50.

0 / 0 0 6 8 5 / FUL 0 1 JUL 2009 M R

U 0 0 6 8 5 / FUL 0 1 JUL 2009

ROOF FIBRE CEMENDT SHEETS (COLOUR TO BE CONFIRMED.

VENTED RIDE

ROOFLIGHTS

YORKSHIRE SPACE BOARDING

1675

FAIR FACED CONCRETE BLOCKS

9150

EXISTING POST AND RAIL FENCE

AGRICULTURAL STOCK/ IMPLEMENDT BUILDING

10140

PLAN VIEW.

HEDGE

CODICER HI

MR M TURNER

SCALE 1:50

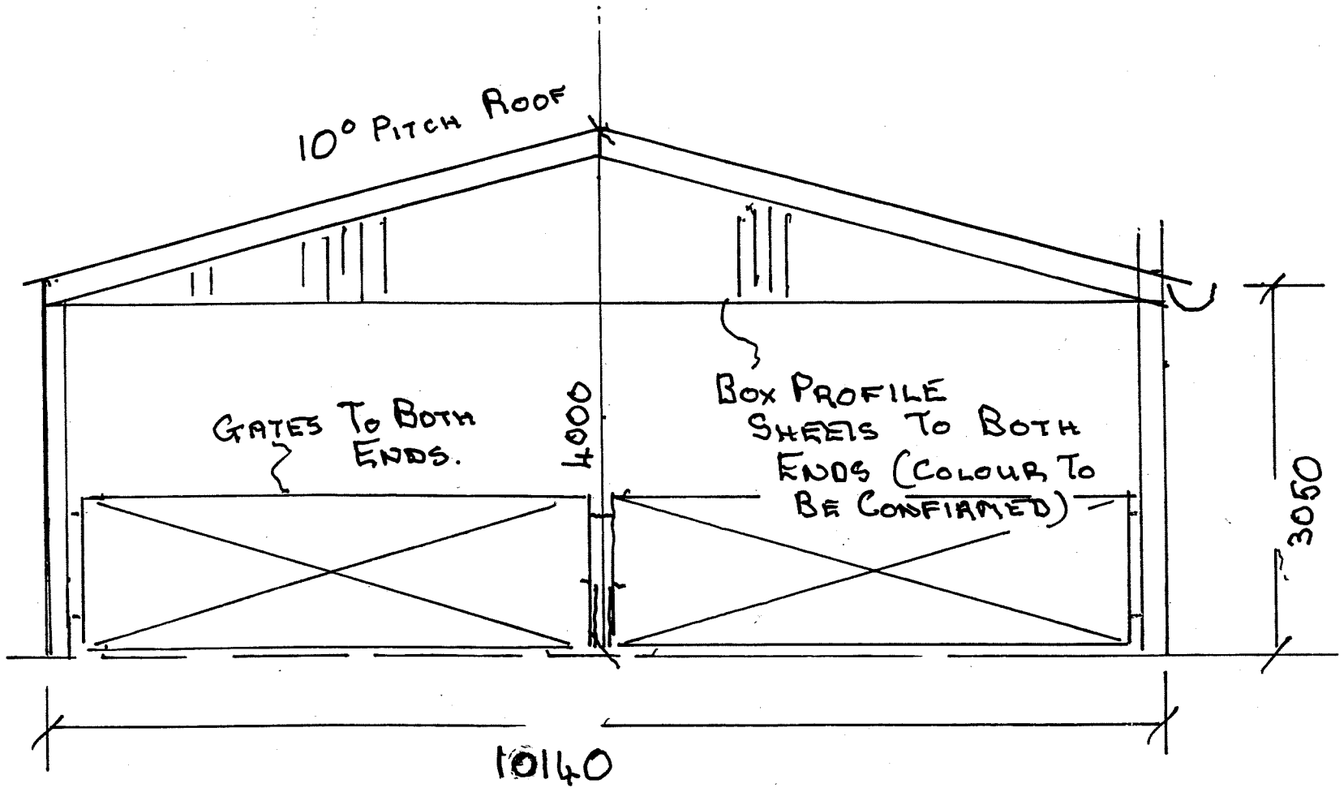

Both Gable End Elevations As Above

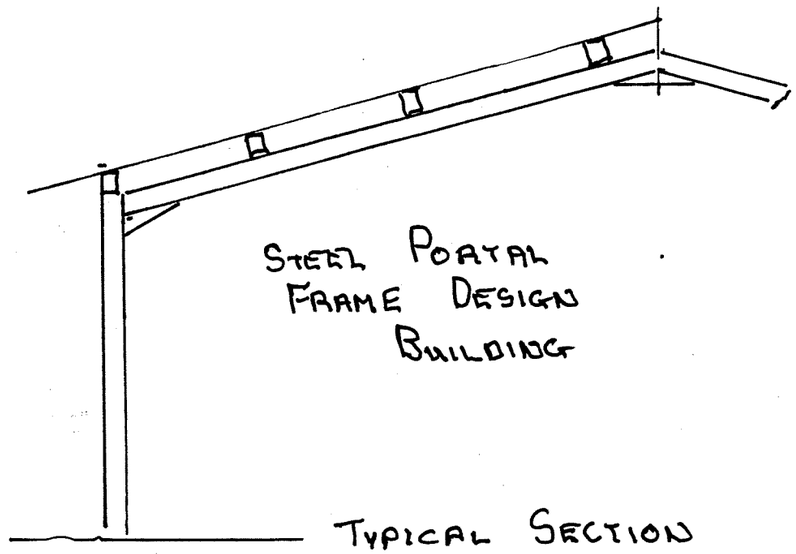

Typical Section

Mr M Turner

Bank Top Farm, Rakeway Rd. Nr Cheadle ST10 1RA

Scale 1:50