DO NOT SCALE.
IF IN DOUBT ASK.

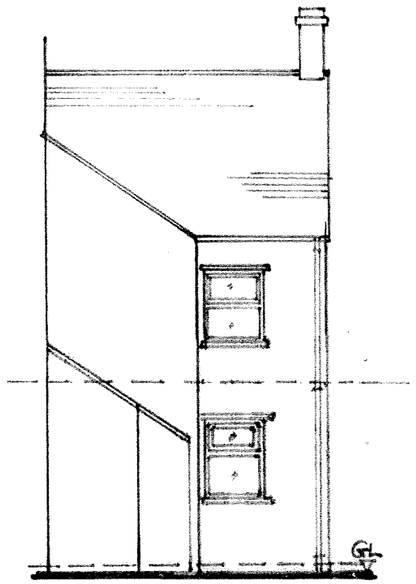

REAR ELEVATION

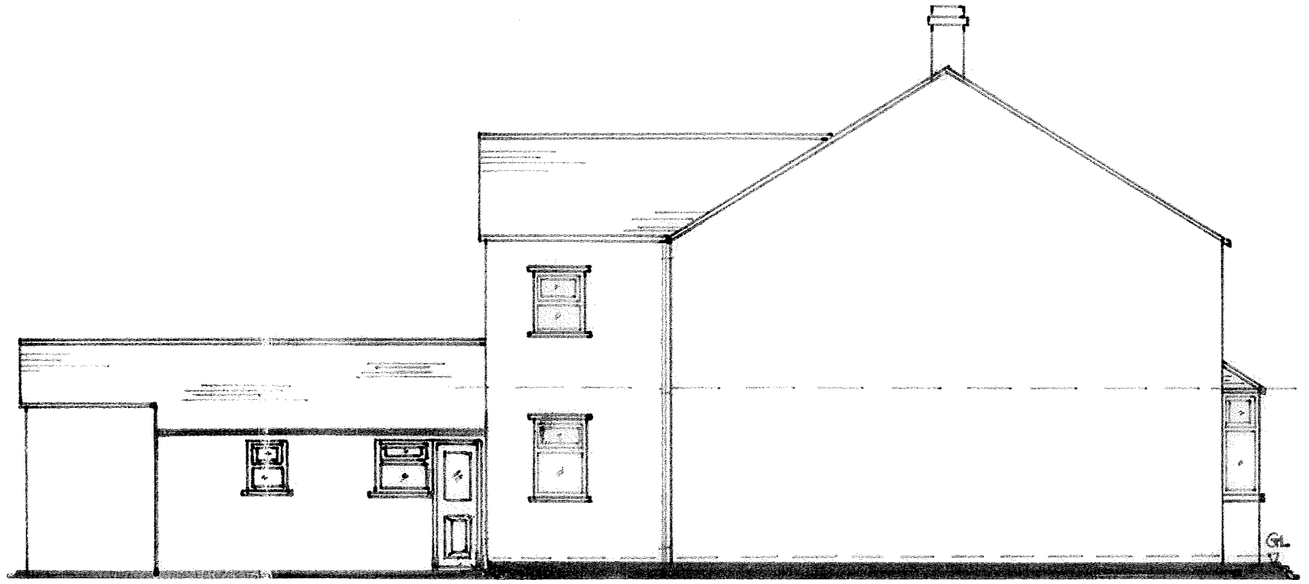

SIDE ELEVATION

Proposed Conservatory Extension At 60 Charles Street, Cheadle, Stoke-on-Trent, Client: Mr P Powell	Date: August 2009 Scale: 1: 100 Drwg. No: Four	Revisions:	Date:

DO NOT SCALE.
IF IN DOUBT ASK.

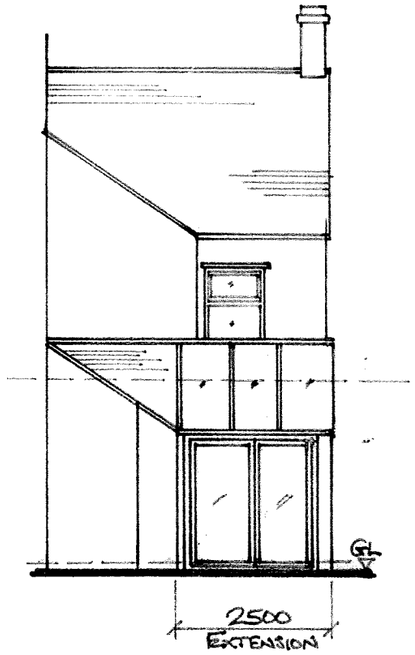

REAR ELEVATION

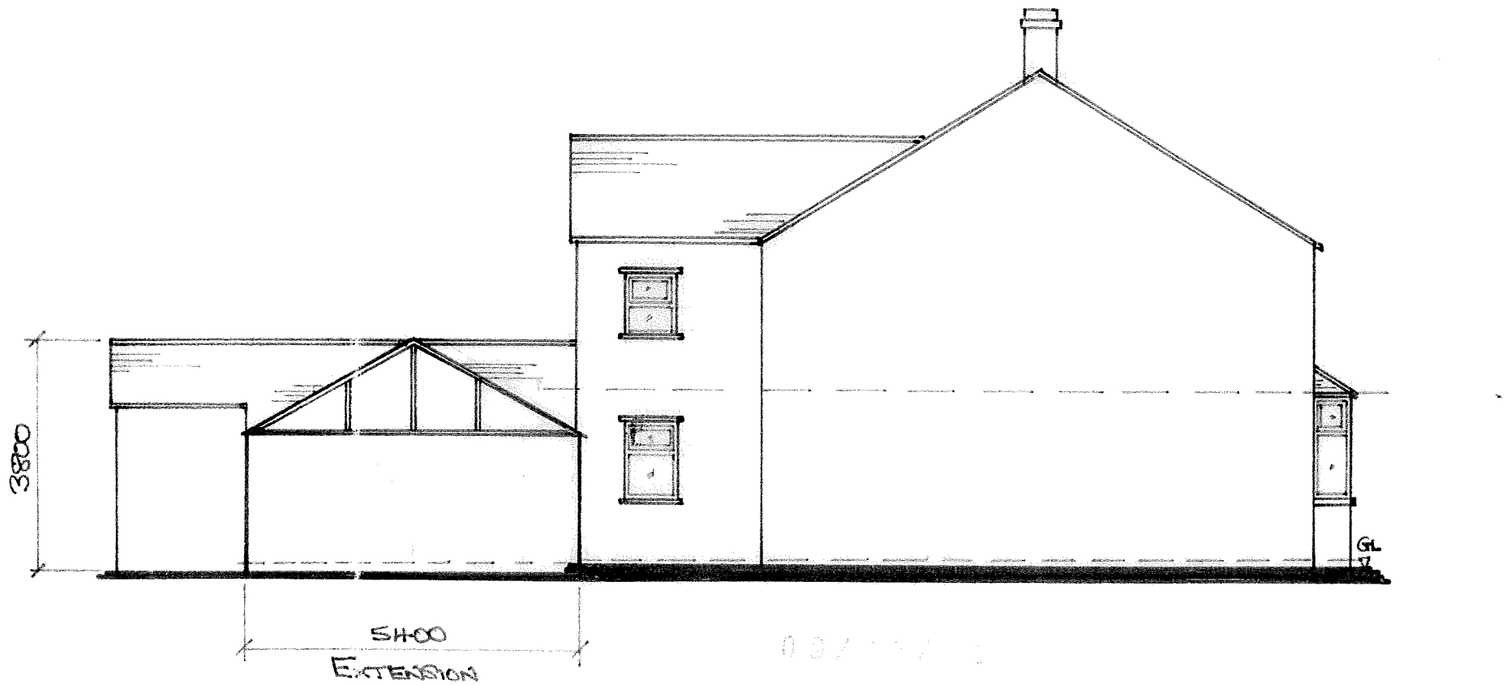

SIDE ELEVATION

Proposed Conservatory Extension At 60 Charles Street, Cheadle, Stoke-on-Trent, Client: Mr P Powell	Date: July 2009 Scale: 1: 100 Drwg. No: Three	Revisions:	Date:

DO NOT SCALE
IF IN DOUBT ASK.

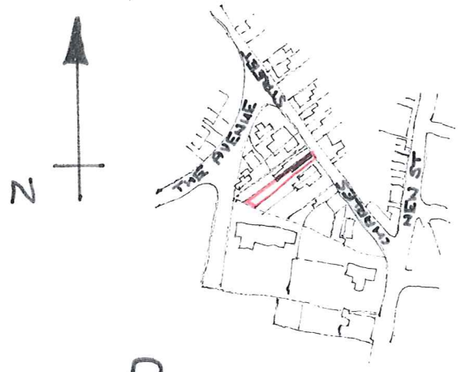

BLOCK PLAN

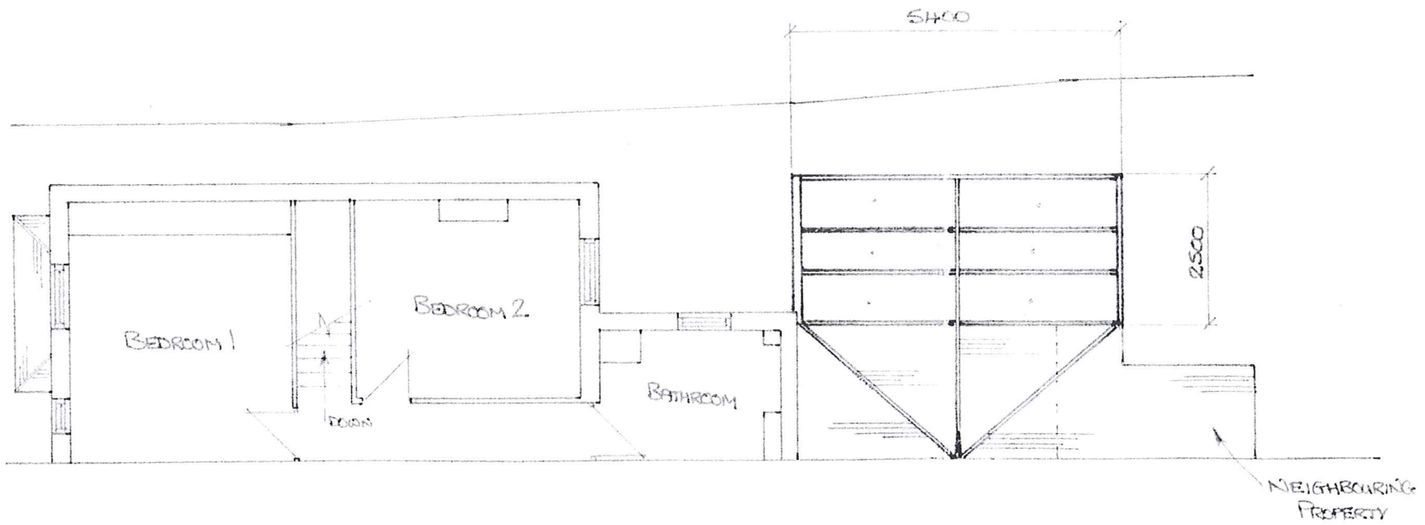

FIRST FLOOR PLAN

09/00724 FUL

Proposed Conservatory Extension At	Date: July 2009	Revisions:	Date:
60 Charles Street, Cheadle, Stoke-on-Trent,	Scale: 1: 2500 1: 100		
Client: Mr P Powell	Drwg. No: Two		

DO NOT SCALE.
IF IN DOUBT ASK

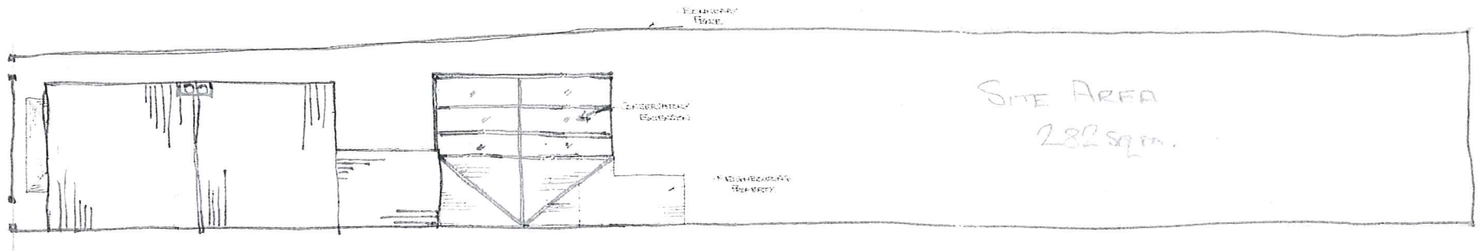

SITE PLAN

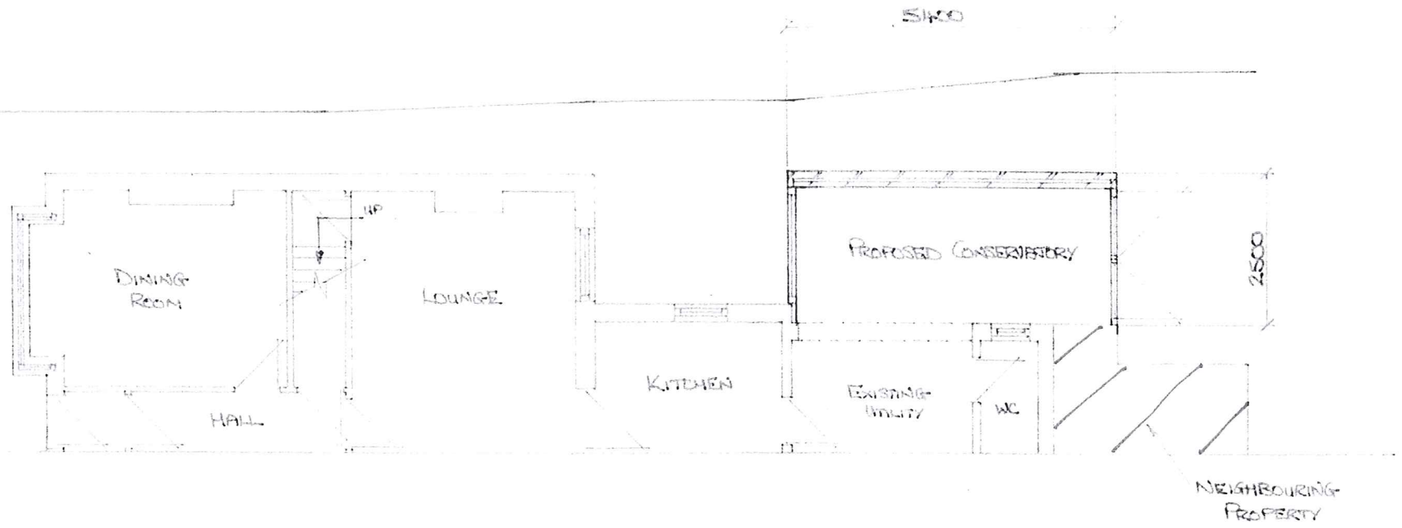

GROUND FLOOR PLAN

09/00724 FUL 13

Proposed Conservatory Extension At	Date: July 2009	Revisions:	Date:
60 Charles Street, Cheadle,	Scale: 1: 200 1: 100		
Stoke-on-Trent,			
Client: Mr P Powell	Drwg. No: One		