Notes:
Contractors must verify all dimensions on site before commencing any work or shop drawings. This drawing is not to be scaled. Use figured dimensions only.

Subject to statutory approvals and survey.

AREAS
Building areas are liable to adjustment over the course of the design process due to the ongoing construction detailing developments.

N

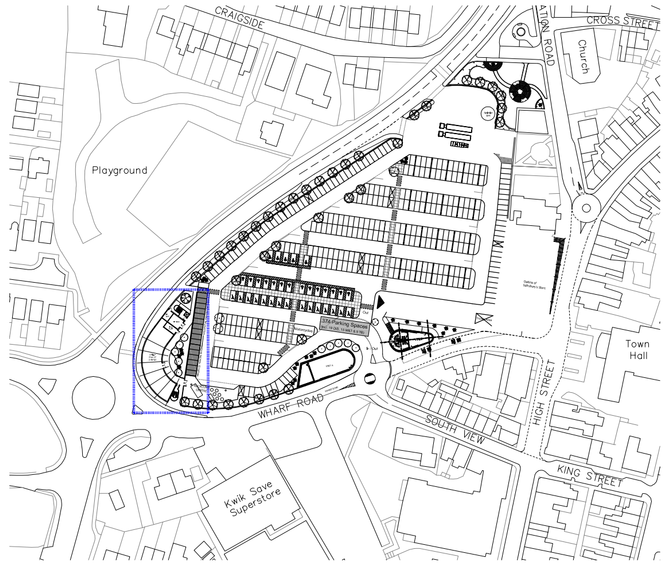

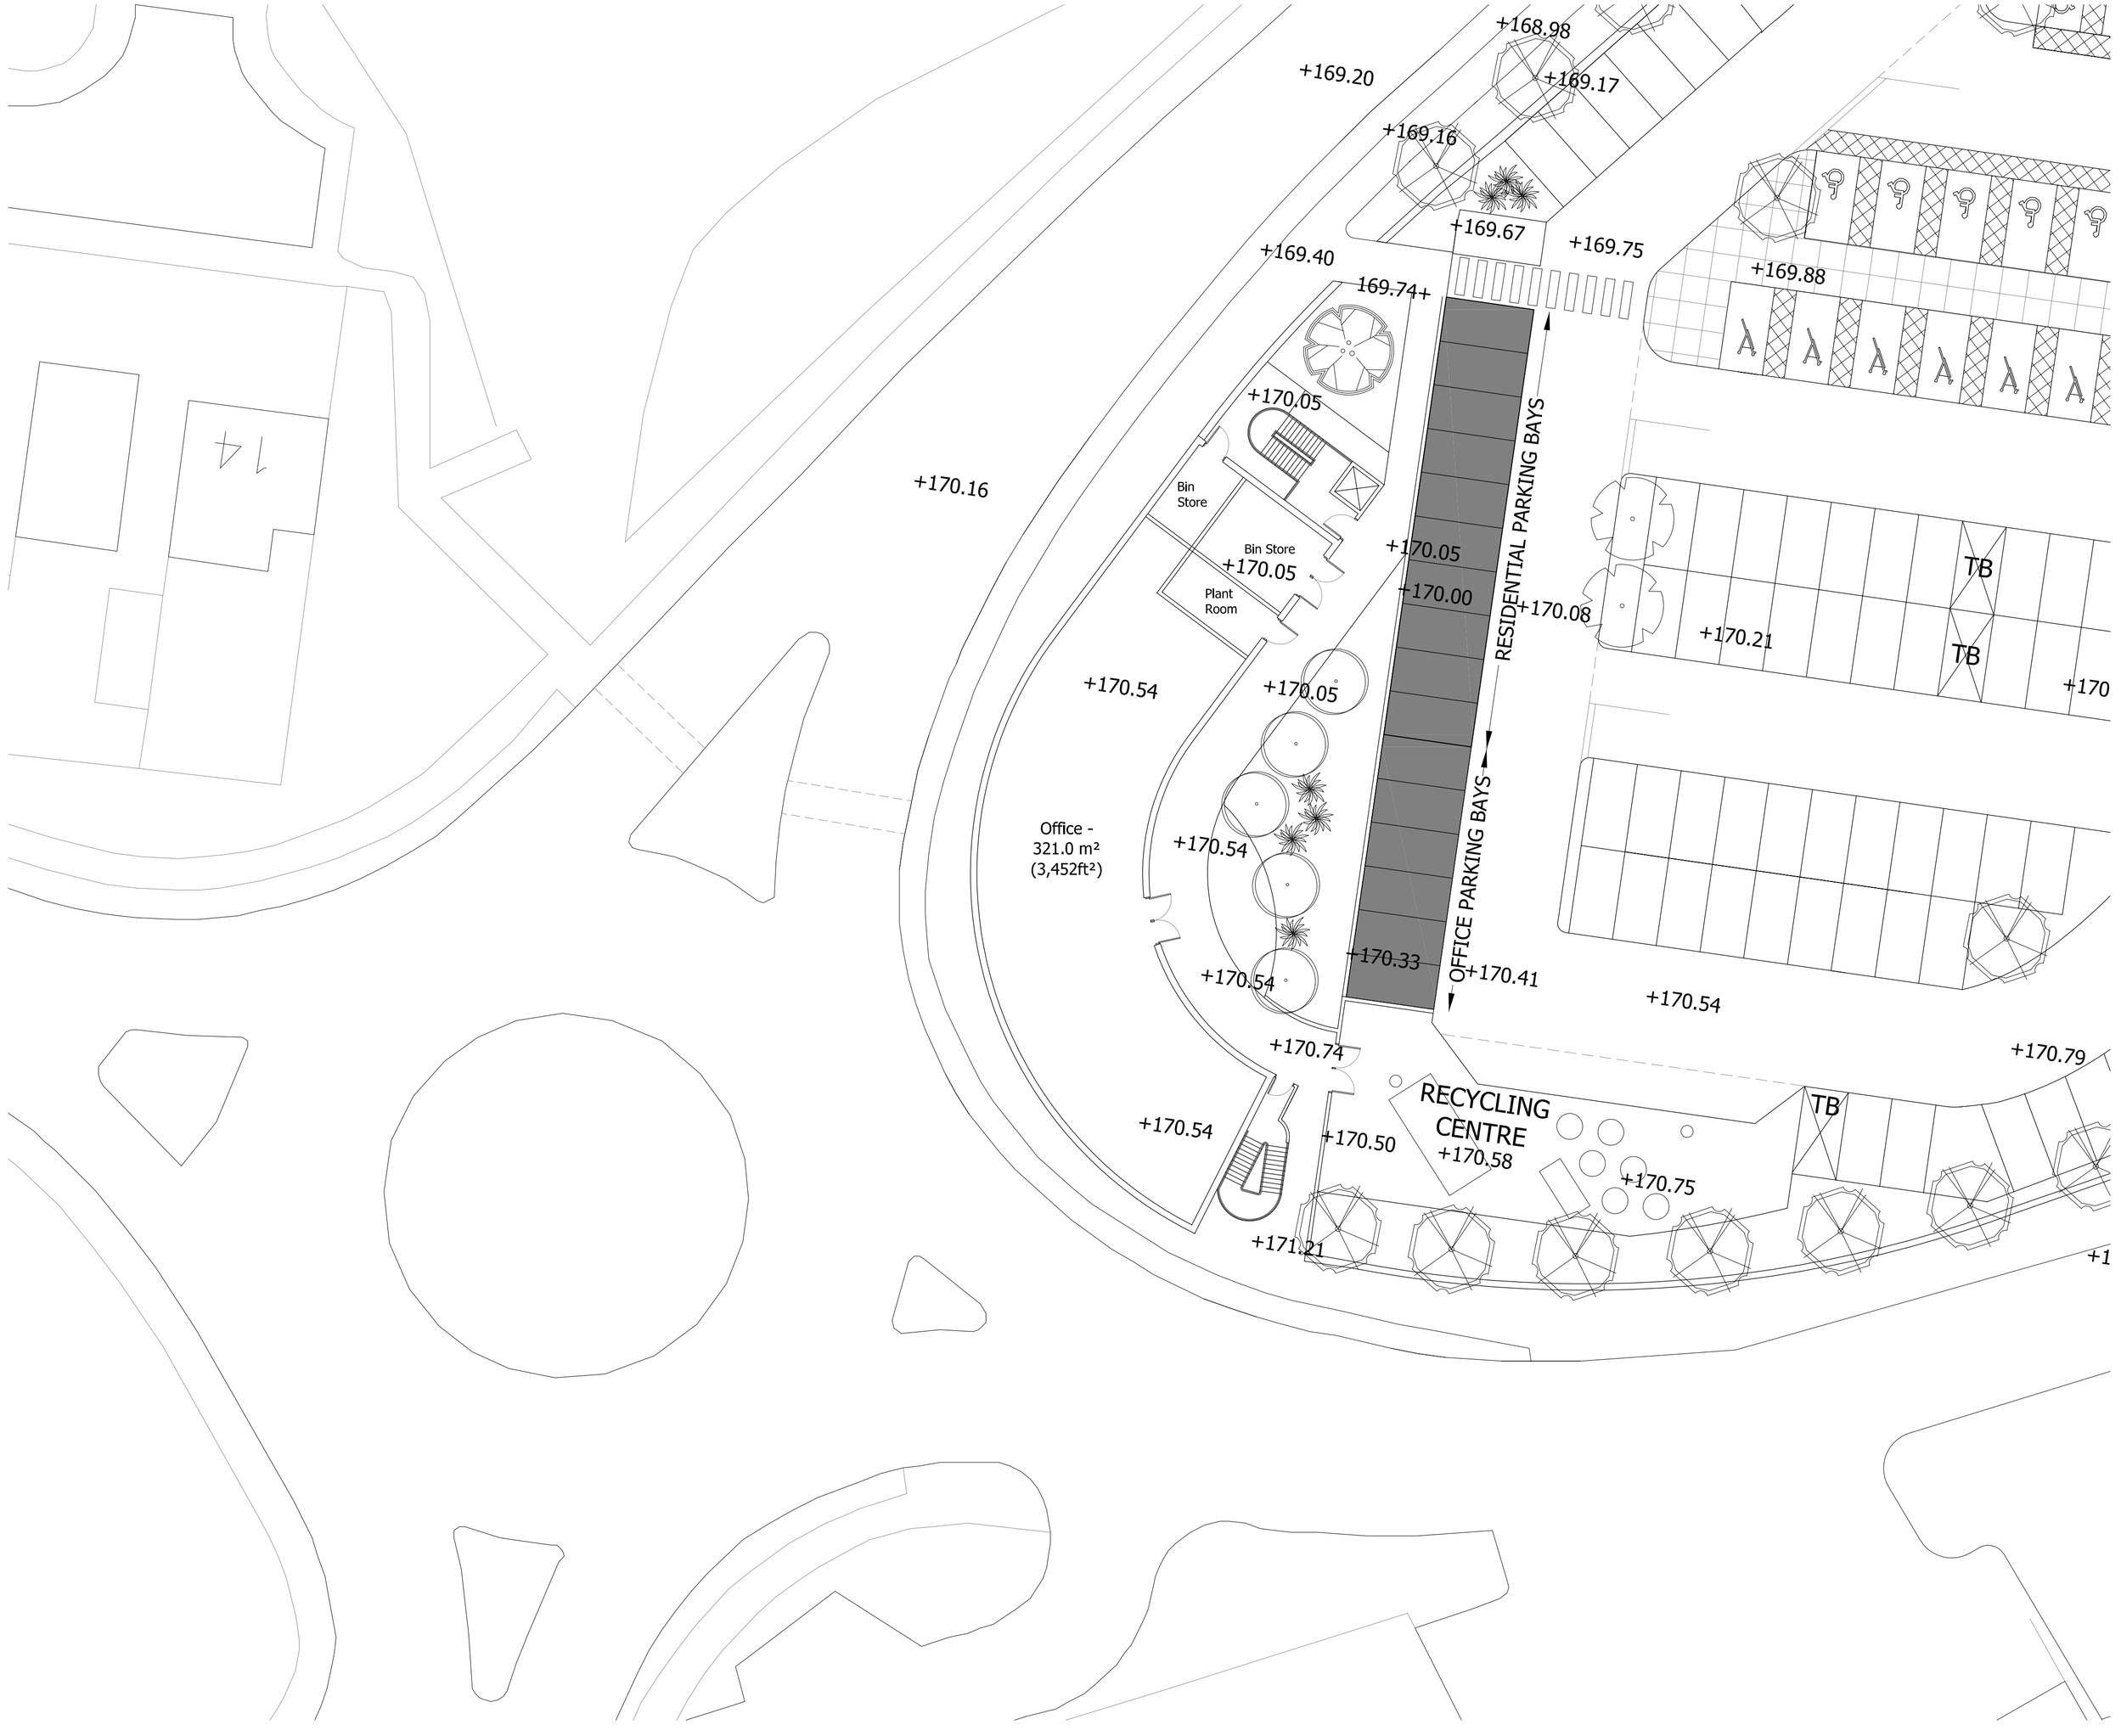

C Revised to planning issue 31.07.08 ADB
B Location plan added to drawing 17.07.08 ADB
A Ground floor plan amended 11.07.08 ADB
Bin store and plant room updated

revisions

PLANNING

c h e t w o o d s ®
a r c h i t e c t s
3rd Floor Marshall's Mill, Marshall Street, Leeds LS11 9YJ
T: +44 (0) 113 234 6900 F: +44 (0) 113 234 6901

Project Job Number 2651
Wharf Road, Biddulph

Client
SSL & Biddulph Developments (Nominees) Limited

Drawing Title Drawing Size A1
Unit J
Proposed Ground Floor Plan

Drawn ADB	Date 12-05-08	Scale 1:200	Cadfile PL
Reviewed by GC	Drawing No. PL(3)01		Rev. C

UNIT J
PROPOSED GROUND FLOOR PLAN