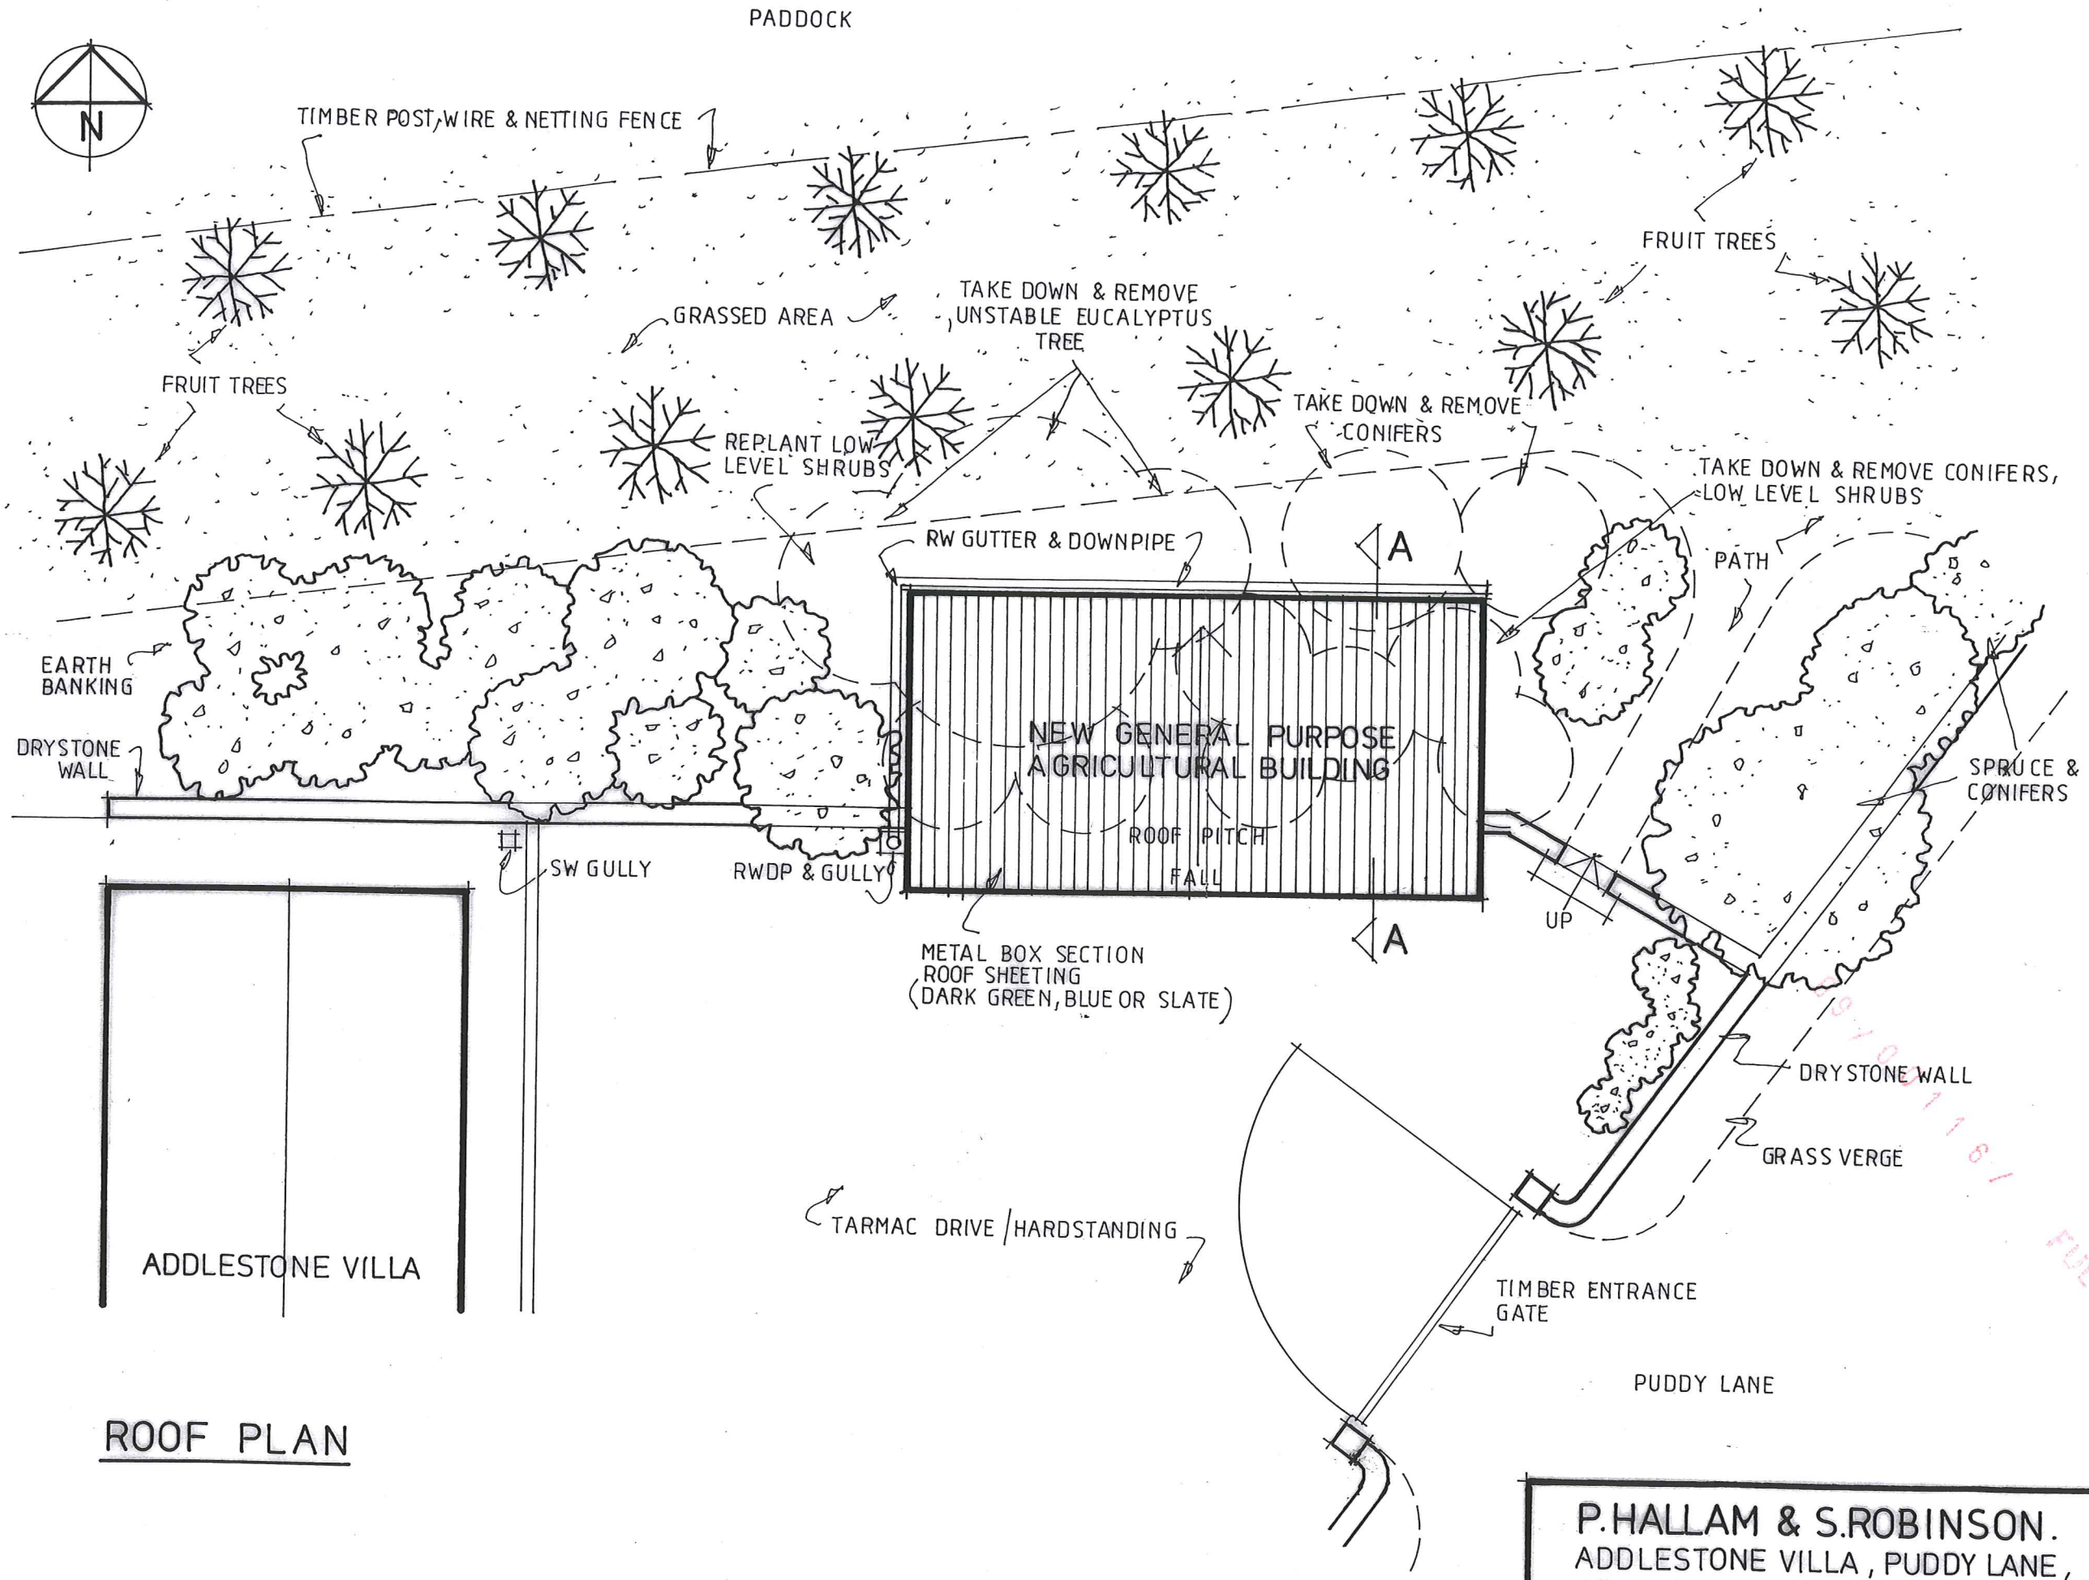

ROOF PLAN

P. HALLAM & S. ROBINSON. ADDLESTONE VILLA, PUDDY LANE, STANLEY, STOKE ON TRENT, STAFFORDSHIRE.	SCALE 1:100
PROPOSED NEW GENERAL PURPOSE AGRICULTURAL BUILDING	FEBRUARY 2009