Hulme Upright Manning
Architects
File ref
Project ref
16 FEB 2009
Client
Partner
Associate

Copyright of this drawing is vested in the Architect and it must not be copied or reproduced without consent. Figured dimensions only are to be taken from this drawing. All contractors must visit the site and be responsible for taking and checking all dimensions relative to their work. Hulme Upright Manning to be advised of any variation between drawings and site conditions.
DO NOT SCALE OFF THIS DRAWING.....IF IN DOUBT ASK

Rev.	Drawn	Comments	Date

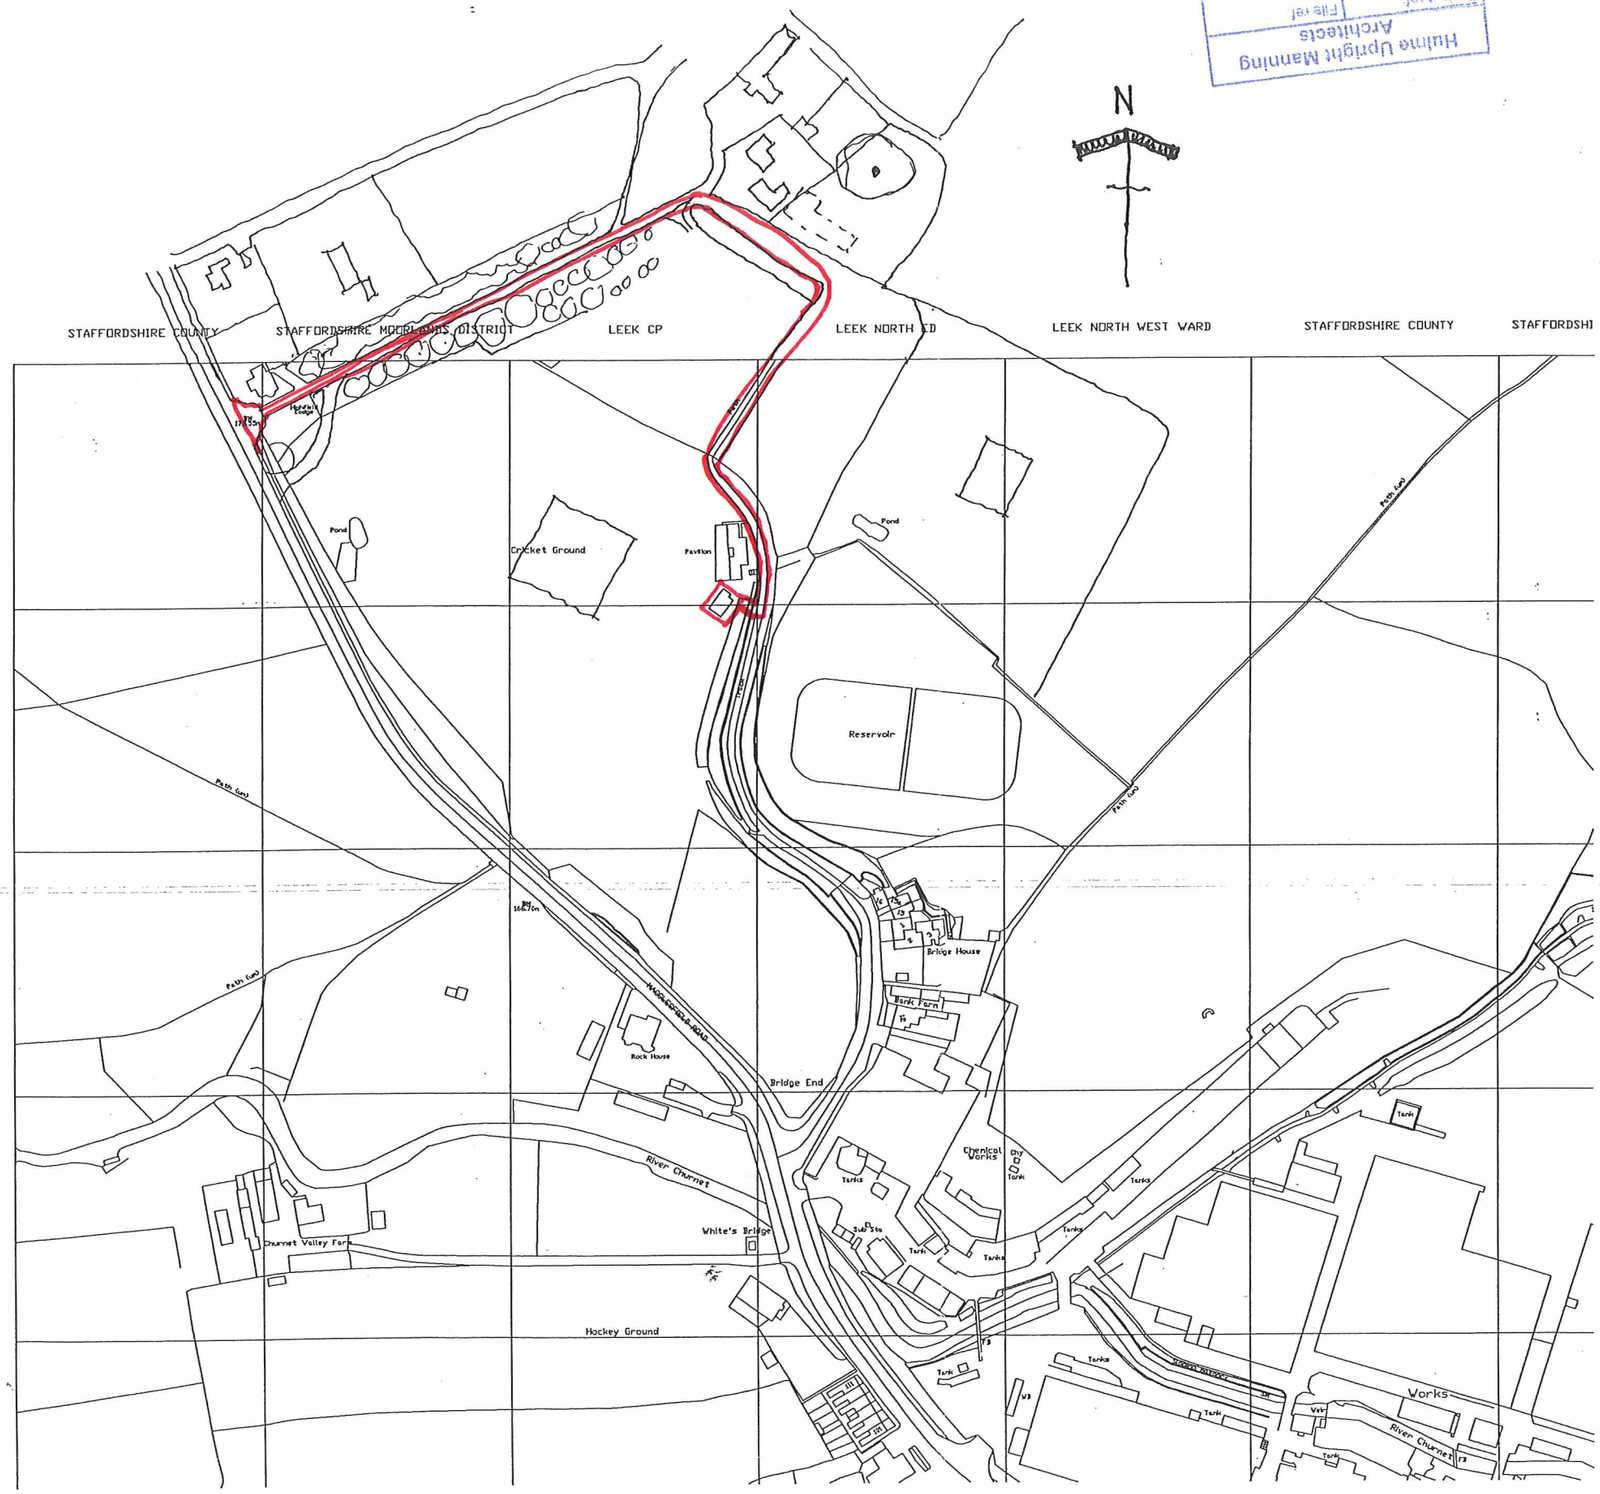

HULME UPRIGHT MANNING
ARCHITECTS TOWN PLANNERS INTERIOR DESIGNERS

Highpoint
Festival Park
Hanley
Stoke-on-Trent
ST1 5SH

LEEK
MANCHESTER
STOKE-ON-TRENT

Tel: 01782 208600
Fax: 01782 206080

Email - stoke@hum-arch.co.uk

Client

LEEK. CRICKET CLUB.

Project

PROPOSED EXTENSION TO GROUNDSMAN'S SHED.

Title

LOCATION PLAN.

Status

Date Feb 07
Drawn
Scale 1:2500
Checked
Job Ref. 19552
Drawing No. AL[0]06.
Revision
Computer File Ref. H:

Copyright of this drawing is vested in the Architect and it must not be copied or reproduced without consent. Figured dimensions only are to be taken from this drawing. All contractors must visit the site and be responsible for taking and checking all dimensions relative to their work. Hulme Upright Manning are to be advised of any variation between drawings and site conditions.
DO NOT SCALE OFF THIS DRAWING.....IF IN DOUBT ASK

Rev.	Drawn	Comments	Date

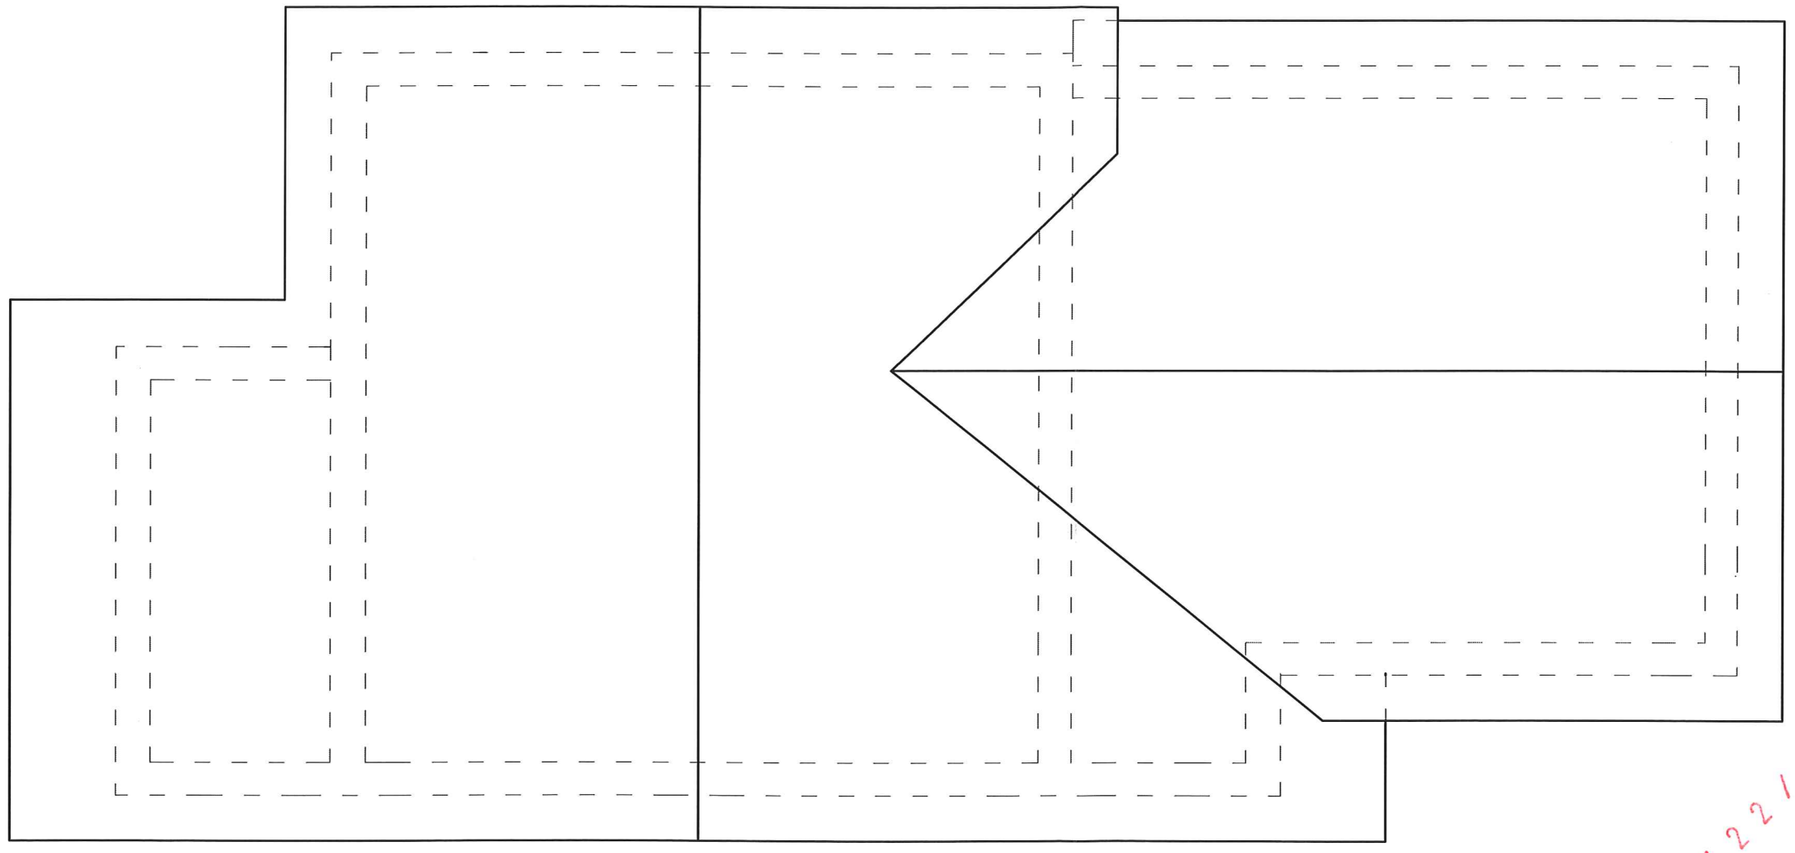

ROOF PLAN

HULME UPRIGHT MANNING
ARCHITECTS TOWN PLANNERS INTERIOR DESIGNERS

Highpoint
Festival Park
Hanley
Stoke-on-Trent
ST1 5SH

MANCHESTER
STOKE-ON-TRENT

Tel: 01782 208600
Fax: 01782 206080

Email: stoke@hum-arch.co.uk
www.hulmeupright.co.uk

Client
LEEK CRICKET CLUB

Project
SCOREBOX EXTENSION

Title
ROOF PLAN

Status
PLANNING

Date FEB 09
Drawn JES

Scale @A3 1-50
Checked

Project No 03
Drawing No.
Rev

09/01221/