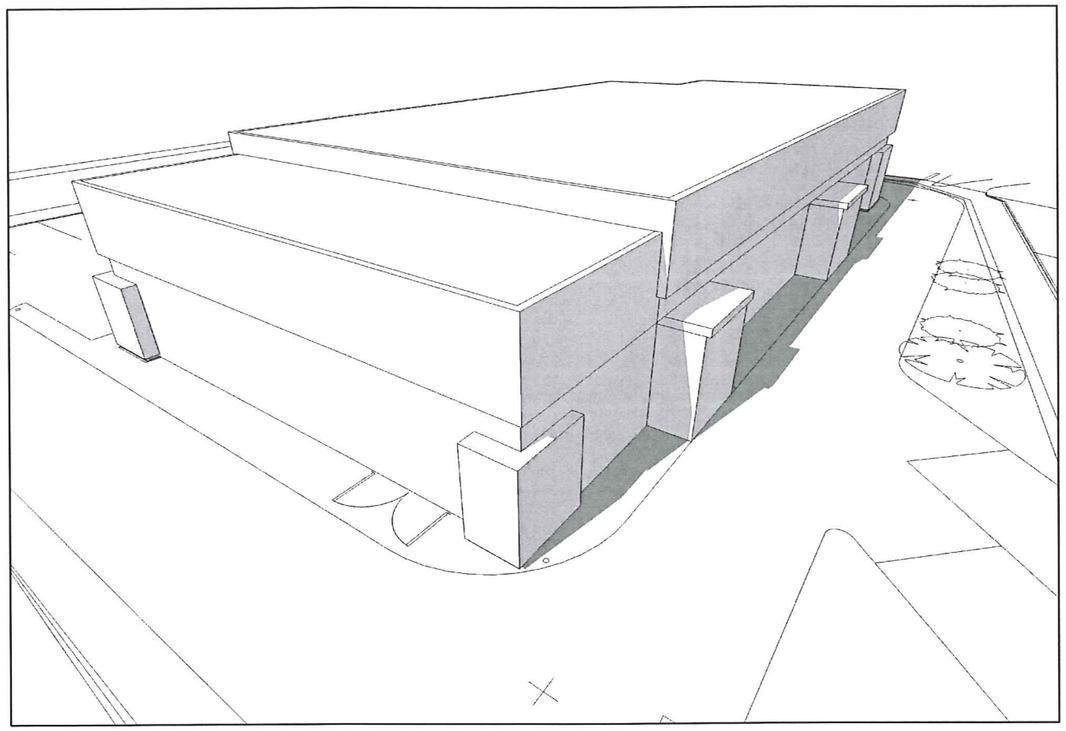

VIEW LOOKING SOUTH

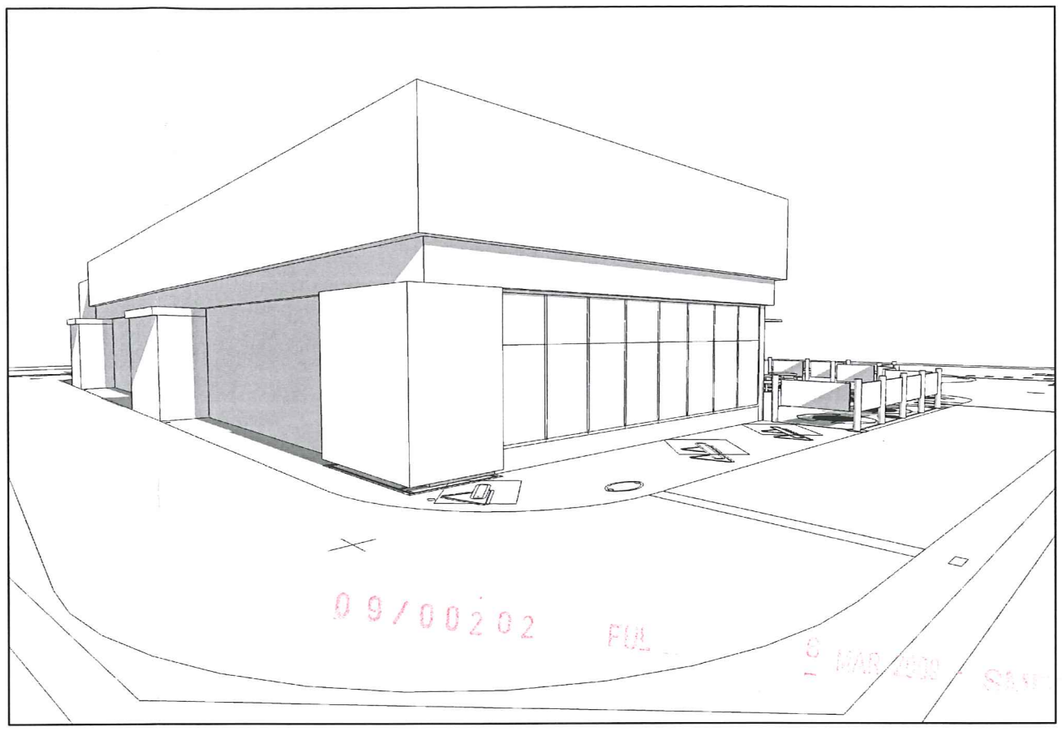

VIEW LOOKING EAST

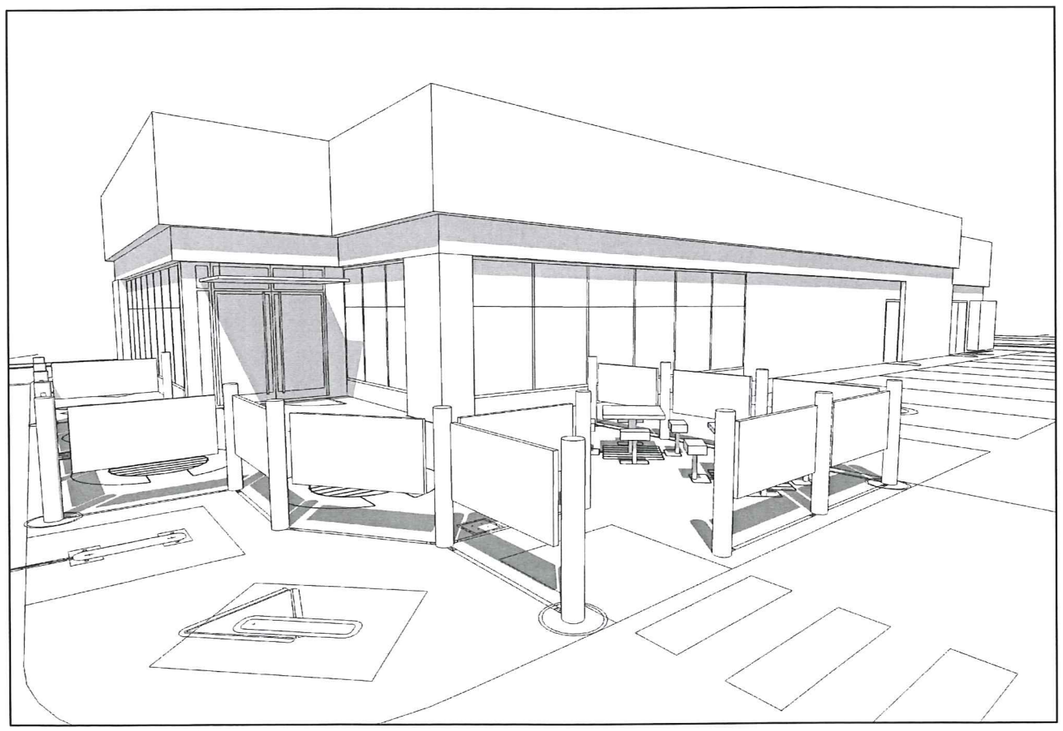

VIEW LOOKING NORTH

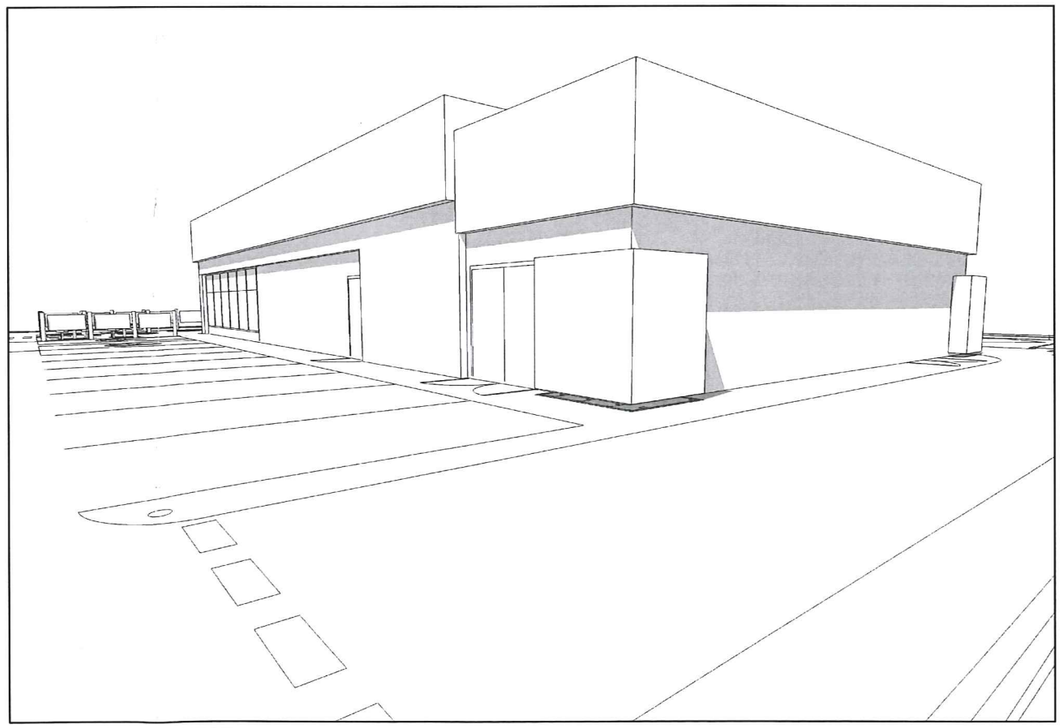

VIEW LOOKING WEST

Rev.	Date	Details	Drawn	Checked

Issued for:

PLANNING

Project/Client: OAKGATE GROUP RETAIL DEVELOPMENT BROAD STREET, LEEK	Project No: 06112
	Dwg No: PL 009
	Rev:
Drawing: PROPOSED 3D VISUALS	Scale: NTS @A1
	Drawn By: RAL Date: FEB 09
	Checked By: Date:

archial

The Round Foundry, 105 Water Lane Leeds,LS11 5WD
T: +44 (0)113 388 4330 F: +44 (0)113 388 4340
www.archialgroup.com

© Archial Architects Ltd. Contractors must work only to figured dimensions which are to be checked on site.
Registered Office - Tennyson House, 159 - 165 Great Portland Street, London, W1W 5PA. Registered Number - 6767792