217.9m

Track

Tan House

Highfield Cottage

529 00m

PARK LANE

ETL

THE BARN

NORTH.

Reynolds Hay Farm

BM 216.54m

Site Plan Scale 1:500

The Barn
Park Lane
Endon
Staffordshire
ST9 9JB

08/01120/FUL

Proposed Garage
2 metres from boundary line.

PROPOSED GARAGE, THE BARN
REYNOLDS HAY FARM PARK LANE
ENDON, STAFFORDSHIRE

SCALE 1:50

APPLICATION 08/01120/FUL

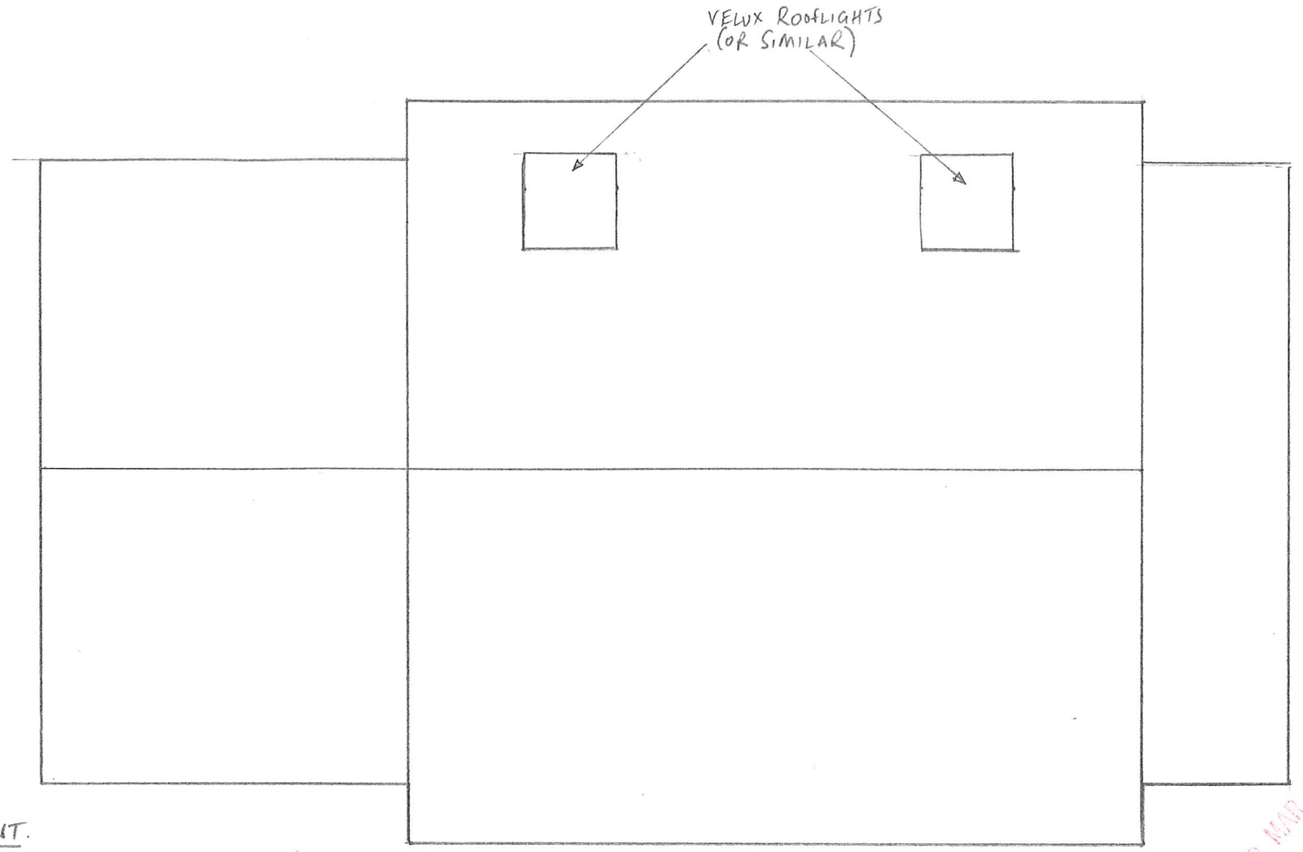

ROOF PLAN OF BUILDING

PLAN OF BUILDING FOOTPRINT.

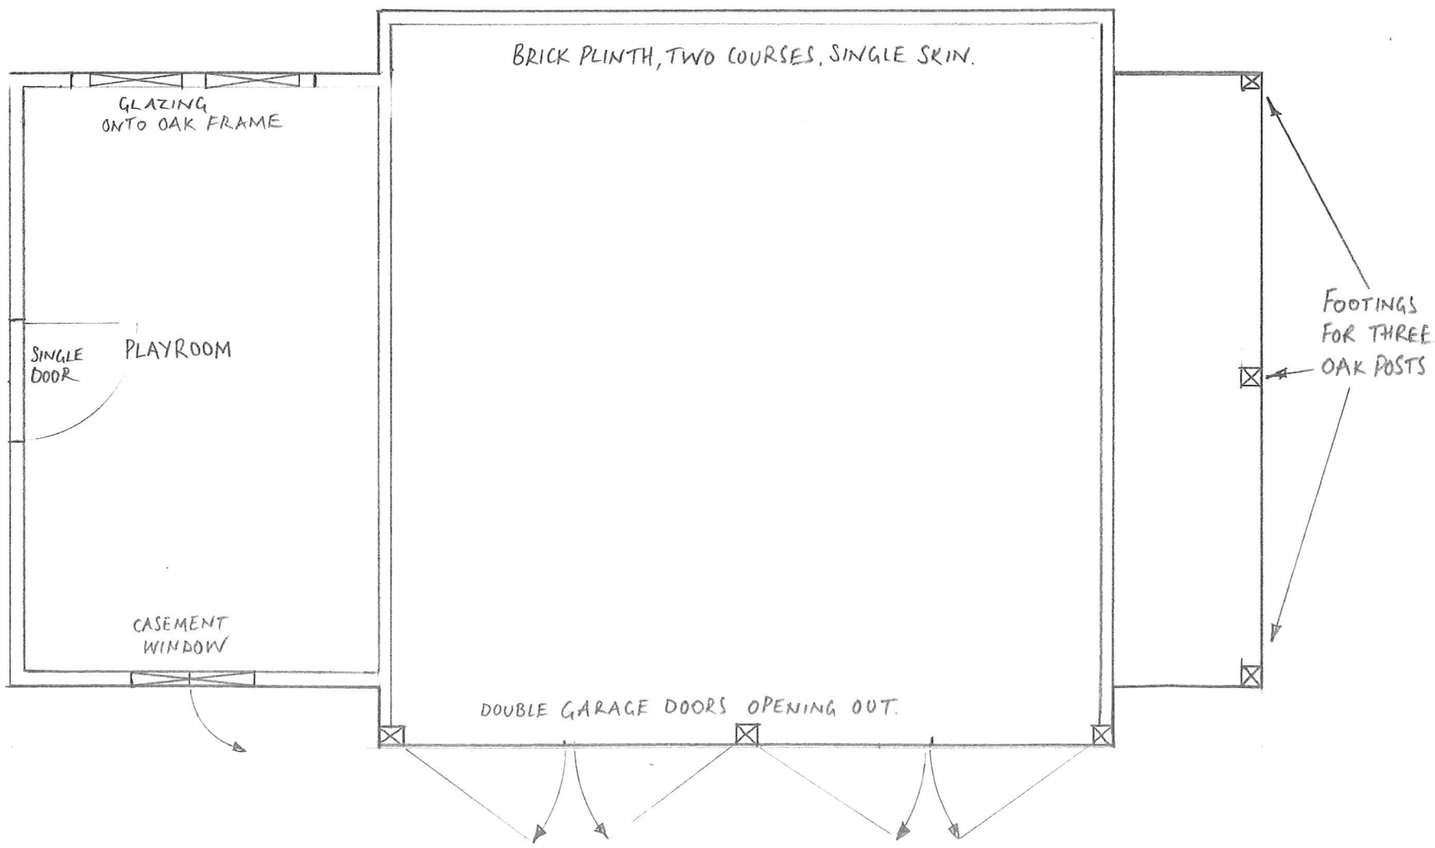

12 MAR 2008
08/00227/FUL

PROPOSED DOUBLE GARAGE WITH PLAYROOM

ELEVATIONS

SCALE 1:50

THE BARN, REYNOLDS HAY FARM
PARK LANE, ENDON
STAFFORDSHIRE

APPLICATION NO.
08/01120/FUL.

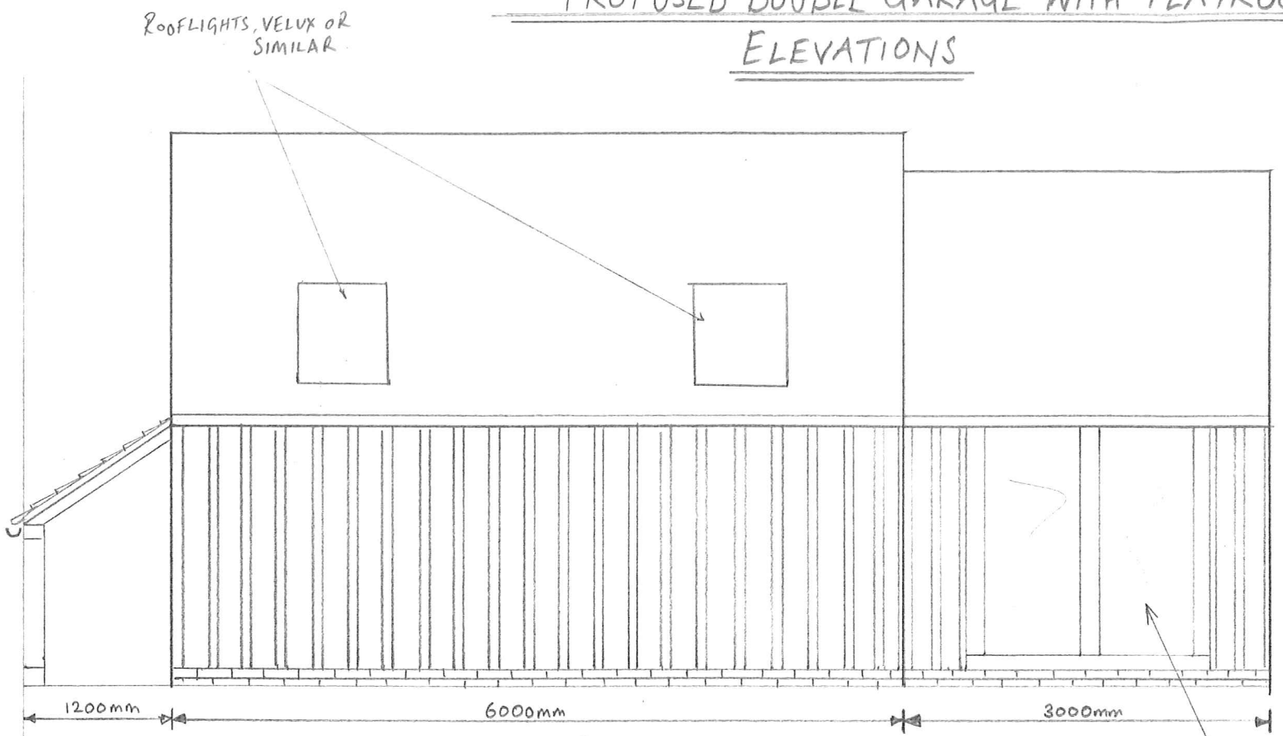

REAR ELEVATION

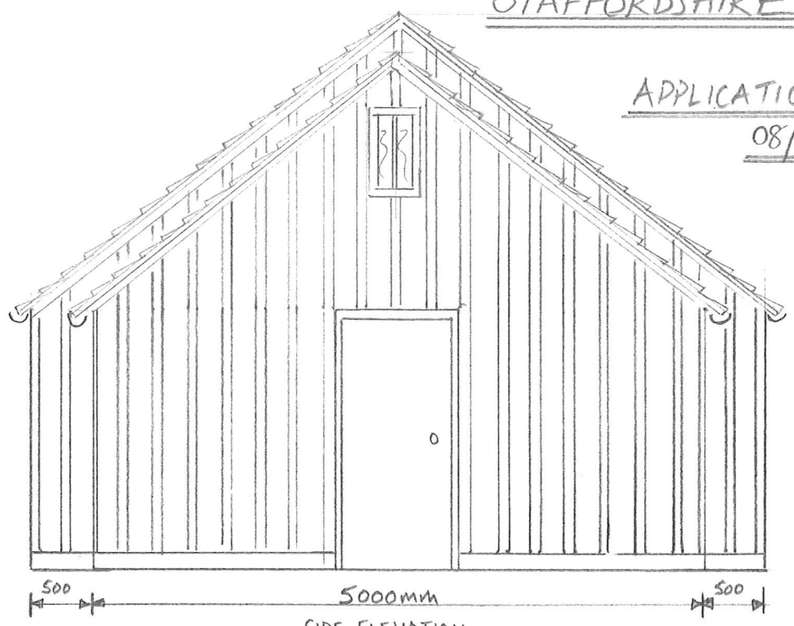

SIDE ELEVATION FACING HOUSE

09/00017/FUL
12 MAR 2009 - SMA

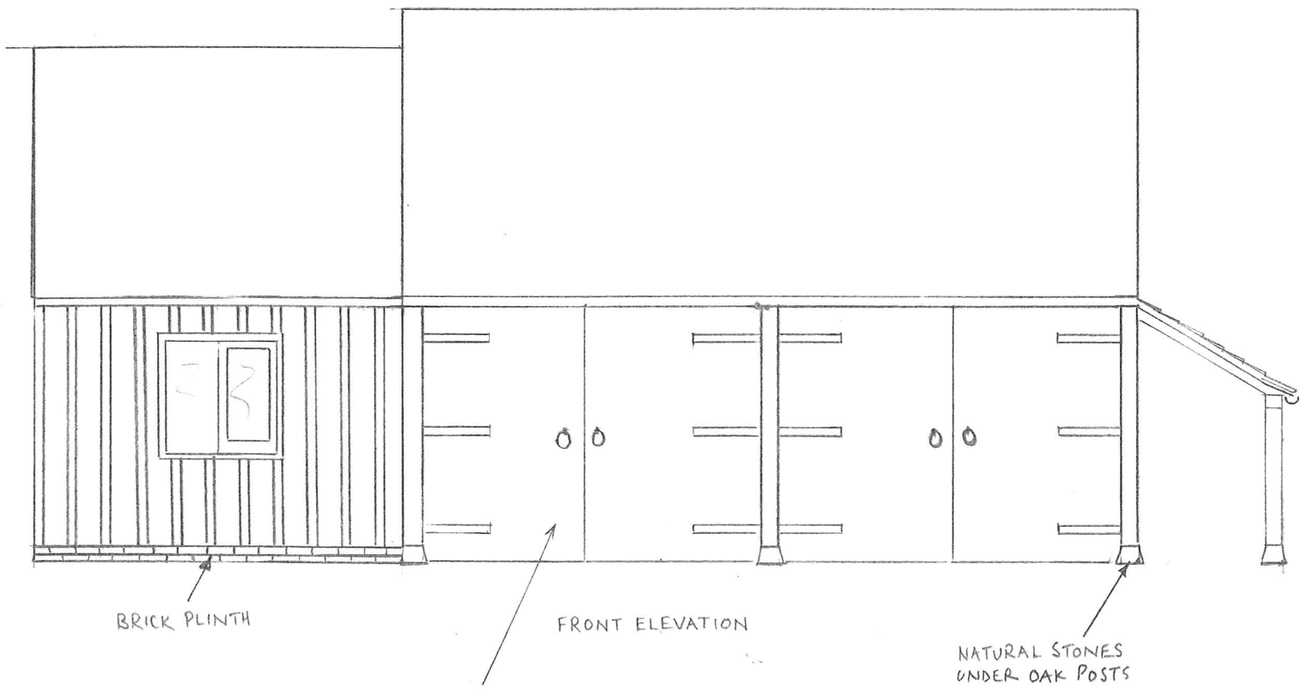

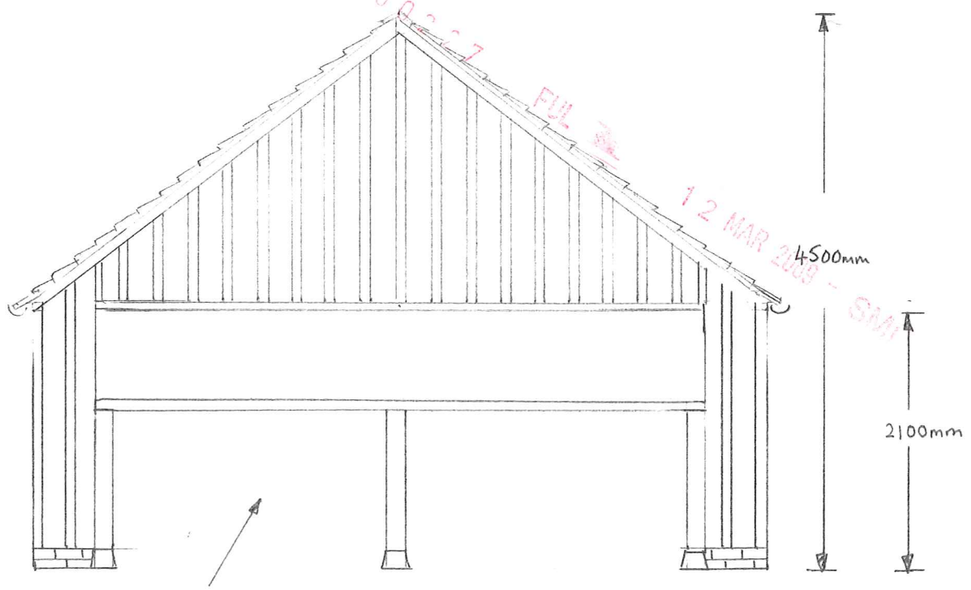

SIDE ELEVATION