
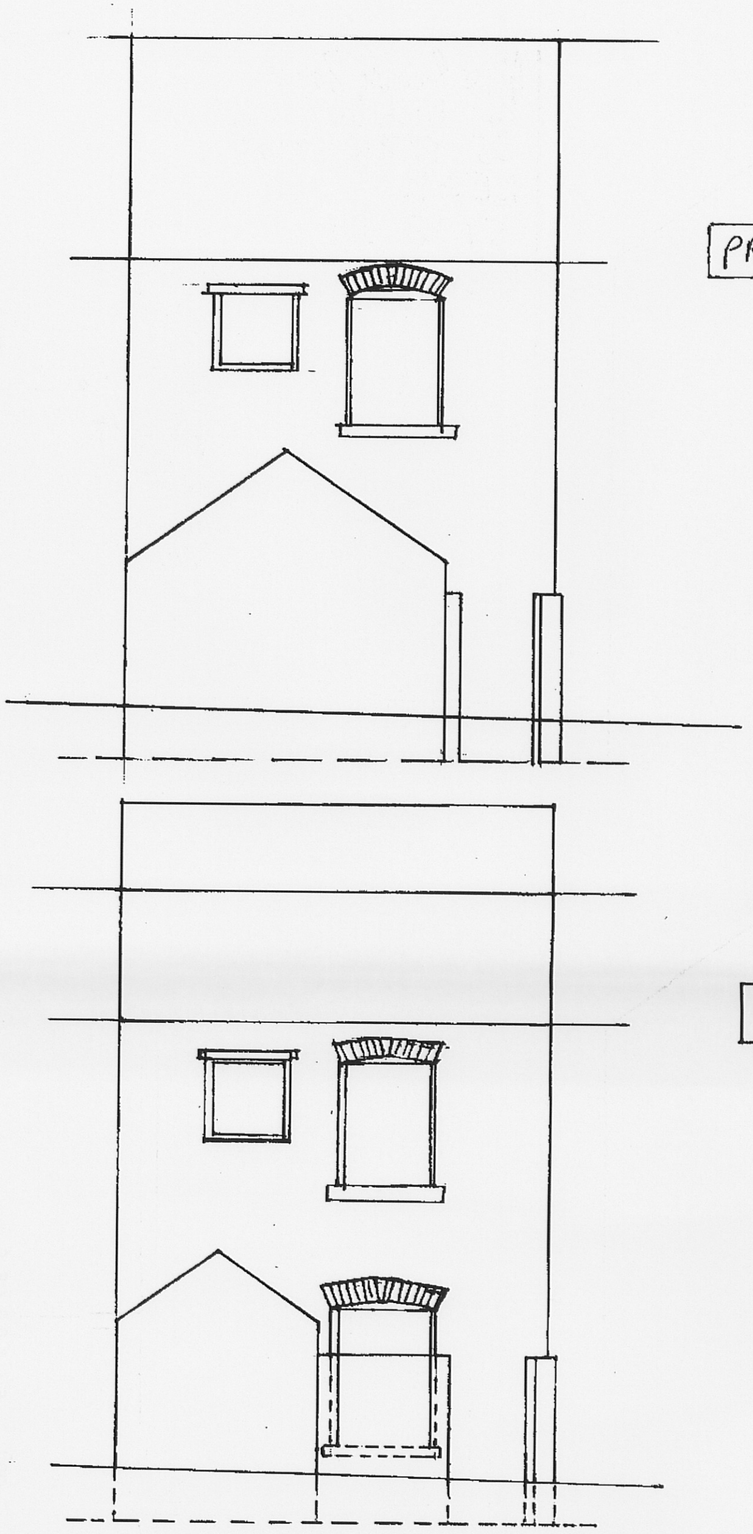


PROPOSED

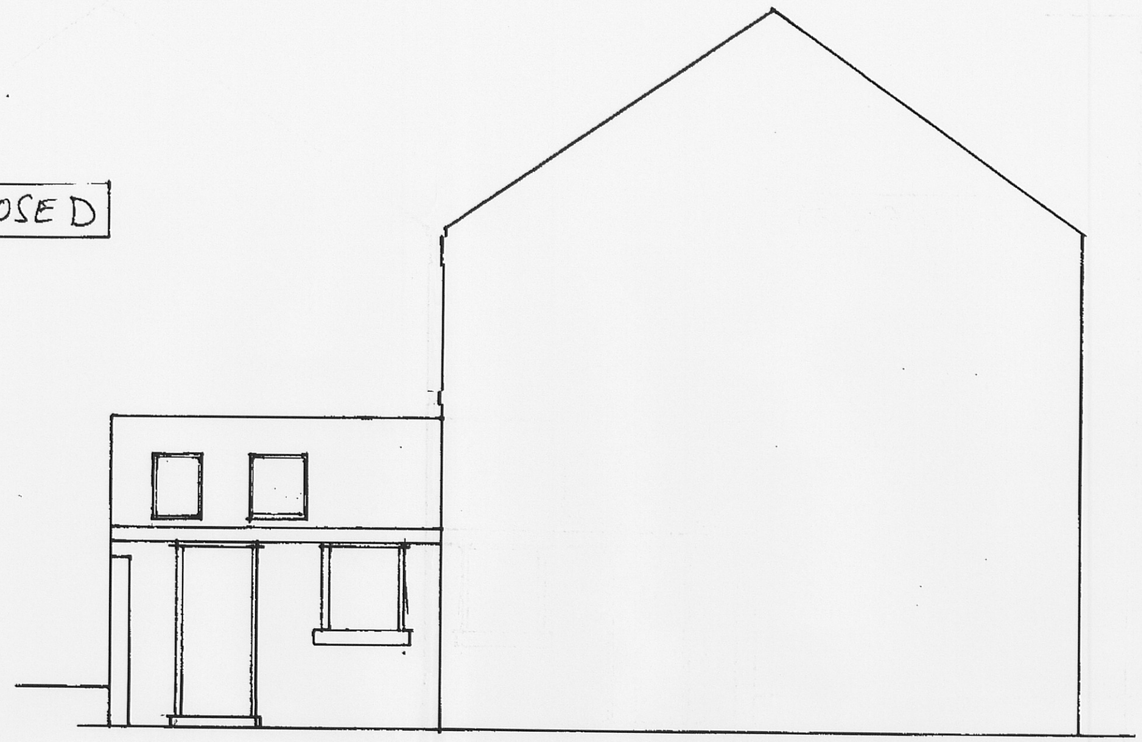

Miss Rosanna Zacune
Mr Nicholas Lucking
55 PARK ROAD
LEEK
ST 13 8JU

Proposed enlargement of kitchen: widen gable and build new wall and roof. Relocate door and window. Two skylights.

All roof and wall materials to match existing, reusing old materials where possible.

14 March 2009 SCALE 1:50

DRAWING NO. 1.

EXISTING

