STAFFORDSHIRE moorlands DISTRICT COUNCIL

ACHIEVING · EXCELLENCE

Staffordshire Moorlands District Council
Moorlands House, Stockwell Street, Leek
Staffordshire Moorlands, ST13 6HQ
Telephone: 0845 605 3013
www.staffsmoorlands.gov.uk

Application for Planning Permission. Town and Country Planning Act 1990

PART 1

08/01327/FUL

7 NOV 2008 - SMD

Publication of planning applications on council websites
Please note that with the exception of applicant contact details and Certificates of Ownership, the information provided on this application form and in supporting documents may be published on the council's website.
If any other information that is provided as part of the application which falls within the definition of personal data under the Data Protection Act and is not to be published on the council's website, please contact the council's planning department.

1. Applicant Name, Address and Contact Details

Title | First name | Surname

Company name: STAFFORDSHIRE MOORLANDS DISTRICT COUNCIL

Street address: MOORLANDS HOUSE
STOCKWELL STREET

Town/City: LEEK
County: STAFFORDSHIRE MOORLANDS
Country: UNITED KINGDOM
Postcode: ST13 6HQ

	Country Code	National Number	Extension Number
Telephone number	0044	01538 395400	
Mobile number			
Fax number			

Email address

Are you an agent acting on behalf of the applicant? (•) Yes ( ) No

2. Agent Name, Address and Contact Details

Title | First Name: SMYTHEMAN | Surname: ARCHITECTURAL SERVICES

Company name: SMYTHEMAN ARCHITECTURAL SERVICES

Street address: 12
High Street
Tean

Town/City: Stoke on Trent
County: Staffordshire
Country: United Kingdom
Postcode: ST10 4DZ

	Country Code	National Number	Extension Number
Telephone number	0044	01538 722097	
Mobile number			
Fax number	0044	01538 722185	

Email address: helen@smytheman.co.uk

3. Description of the Proposal

Please describe the proposed development including any change of use.

PROPOSED INSERTION OF ALUMINIUM FRAMED ROOFLIGHTS TO ROOF SLOPE AND THE REPLACEMENT OF EXISTING GLASS BLOCK WINDOWS TO HARDWOOD FRAMED DOUBLE-GLAZED WINDOWS

Has the building, work or change of use already started? ( ) Yes (•) No

4. Site Address Details

Number or name: [illegible]

Street address: SILK STREET

Town/City: LEEK

County: STAFFORDSHIRE

Postcode: ST13

Description of location or a grid reference
(must be completed if postcode is not known):

Easting: 398503

Northing: 356574

5. Pre-application Advice

Has assistance or prior advice been sought from the local authority about this application? ○ Yes ◉ No

6. Pedestrian and Vehicle Access, Roads and Rights of Way

Is a new or altered vehicle access proposed to or from the public highway? ○ Yes ◉ No

Is a new or altered pedestrian access proposed to or from the public highway? ○ Yes ◉ No

Are there any new public roads to be provided within the site? ○ Yes ◉ No

Are there any new public rights of way to be provided within or adjacent to the site? ○ Yes ◉ No

Do the proposals require any diversions/extinguishments and/or creation of rights of way? ○ Yes ◉ No

7. Waste Storage and Collection

Do the plans incorporate areas to store and aid the collection of waste? ○ Yes ◉ No

Have arrangements been made for the separate storage and collection of recyclable waste? ○ Yes ◉ No

8. Neighbour and Community Consultation

Have you consulted your neighbours or the local community about the proposal? ○ Yes ◉ No

9. Council Employee / Member

Is the applicant or agent related to any member of staff or elected member of the council? ◉ Yes ○ No

If Yes, please provide details:

COUNCIL BUILDING

10. Materials

Please state what materials (including type, colour and name) are to be used externally (if applicable):

Roof - description:

Description of *existing* materials and finishes:

PART STANDING SEAM METAL CLAD ROOF, PART ASPHALT FLAT ROOF

Description of *proposed* materials and finishes:

TO REMAIN AS EXISTING WITH ADDITION OF FOUR ALUMINIUM FRAMED ROOF LIGHTS

Windows - description:

Description of *existing* materials and finishes:

GLASS BLOCK

Description of *proposed* materials and finishes:

HARDWOOD FRAMED DOUBLE GLAZED WINDOWS

Are you supplying additional information on submitted plan(s)/drawing(s)/design and access statement? ◉ Yes ○ No

If Yes, please state references for the plan(s) drawing(s)/design and access statement:

2580-01, 02, 03, 04, 05, 06, 10 AND 2580-DESIGN AND ACCESS STATEMENT

11. Vehicle Parking

Please provide information on the existing and proposed number of on-site parking spaces

Type of vehicle	Existing number of spaces	Total proposed (including spaces retained)	Difference in spaces

12. Foul Sewage

Please state how foul sewage is to be disposed of

Mains sewer ☐ Package treatment plant ☐ Unknown ☐

Septic tank ☐ Cess pit ☐

Other

N/A

Are you proposing to connect to the existing drainage system? ◉ Yes ○ No ○ Unknown

If Yes, please include the details of the existing system on the application drawings and state references for the plan(s)/drawing(s):

N/A

13. Assessment of Flood Risk

Is the site within an area at risk of flooding? Refer to the Environment Agency's Flood Map showing flood zones 2 and 3 and consult Environment Agency standing advice and your local planning authority requirements for information as necessary. ○ Yes ◉ No

If Yes, you will need to submit an appropriate flood risk assessment to consider the risk to the proposed site.

Is your proposal within 20 metres of a watercourse (e.g. river, stream or beck)? ○ Yes ◉ No

Will the proposal increase the flood risk elsewhere? ○ Yes ◉ No

How will surface water be disposed of?

☐ Sustainable drainage system ☒ Main sewer ☐ Pond/lake

☐ Soakaway ☐ Existing watercourse

14. Biodiversity and Geological Conservation

Is there a reasonable likelihood of the following being affected adversely or conserved and enhanced within the application site, OR on land adjacent to or near the application site:

a) Protected and priority species

○ Yes, on the development site ○ Yes, on land adjacent to or near the proposed development ◉ No

b) Designated sites, important habitats or other biodiversity features

○ Yes, on the development site ○ Yes, on land adjacent to or near the proposed development ◉ No

c) Features of geological conservation importance

○ Yes, on the development site ○ Yes, on land adjacent to or near the proposed development ◉ No

15. Existing Use

Please describe the current use of the site:

PUBLIC TOILETS.

Is the site currently vacant? ○ Yes ◉ No

Does the proposal involve any of the following:

Land which is known to be contaminated? ○ Yes ◉ No

Land where contamination is suspected for all or part of the site? ○ Yes ◉ No

A proposed use that would be particularly vulnerable to the presence of contamination? ○ Yes ◉ No

Application advice
If you have said Yes to any of the above, you will need to submit an appropriate contamination assessment.

16. Trees and Hedges

Are there trees or hedges on the proposed development site? ○ Yes ◉ No

And/or Are there trees or hedges on land adjacent to the proposed development site that could influence the development or might be important as part of the local landscape character? ○ Yes ◉ No

If Yes to either or both of the above, you will need to provide a full Tree Survey with accompanying plan before your application can be determined. Your Local Planning Authority should make clear on its website what the survey should contain, in accordance with the current BS5837: Trees in relation to construction - Recommendations.

17. Trade Effluent

Does the proposal involve the need to dispose of trade effluents or waste? ○ Yes ◉ No

18. Residential Units

Does your proposal involve the loss or gain of residential units? ○ Yes ◉ No

19. All Types of Development: Non-residential Floorspace

Does your proposal involve the loss or gain of non-residential floorspace? ○ Yes ◉ No

20. Employment

If known, please complete the following information regarding employees:

	Full-time	Part-time	Equivalent number of full-time
Existing employees	0	0	0
Proposed employees	0	0	0

21. Hours of Opening

If known, please state the hours of opening for each non-residential use proposed:

Use	Monday to Friday Start Time	Monday to Friday End Time	Saturday Start Time	Saturday End Time	Sunday and Bank Holidays Start Time	Sunday and Bank Holidays End Time	Not Known
A1							☒

22. Site Area

What is the site area? 58.80 sq.metres

23. Industrial or Commercial Processes and Machinery

Please describe the activities and processes which would be carried out on the site and the end products including plant, ventilation or air conditioning. Please include the type of machinery which may be installed on site:

PUBLIC TOILETS

Is the proposal for a waste management development? ○ Yes ◉ No

24. Hazardous Substances

Is any hazardous waste involved in the proposal? ○ Yes ◉ No

25. Site Visit

Can the site be seen from a public road, public footpath, bridleway or other public land? ◉ Yes ○ No

If the planning authority needs to make an appointment to carry out a site visit, whom should they contact? (Please select only one)

○ The agent ◉ The applicant ○ Other person

26. Certificates (Certificate A)

Certificate of Ownership - Certificate A

Town and Country Planning (General Development Procedure) Order 1995 Certificate under Article 7

I certify/The applicant certifies that on the day 21 days before the date of this application nobody except myself/ the applicant was the owner (owner is a person with a freehold interest or leasehold interest with at least 7 years left to run) of any part of the land or building to which the application relates.

Title: Mrs First name: ELLIE Surname: BENNETT

Person role: Agent Declaration date: 07/11/2008 ☒ Declaration made

26. Certificates (Agricultural Holdings Certificate)

Agricultural Holding Certificate

Town and Country Planning (General Development Procedure) Order 1995 Certificate under Article 7

Agricultural Land Declaration - You Must Select Either A or B

(A) None of the land to which the application relates is, or is part of an agricultural holding. ◉

(B) I have/The applicant has given the requisite notice to every person other than myself/the applicant who, on the day 21 days before the date of this application, was a tenant of an agricultural holding on all or part of the land to which this application relates, as listed below: ○

Title: Mrs First Name: ELLIE Surname: BENNETT

Person role: Agent Declaration date: 07/11/2008 ☒ Declaration Made

27. Declaration



[redacted]

08/01922/FUL 7 NOV 2008 - SMD

SMYTHEMAN ARCHITECTURAL SERVICES

PROPOSED INSERTION OF ROOF LIGHTS AND REPLACEMENT WINDOWS TO PUBLIC TOILETS, SILK STREET, LEEK

PLANNING APPLICATION DESIGN & ACCESS STATEMENT

JOB NO 2580
November 2008

[redacted]

12 HIGH STREET TEAN STOKE-ON-TRENT STAFFORDSHIRE ST10 4DZ
TEL 01538 722097 FAX 01538 722185 E-MAIL mail@smytheman.co.uk
VAT REG NO 670 4709 31

08/01922/



This map is reproduced from Ordnance Survey material with the permission of Ordnance Survey on behalf of the Controller of Her Majesty's Stationery Office
© Crown copyright. Unauthorised reproduction infringes Crown copyright and may lead to prosecution or civil proceedings. Staffordshire Moorlands District Council Licence No. 100018384 2007

Smytheman Architectural Services

Staffordshire Moorlands District Council

Proposed Internal Alterations to Public Toilets, Silk Street, Leek

LOCATION PLAN @ 1 : 1250

DRAWING No 2580-SILK STREET

12 High Street
Tean, Stoke-on-Trent
Staffs ST10 4DZ
telephone 01538 722097
facsimile 01538 722185
email mail@smytheman.co.uk

Reference:	08/01922/FUL
	Leek 08/01 FUL 7 NOV 2008 - S M D

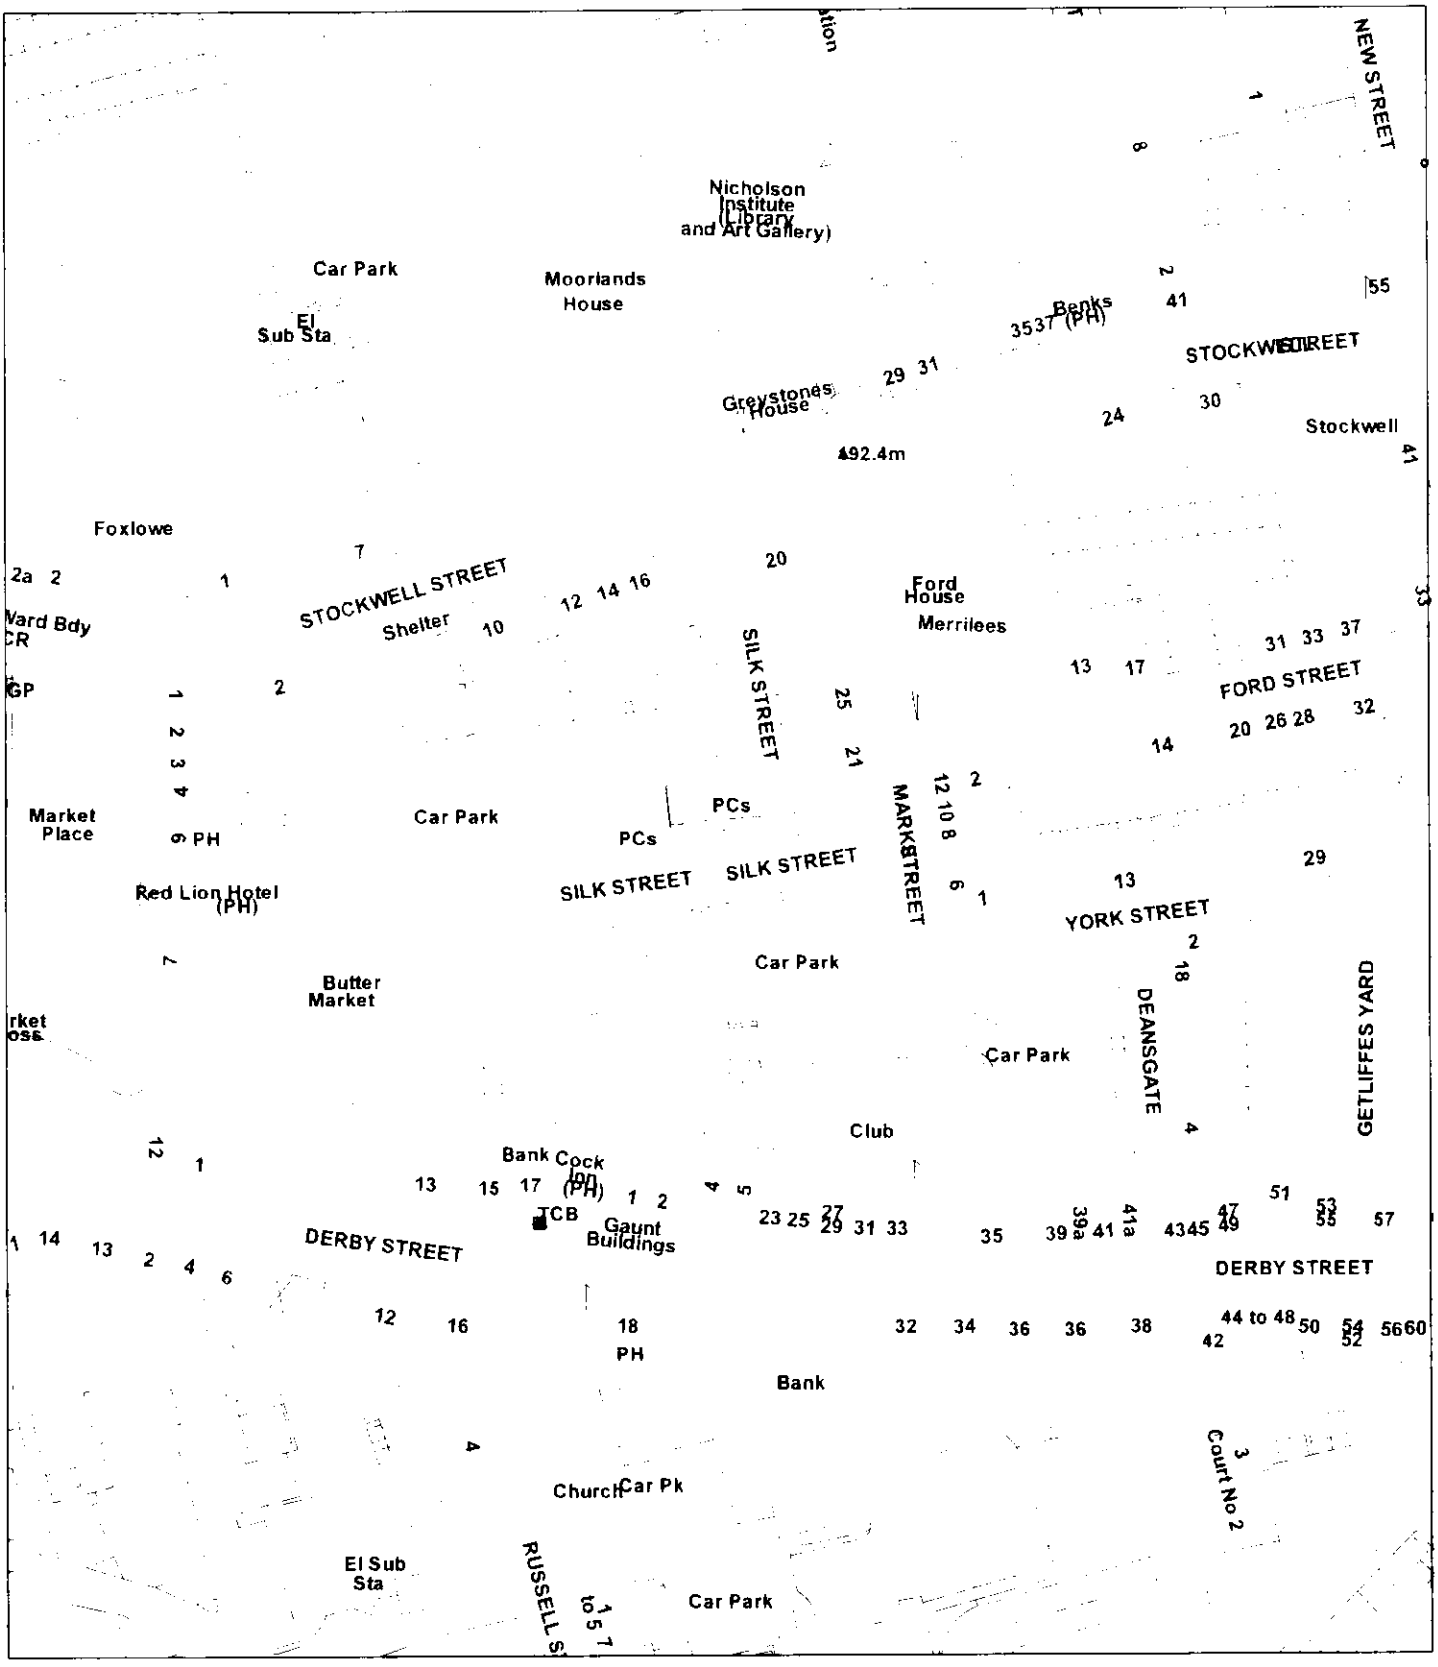

Scale : 1:1250

© Crown copyright. All rights reserved.
Staffordshire Moorlands District Council.
Licence no. 100018384. 2007.

Organisation	Not Set
Department	Not Set
Comments	Not Set