Ryder Ford
ASSOCIATES

DEVELOPMENT CONSULTANTS

ARCHITECTURE : PLANNING

BUILDING SURVEYING AND CONSERVATION
FARM AND COUNTRYSIDE

PARKSIDE PARK ROAD LEEK
STAFFORDSHIRE ST13 8JT 01538 398290

SITE

Ball Edge
B M 703·84
Avemont
The Bungalow
Braemar
The Bungalow
Springfields
Footpath
The Mount
Fair View
The Cottage
Jasmine Cottage
Myrtle Cottage
The Bungalow
Manor House
White House
Issues
Rose Ville
Sinks
The Bungalow
The Hayes
B M 632·30
Pond
Edgefield Cottage No 2
Edgefield Cottage No 1
Erriot Bungalow
Lower Edge Fields
Upper Heakley
Rose Cottage
Ball Lane Cottage
Rose Lea
Grass Road
Woodland
The Beeches
Viewfields
High Field
Green Gates
St Cthain
The Lawn
The Croft
Wood Road
Knowperley
Hillcrest
Edge Fields
Pond
The Cottage
Chimney
Woodlands
Cratecrook
Rose Cottage
Issues
Sinks
B M 587·52
Oliver Bungalow
Oliver
Bryn Eurym
Pond
Rocklands
Newlands
Hill Crest
Hillcrest
Whitegates
Issues
Pond
Long Butts
Drawbridge
Caldon Canal
Towing Path
Works
Chimney
Sinks
Weir
Sluice
F.B
F.P.
Footpath

0 5/ 0165 FU 25 FEB 2013 / SMDC

DRAWING NO. UBB 01 SITE LOCATION

PROPOSED TRADITIONAL STONE BARN CONVERSION TO A DWELLING HOUSE AT UPPER HEAKLEY FARM BALL LANE BROWN EDGE
Staffordshire Moorlands


Ryder Ford
ASSOCIATES

DEVELOPMENT CONSULTANTS

ARCHITECTURE : PLANNING

BUILDING SURVEYING AND CONSERVATION
FARM AND COUNTRYSIDE

PARKSIDE PARK ROAD LEEK
STAFFORDSHIRE ST13 8JT 01538 398290

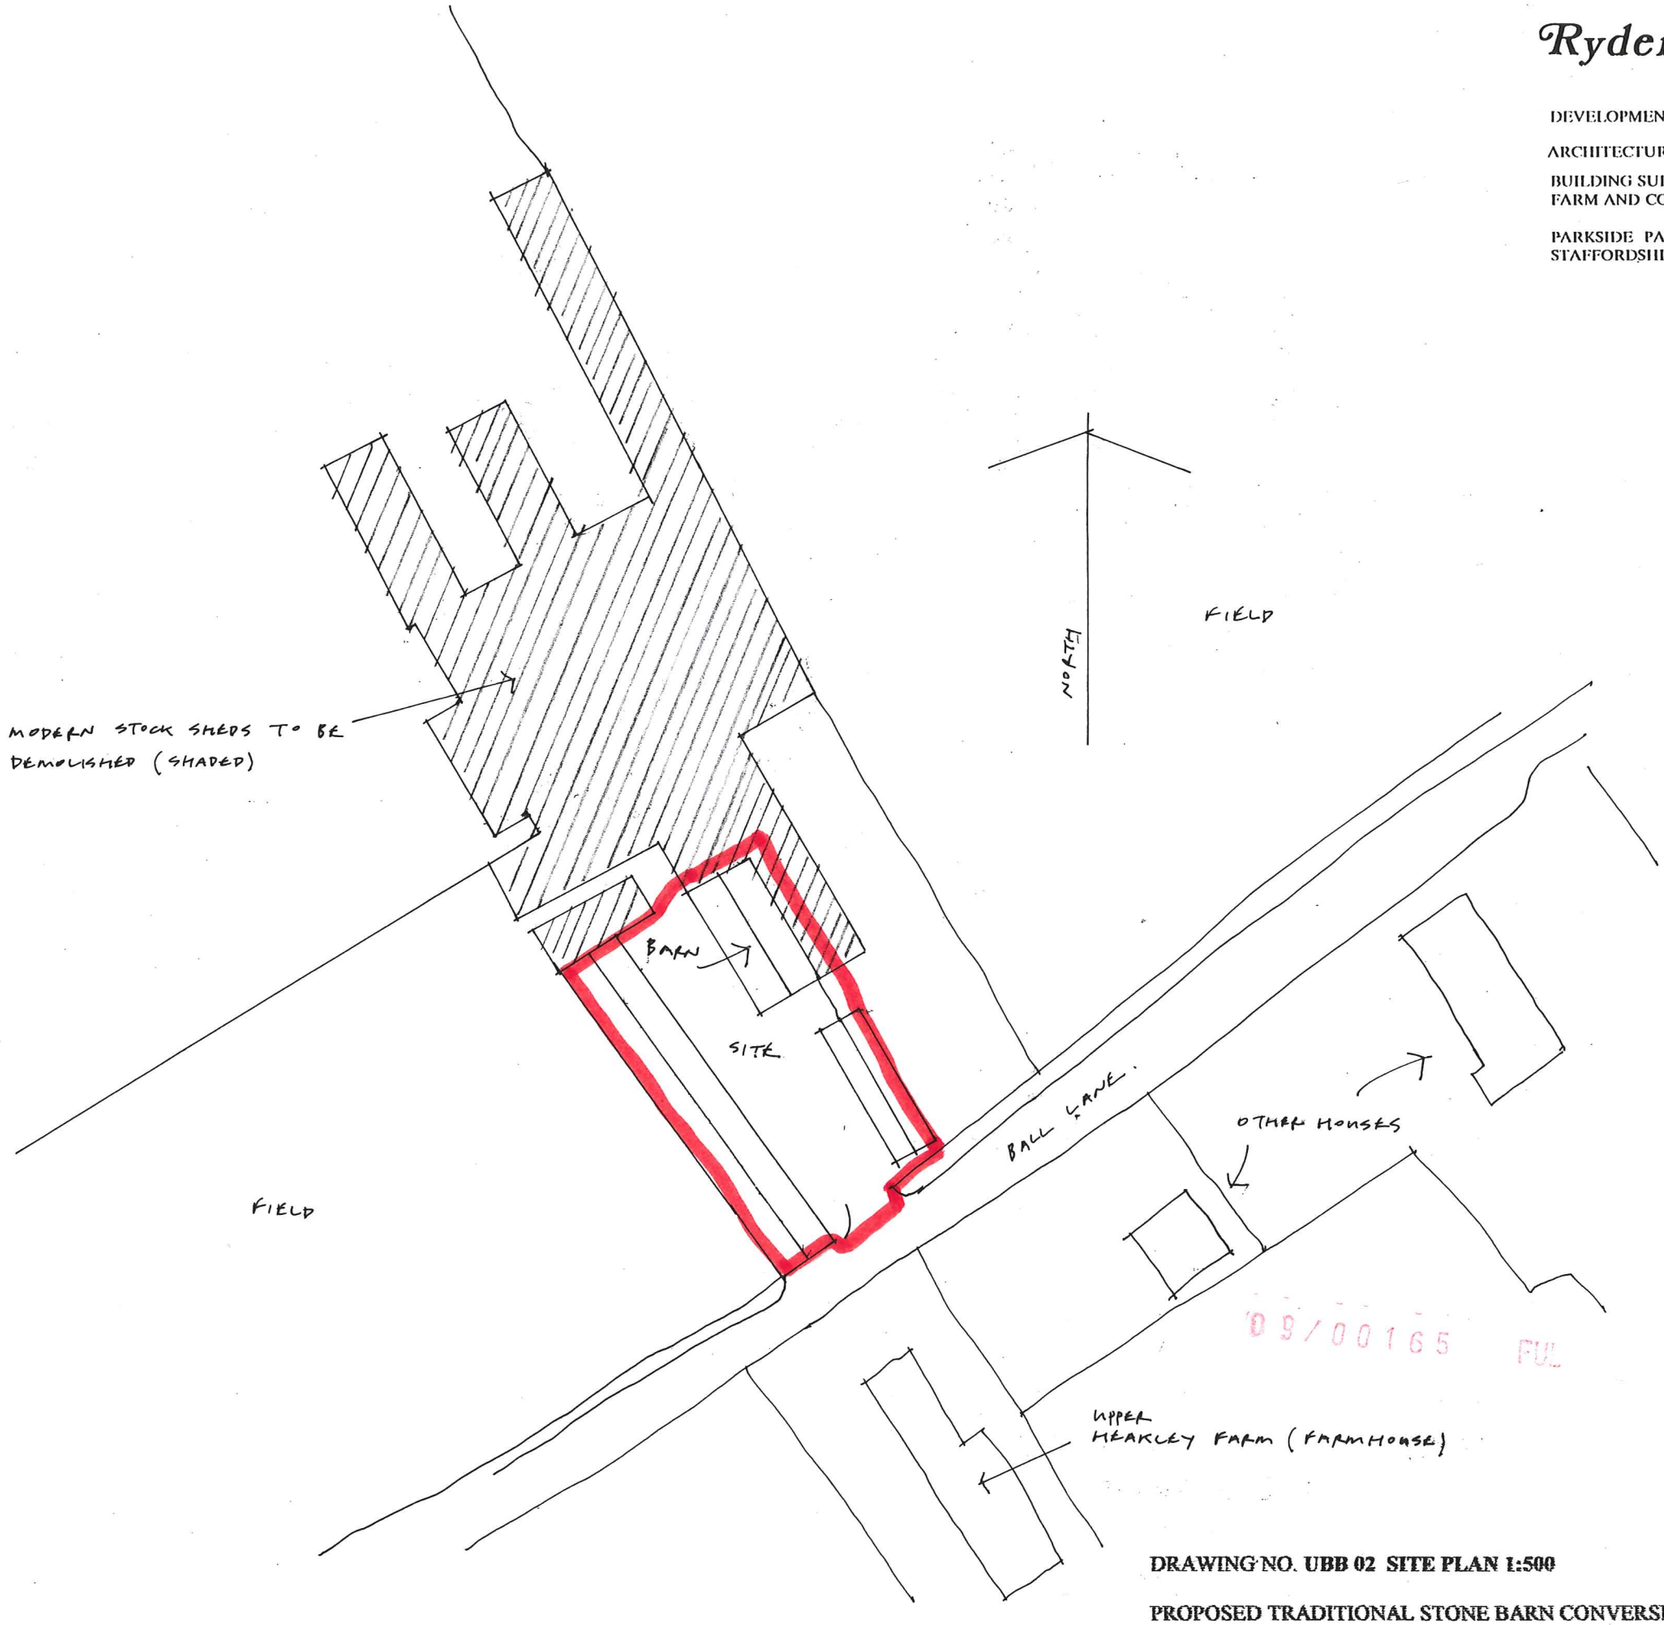

09/00165 FUL
25 FEB 2009

DRAWING NO. UBB 02 SITE PLAN 1:500

PROPOSED TRADITIONAL STONE BARN CONVERSION TO A DWELLING HOUSE AT UPPER HEAKLEY FARM BALL LANE BROWN EDGE
Staffordshire Moorlands

03 2007


Ryder Ford
ASSOCIATES

DEVELOPMENT CONSULTANTS

ARCHITECTURE : PLANNING

BUILDING SURVEYING AND CONSERVATION
FARM AND COUNTRYSIDE

PARKSIDE PARK ROAD LEEK
STAFFORDSHIRE ST13 8JT 01538 398290

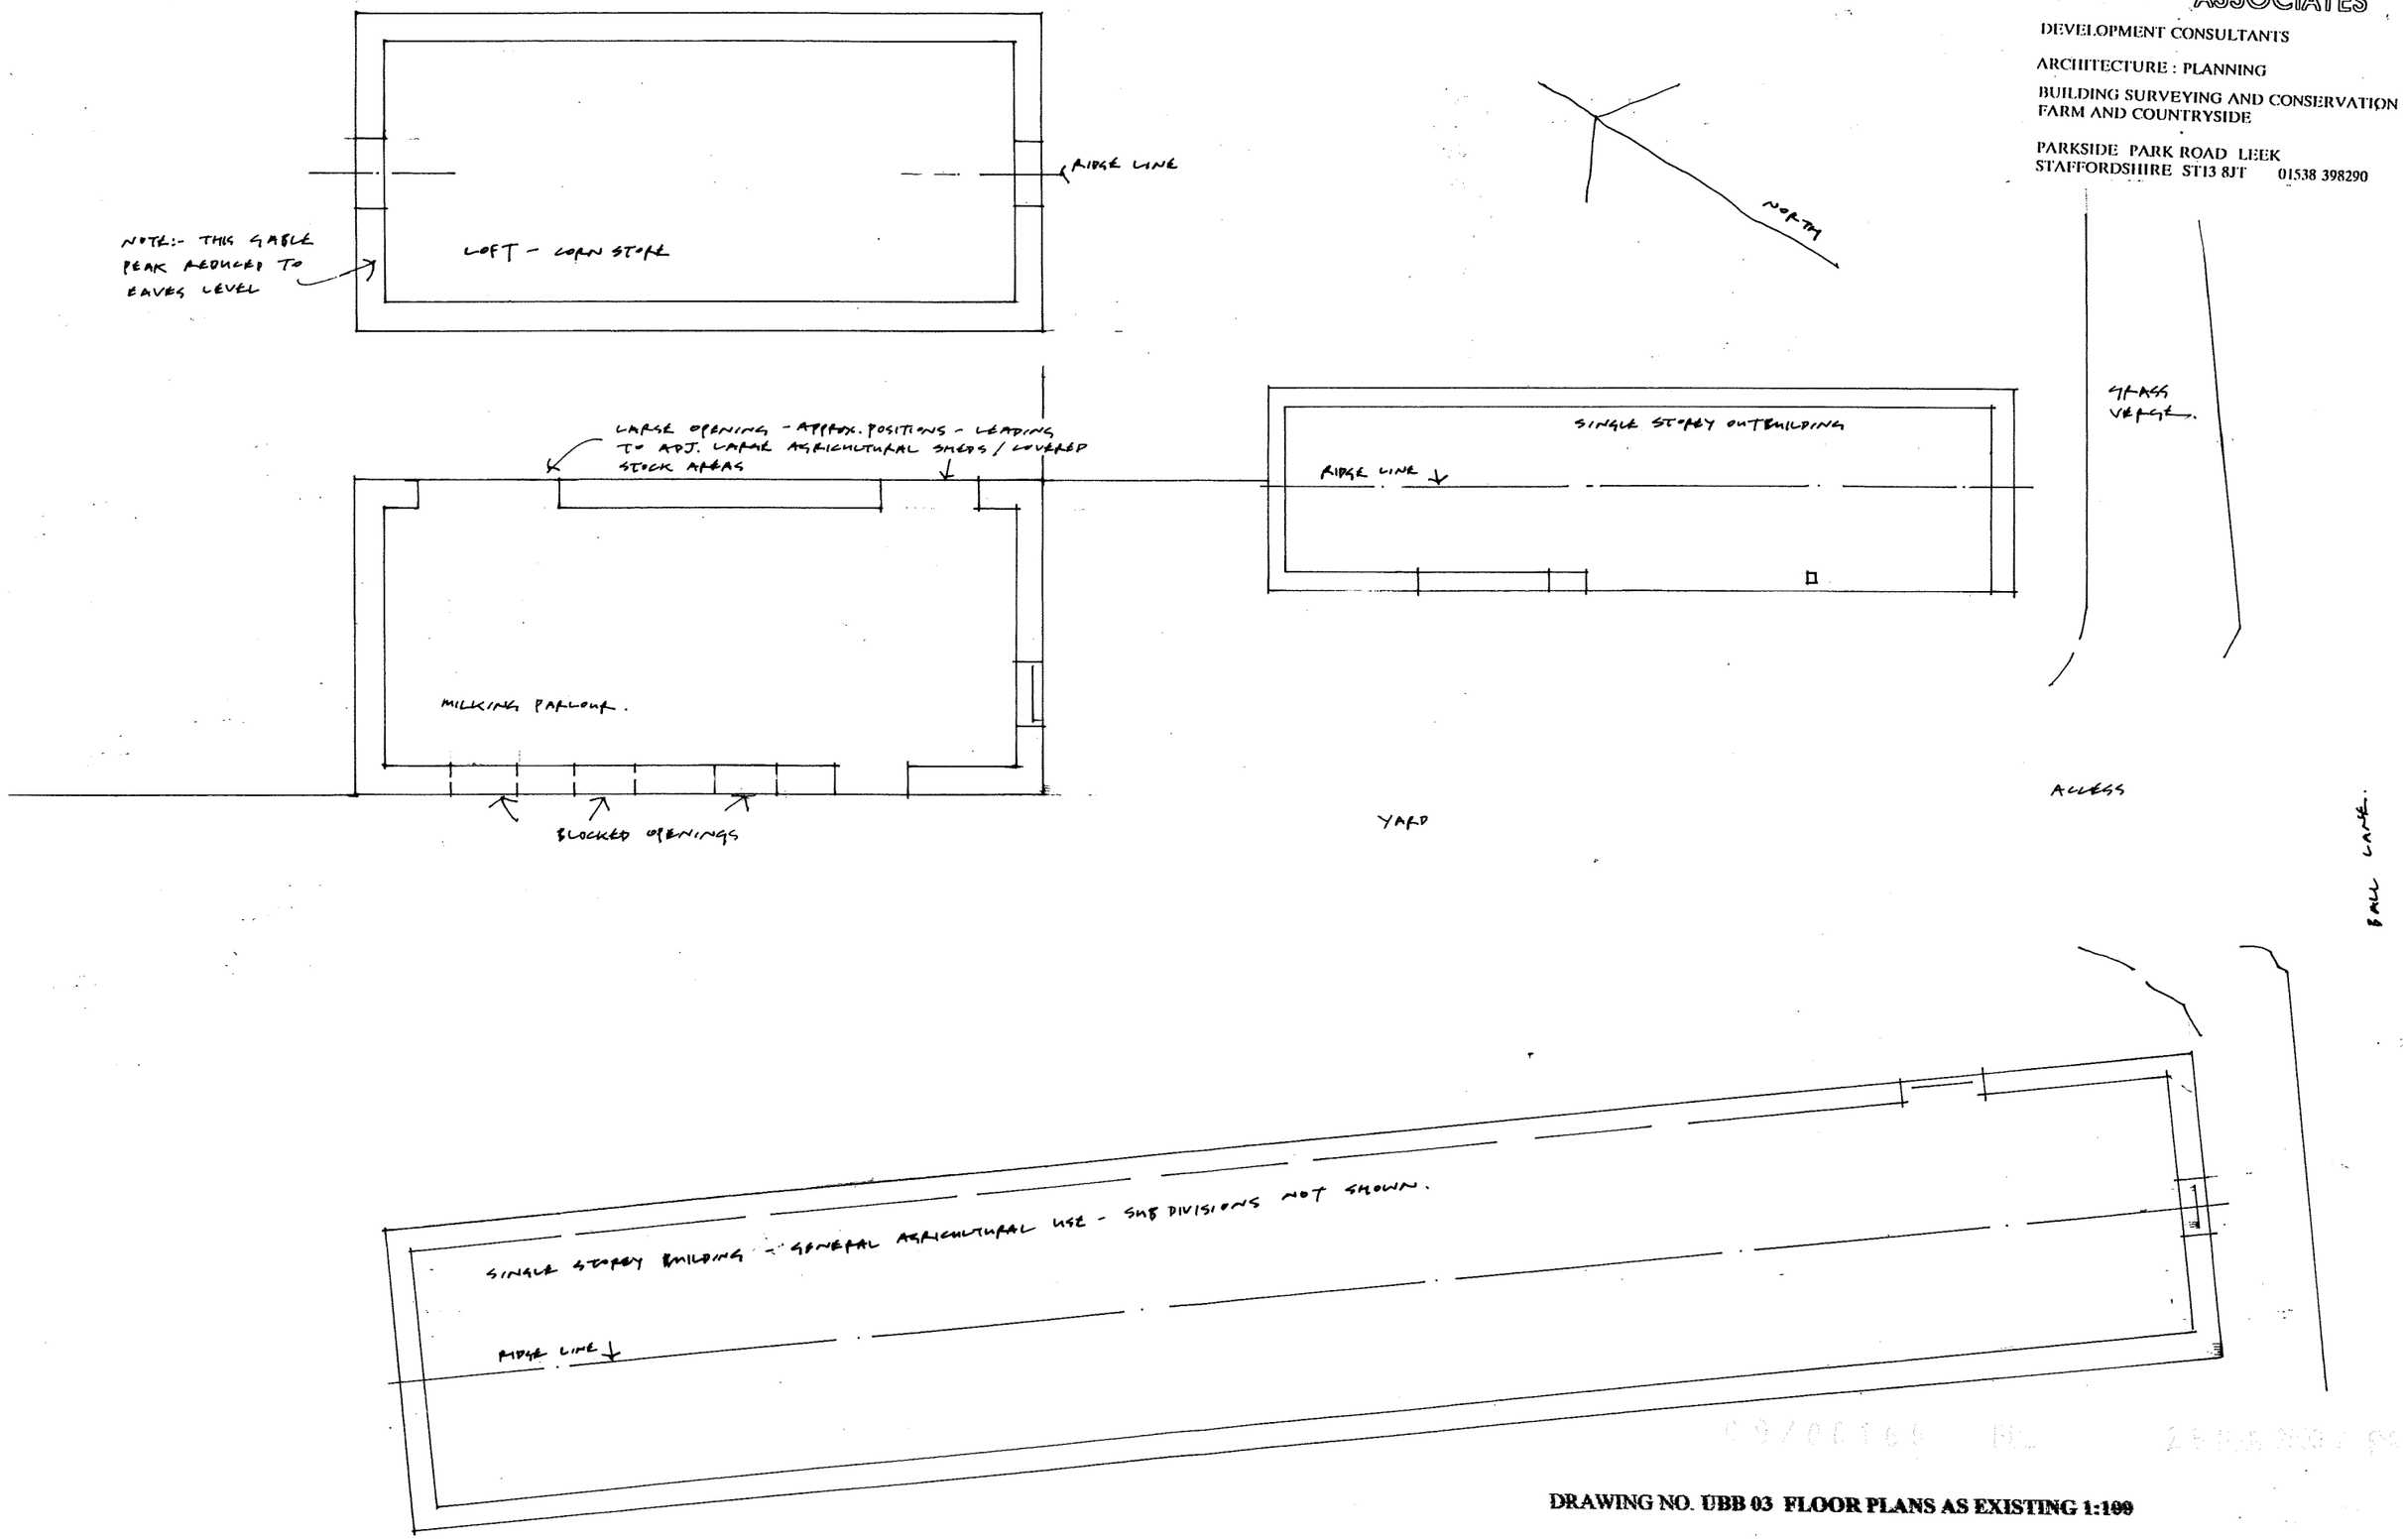

DRAWING NO. UBB 03 FLOOR PLANS AS EXISTING 1:100

PROPOSED TRADITIONAL STONE BARN CONVERSION TO A DWELLING HOUSE AT UPPER HEAKLEY FARM BALL LANE BROWN EDGE
Staffordshire Moorlands

02 2007


Ryder Ford
ASSOCIATES


DEVELOPMENT CONSULTANTS


ARCHITECTURE : PLANNING


BUILDING SURVEYING AND CONSERVATION
FARM AND COUNTRYSIDE

PARKSIDE PARK ROAD LEEK
STAFFORDSHIRE ST13 8JT 01538 398290

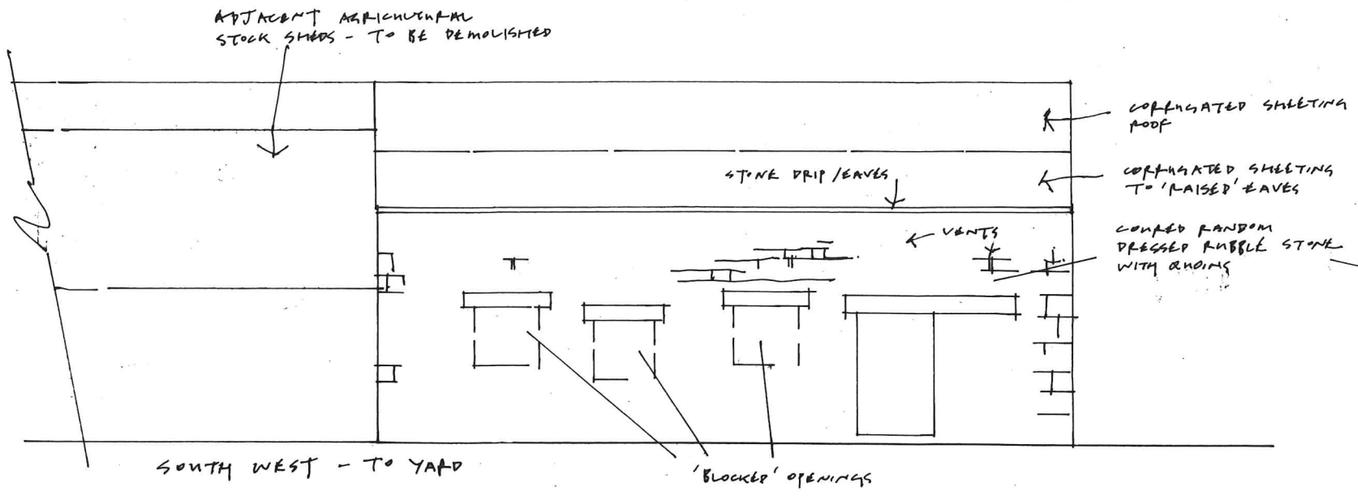

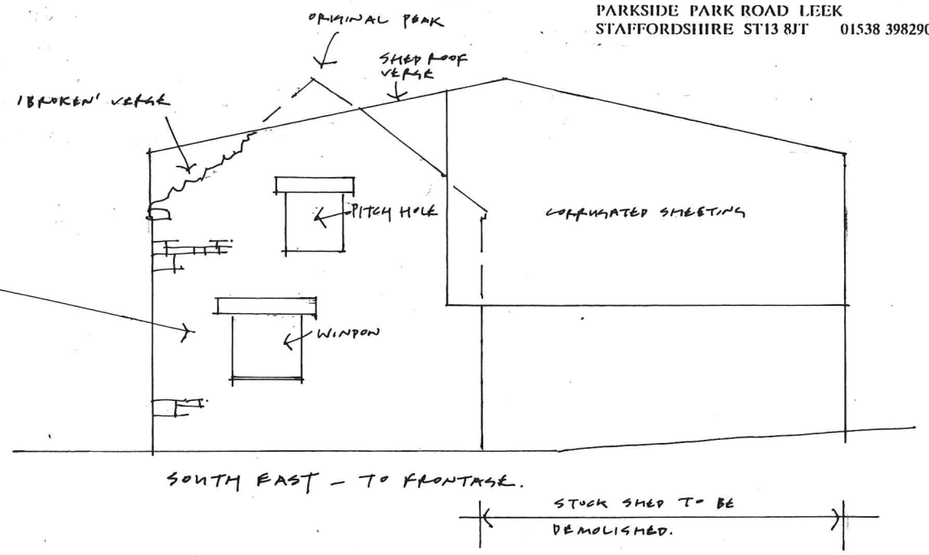

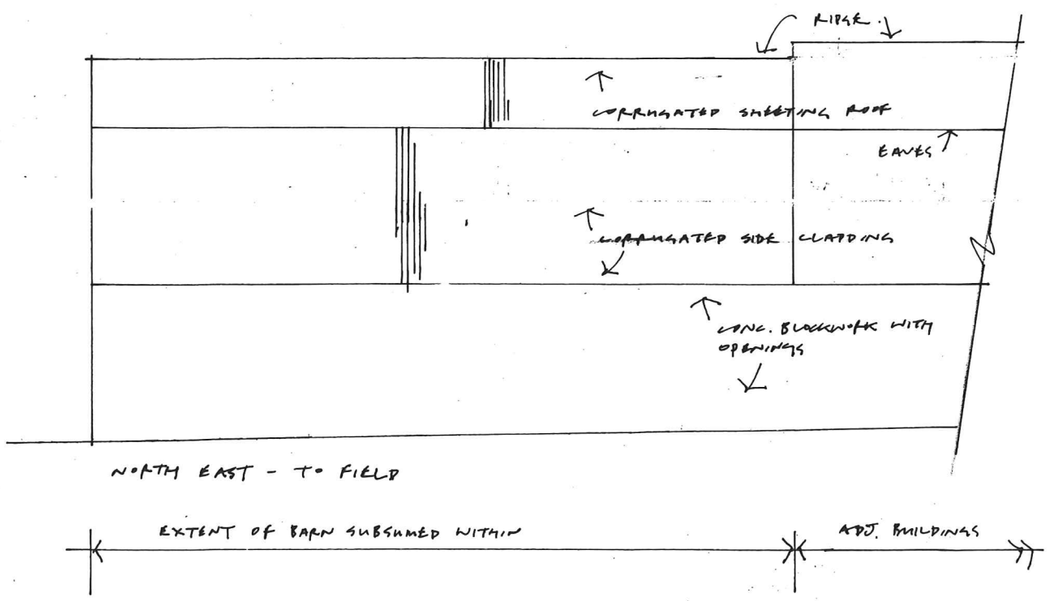

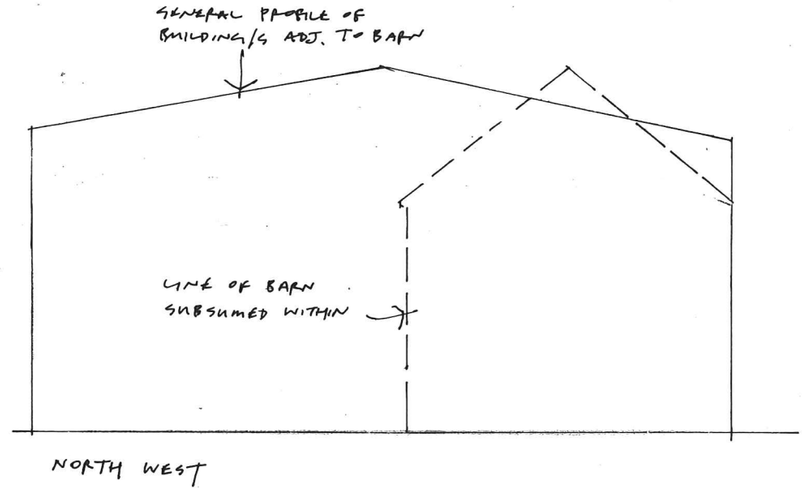

09/00165 FUL 25 FEB 2009

DRAWING NO. UBB 04 ELEVATIONS AS EXISTING 1:100

PROPOSED TRADITIONAL STONE BARN CONVERSION TO A DWELLING HOUSE AT UPPER HEAKLEY FARM BALL LANE BROWN EDGE
Staffordshire Moorlands

03 2007


Ryder Ford
ASSOCIATES

DEVELOPMENT CONSULTANTS

ARCHITECTURE : PLANNING

BUILDING SURVEYING AND CONSERVATION
FARM AND COUNTRYSIDE

PARKSIDE PARK ROAD LEEK
STAFFORDSHIRE ST13 8JT 01538 398290

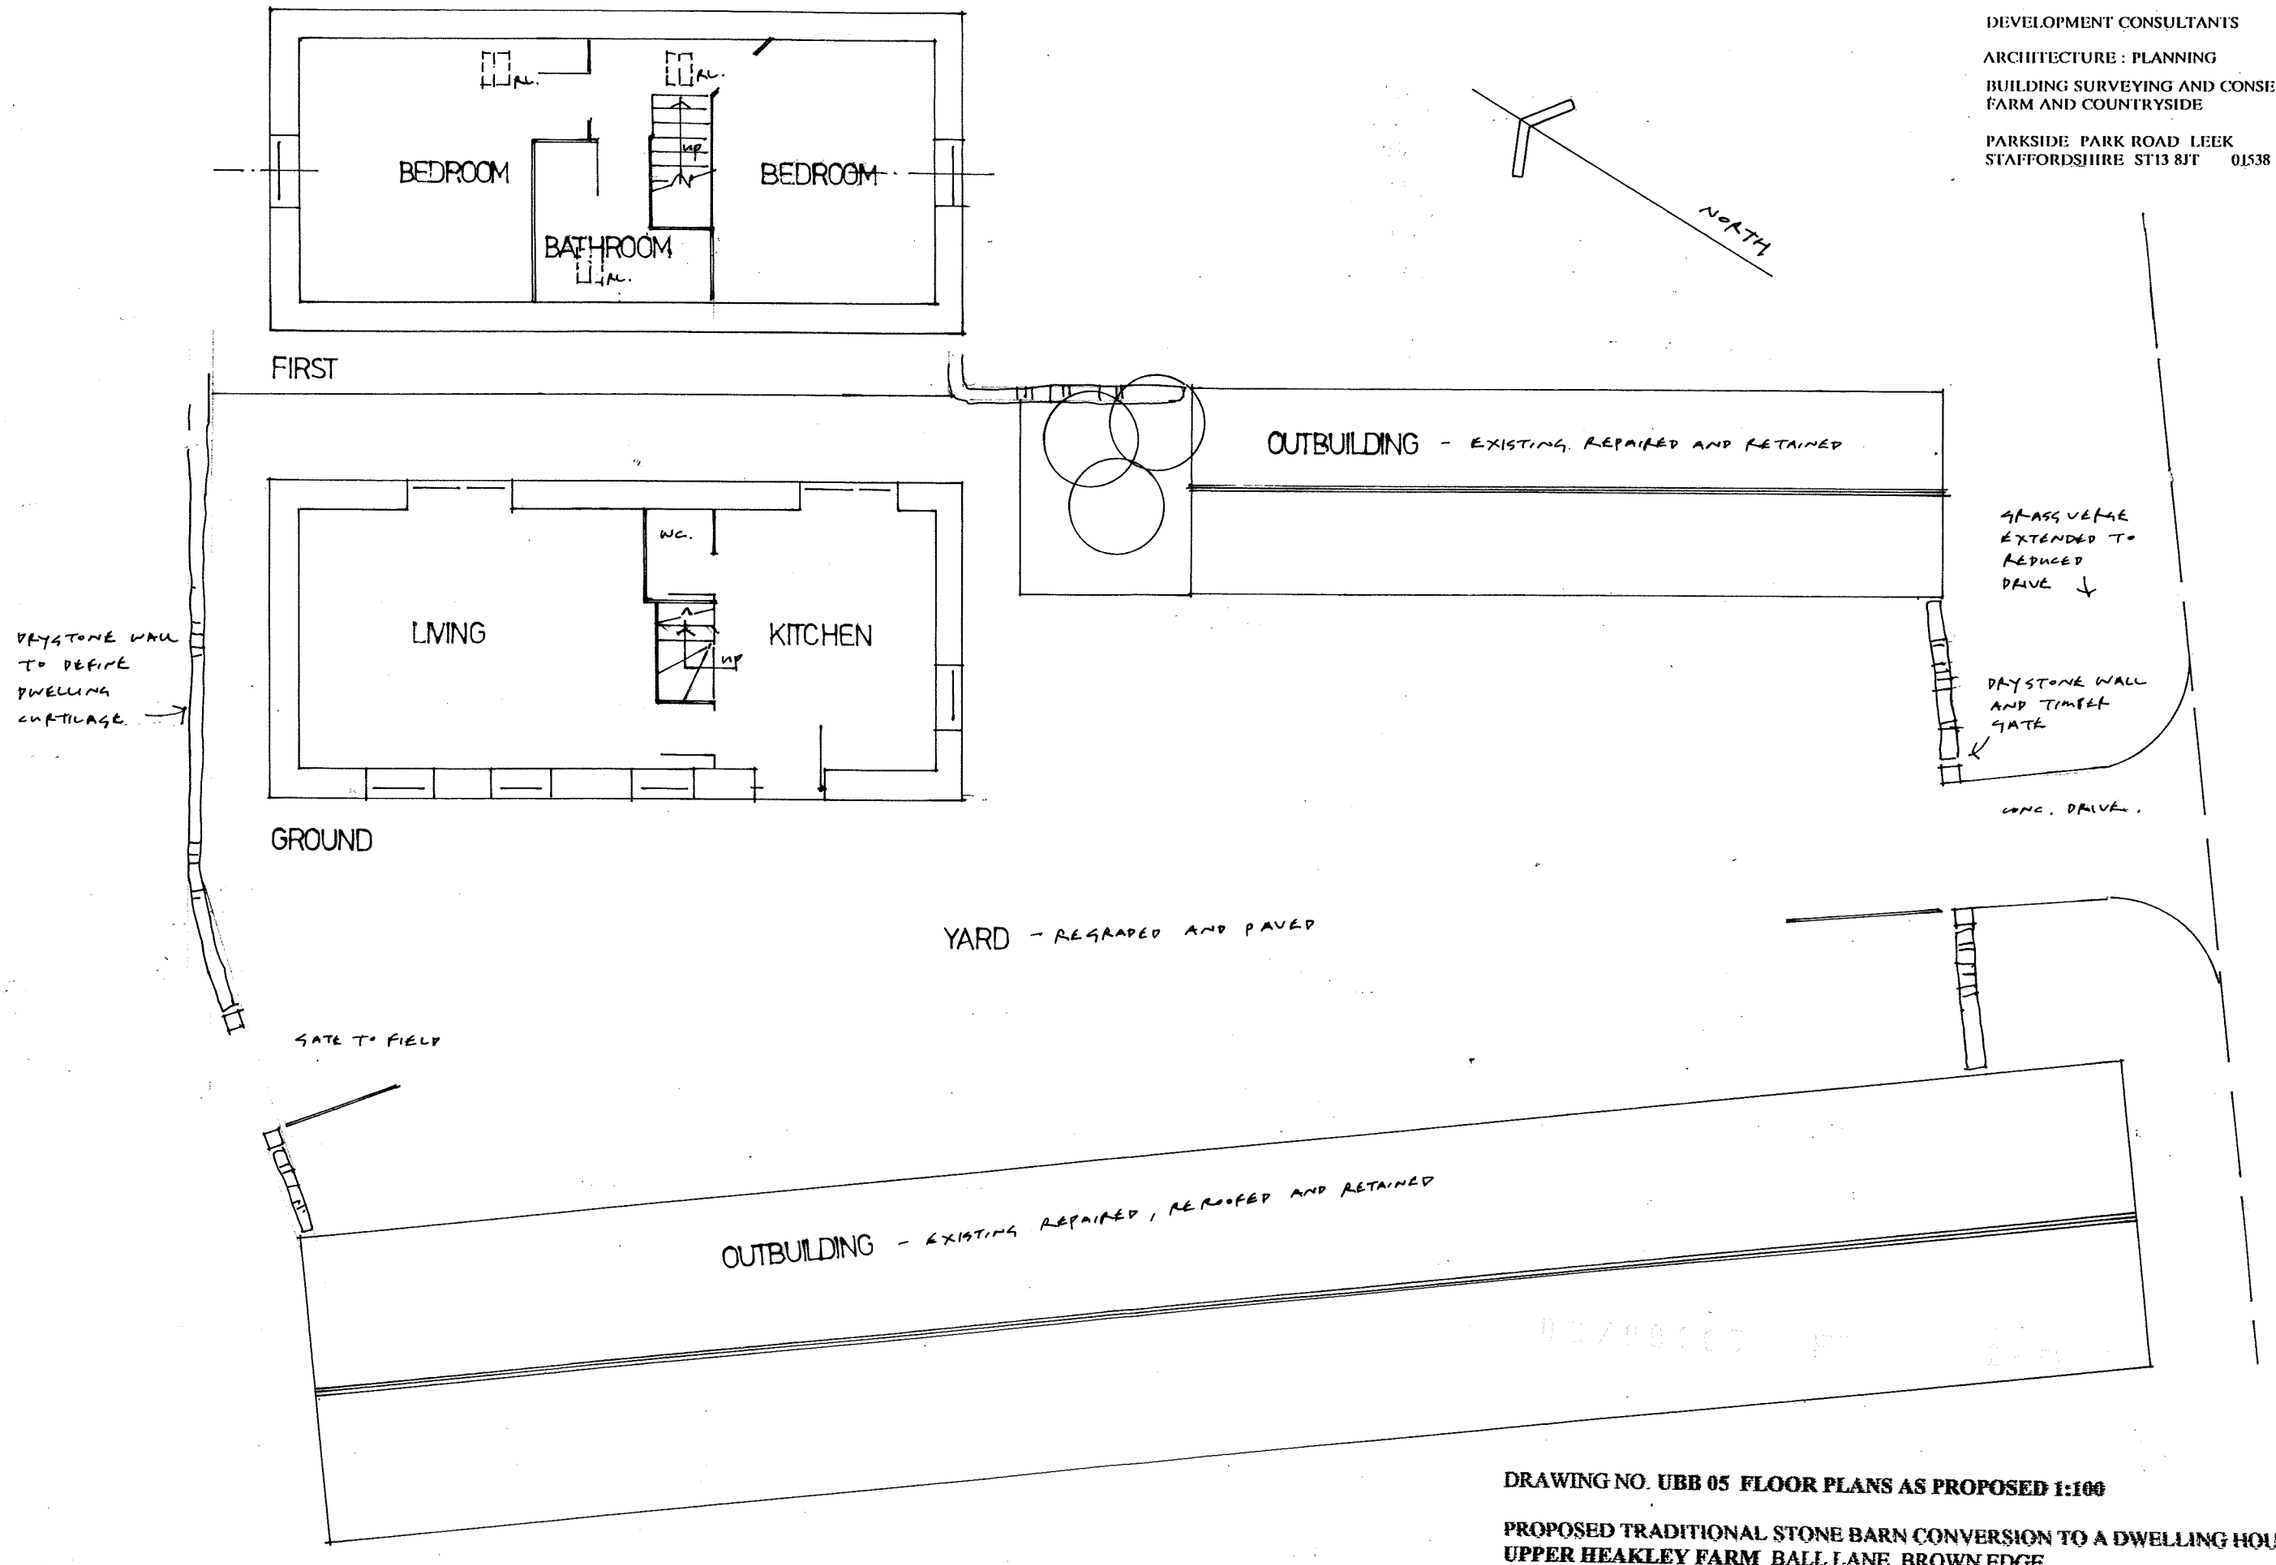

1 METRE X 5 METRES AT 1:100 SCALE

DRAWING NO. UBB 05 FLOOR PLANS AS PROPOSED 1:100

PROPOSED TRADITIONAL STONE BARN CONVERSION TO A DWELLING HOUSE AT UPPER HEAKLEY FARM BALL LANE BROWN EDGE
Staffordshire Moorlands

03 2007


Ryder Ford
ASSOCIATES

DEVELOPMENT CONSULTANTS


ARCHITECTURE : PLANNING

BUILDING SURVEYING AND CONSERVATION,
FARM AND COUNTRYSIDE


PARKSIDE PARK ROAD LEEK
STAFFORDSHIRE ST13 8JT 01538 398290

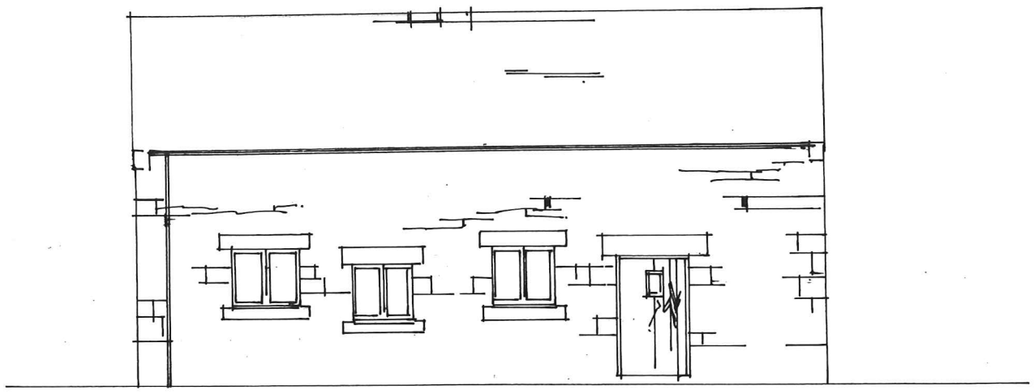


SOUTH WEST

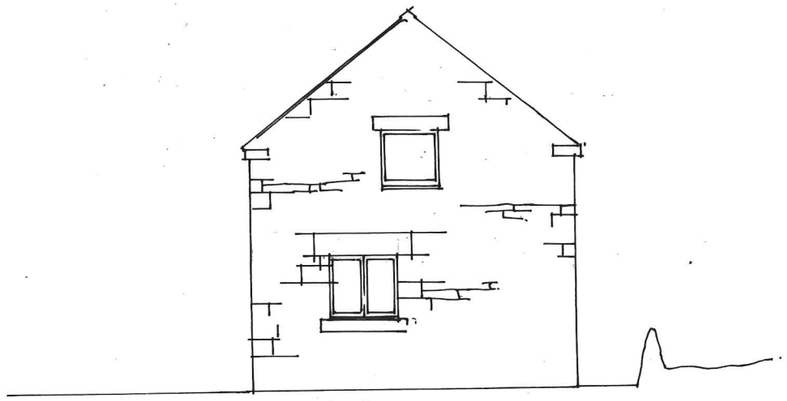

SOUTH EAST

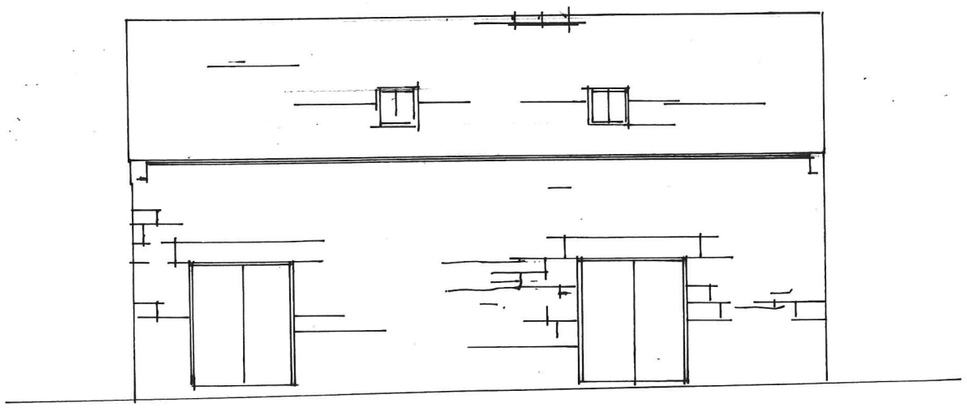

NORTH EAST

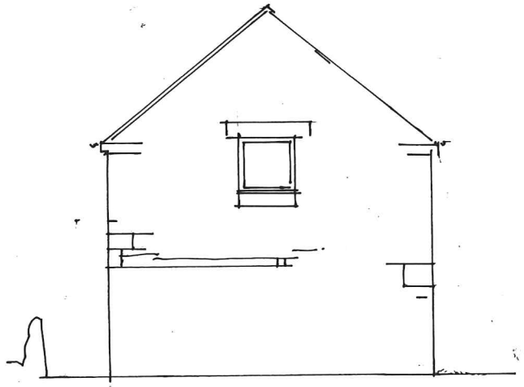

NORTH WEST.

09/00105 FUL 25 FEB 2009 / 6/1

1 METRE X 5 METRES AT 1:100 SCALE

DRAWING NO. UBB 06 ELEVATIONS AS PROPOSED 1:100

PROPOSED TRADITIONAL STONE BARN CONVERSION TO A DWELLING HOUSE AT UPPER HEAKLEY FARM BALL LANE BROWN EDGE
Staffordshire Moorlands

03 2007