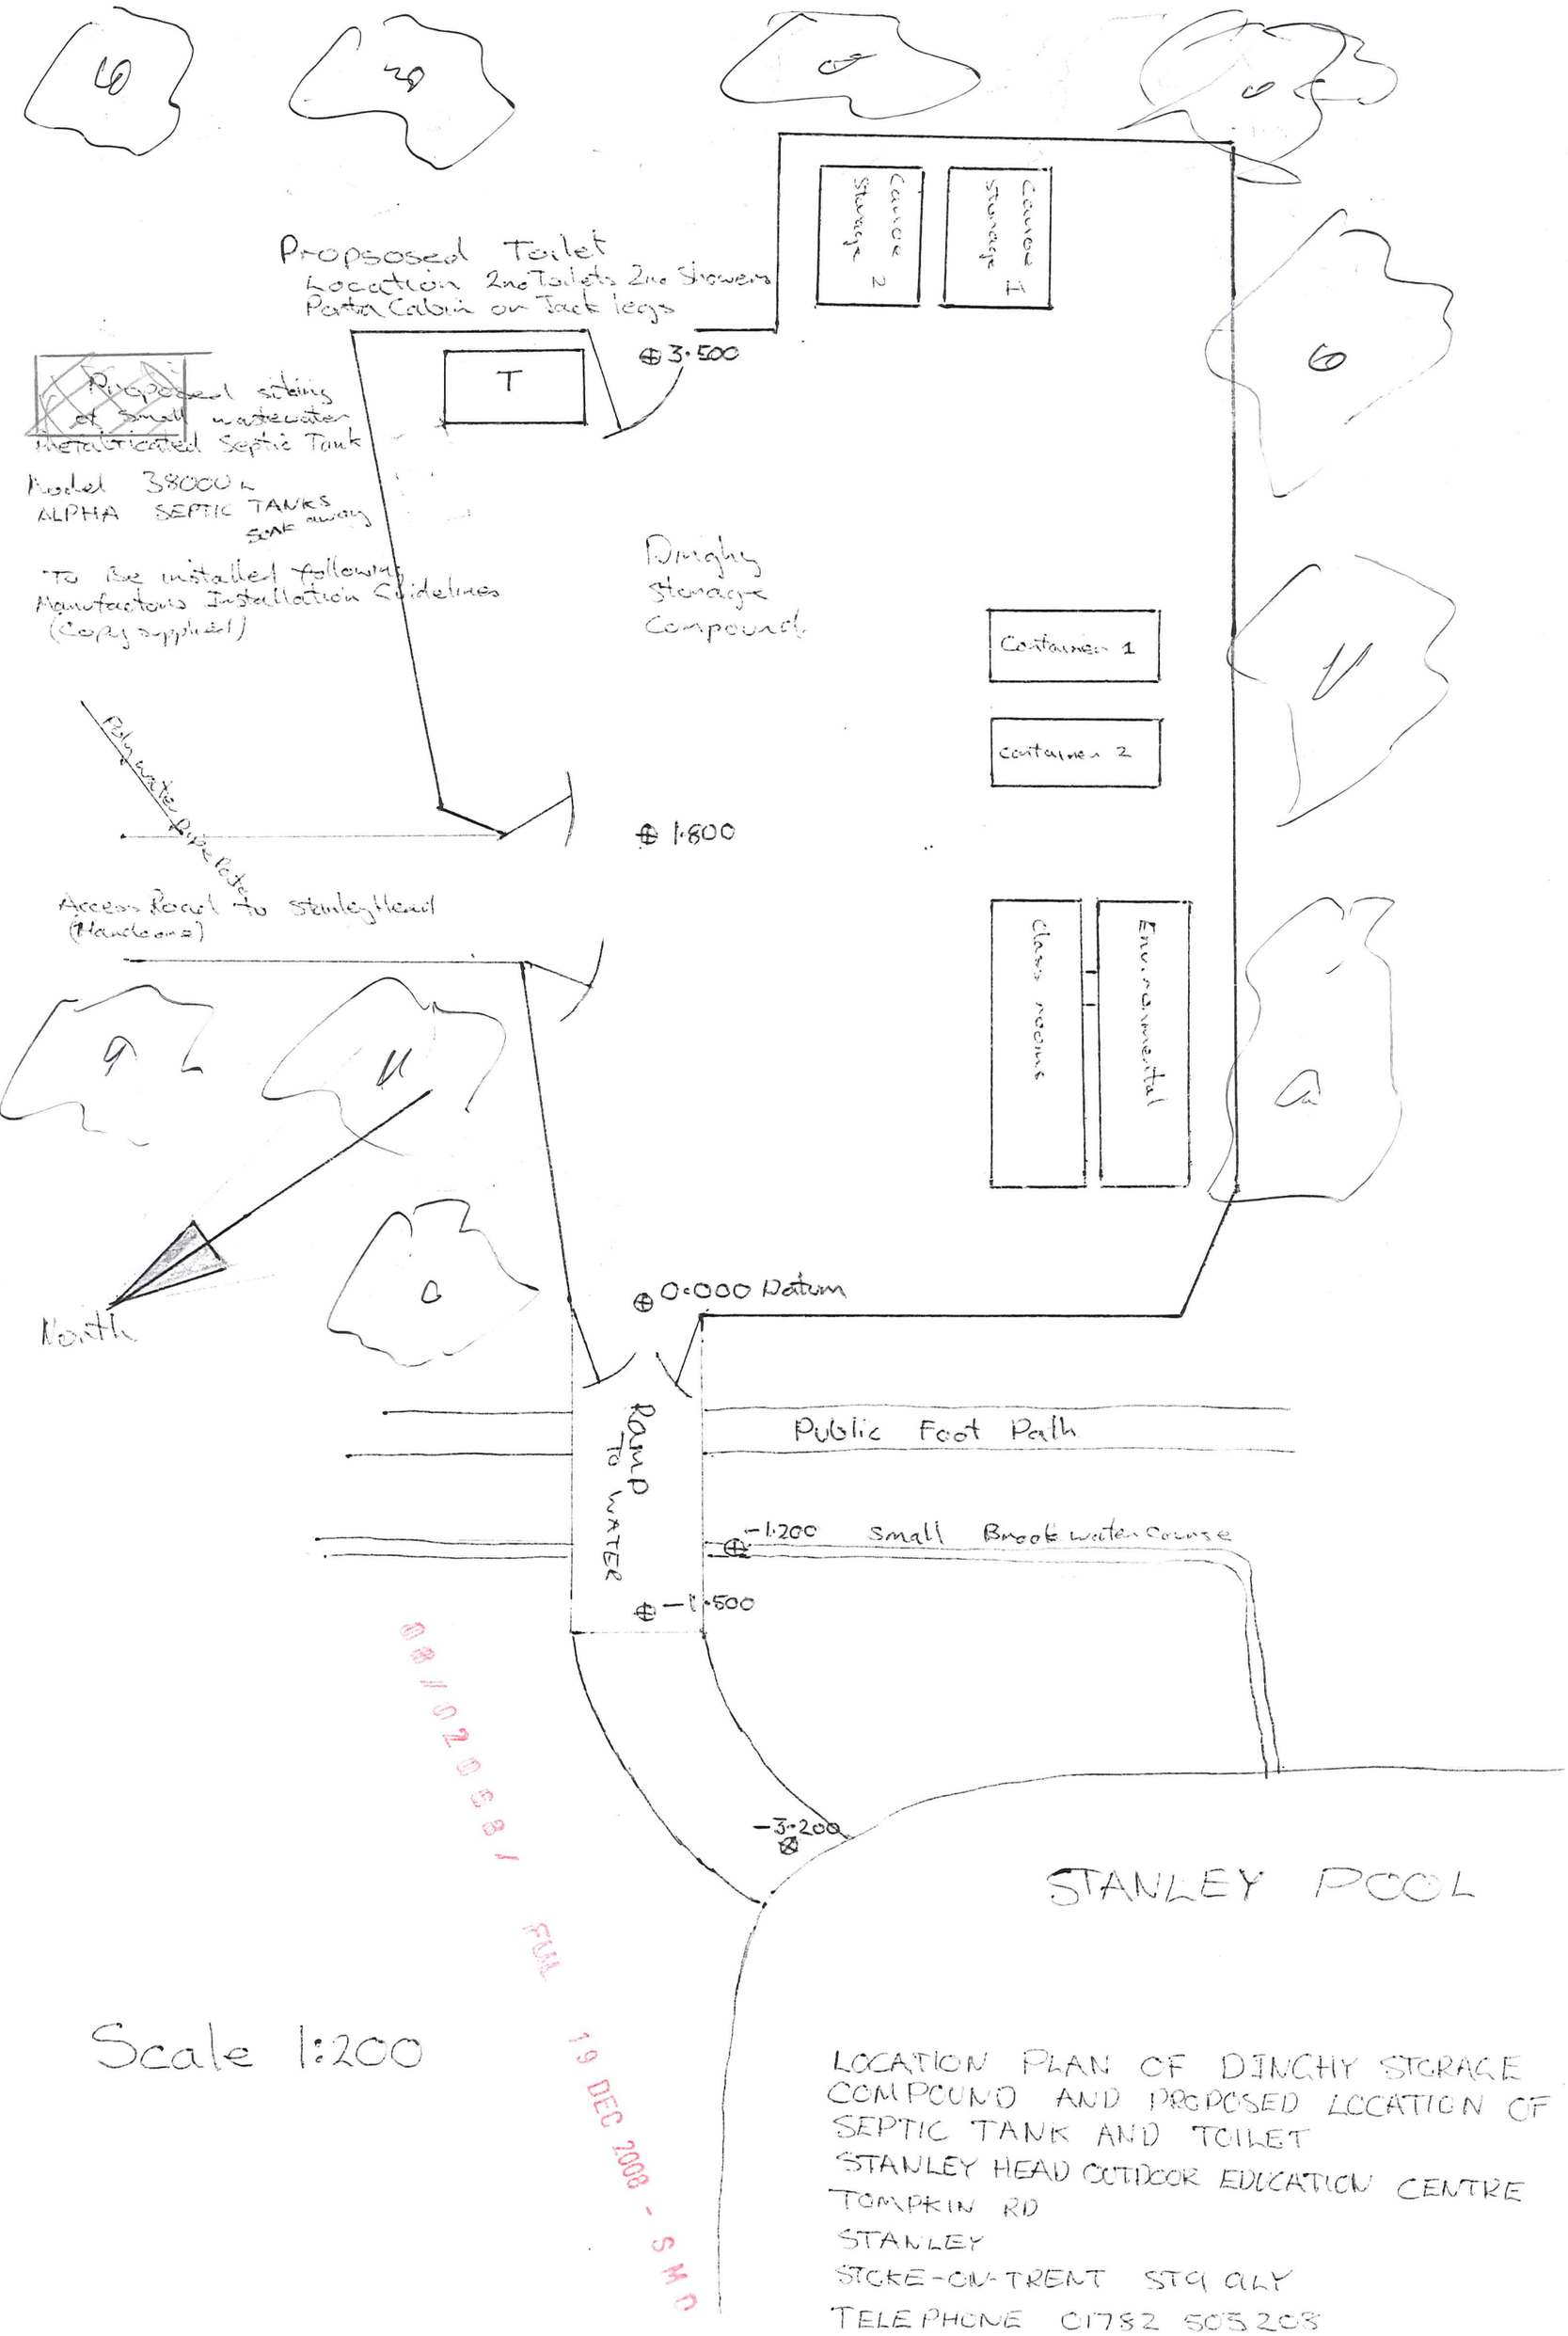

Scale 1:200

LOCATION PLAN OF DINGHY STORAGE COMPOUND AND PROPOSED LOCATION OF SEPTIC TANK AND TOILET
STANLEY HEAD OUTDOOR EDUCATION CENTRE
TOMPKIN RD
STANLEY
STOKE-ON-TRENT ST9 9LY
TELEPHONE 01782 505208