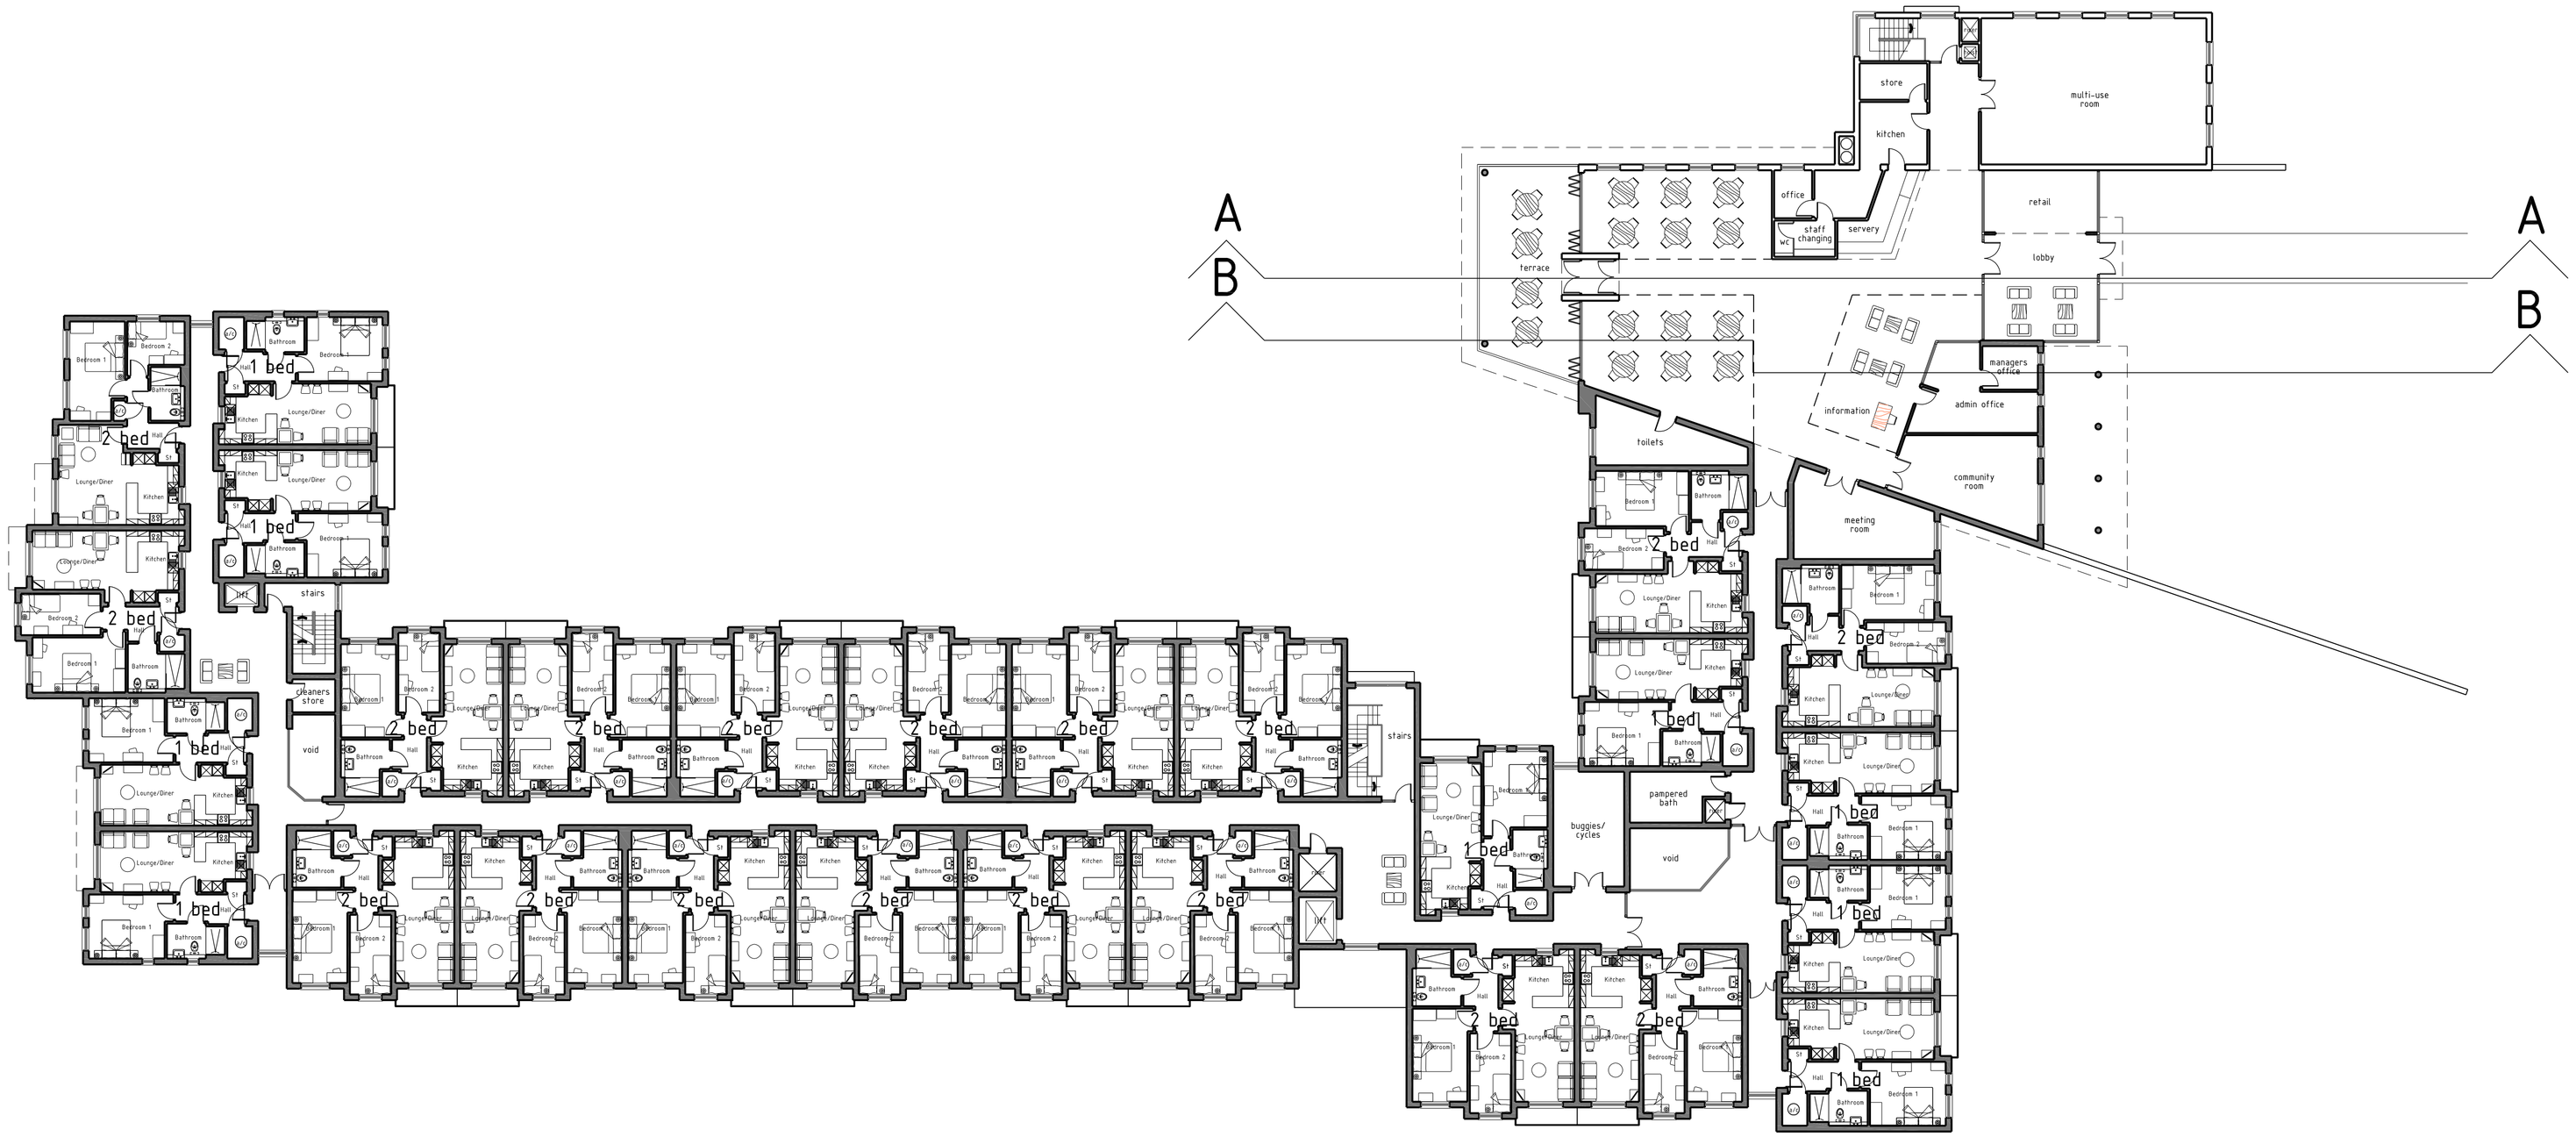

GROUND FLOOR

This drawing must not be scaled, and all dimensions to be checked on site, with all anomalies brought to the attention of the Architects. IF IN DOUBT, ASK!

PROJECT NO		DWG NO	REVISION
1826	-	202	M

DRAWING TITLE
GROUND FLOOR
*

PROJECT
MEADOWS SCHOOL
BIDDULPH

SCALE	DATE	DWN	CHK
1:200@A1 xx@A3	31-01-14	--	--

REVISION/ISSUE
PLANNING

rev	date	description
A	01/14	SCHEME HANDED
B	10/14	SCHEME AMENDED, COMMUNITY FACILITIES OMITTED
C	10/14	COMMUNAL FACILITIES AND CIRCULATION AMENDED
D	10/14	COMMUNAL FACILITIES AND CIRCULATION AMENDED
E	04/15	COMMUNAL FACILITIES AND CIRCULATION AMENDED
F	05/15	MIX AMENDED
G	06/15	CIRCULATION TO COMMUNIY FACILITIES AMENDED
H	06/15	ENTRANCE ADDED
I	08/15	MIX AMENDED
J	09/15	UNIT SIZES AMENDED
K	09/15	HUB AMENDED
L	09/15	MINOR CLIENT AMENDMENTS
M	10/15	LAYOUT AMENDED TO ACCOMMODATE SEWER DIVERSION

Copyright reserved to the Architects. This drawing may not be used or reproduced without their written consent.

barrie newcombe
ASSOCIATES
winnington hall, winnington,
northwich, cheshire, CW8 4DU
Tel: (01606) 782 500