

Rev	Date	Description

Mr & Mrs Neil
4 Windsor Drive
Leek

Client

1st Floor Extension
over side garage

Project

Title

Site plan
'as proposed'

Scale:	Size:	Date:
1:200	A3	28.02.09

Drawing Number: Sk 03

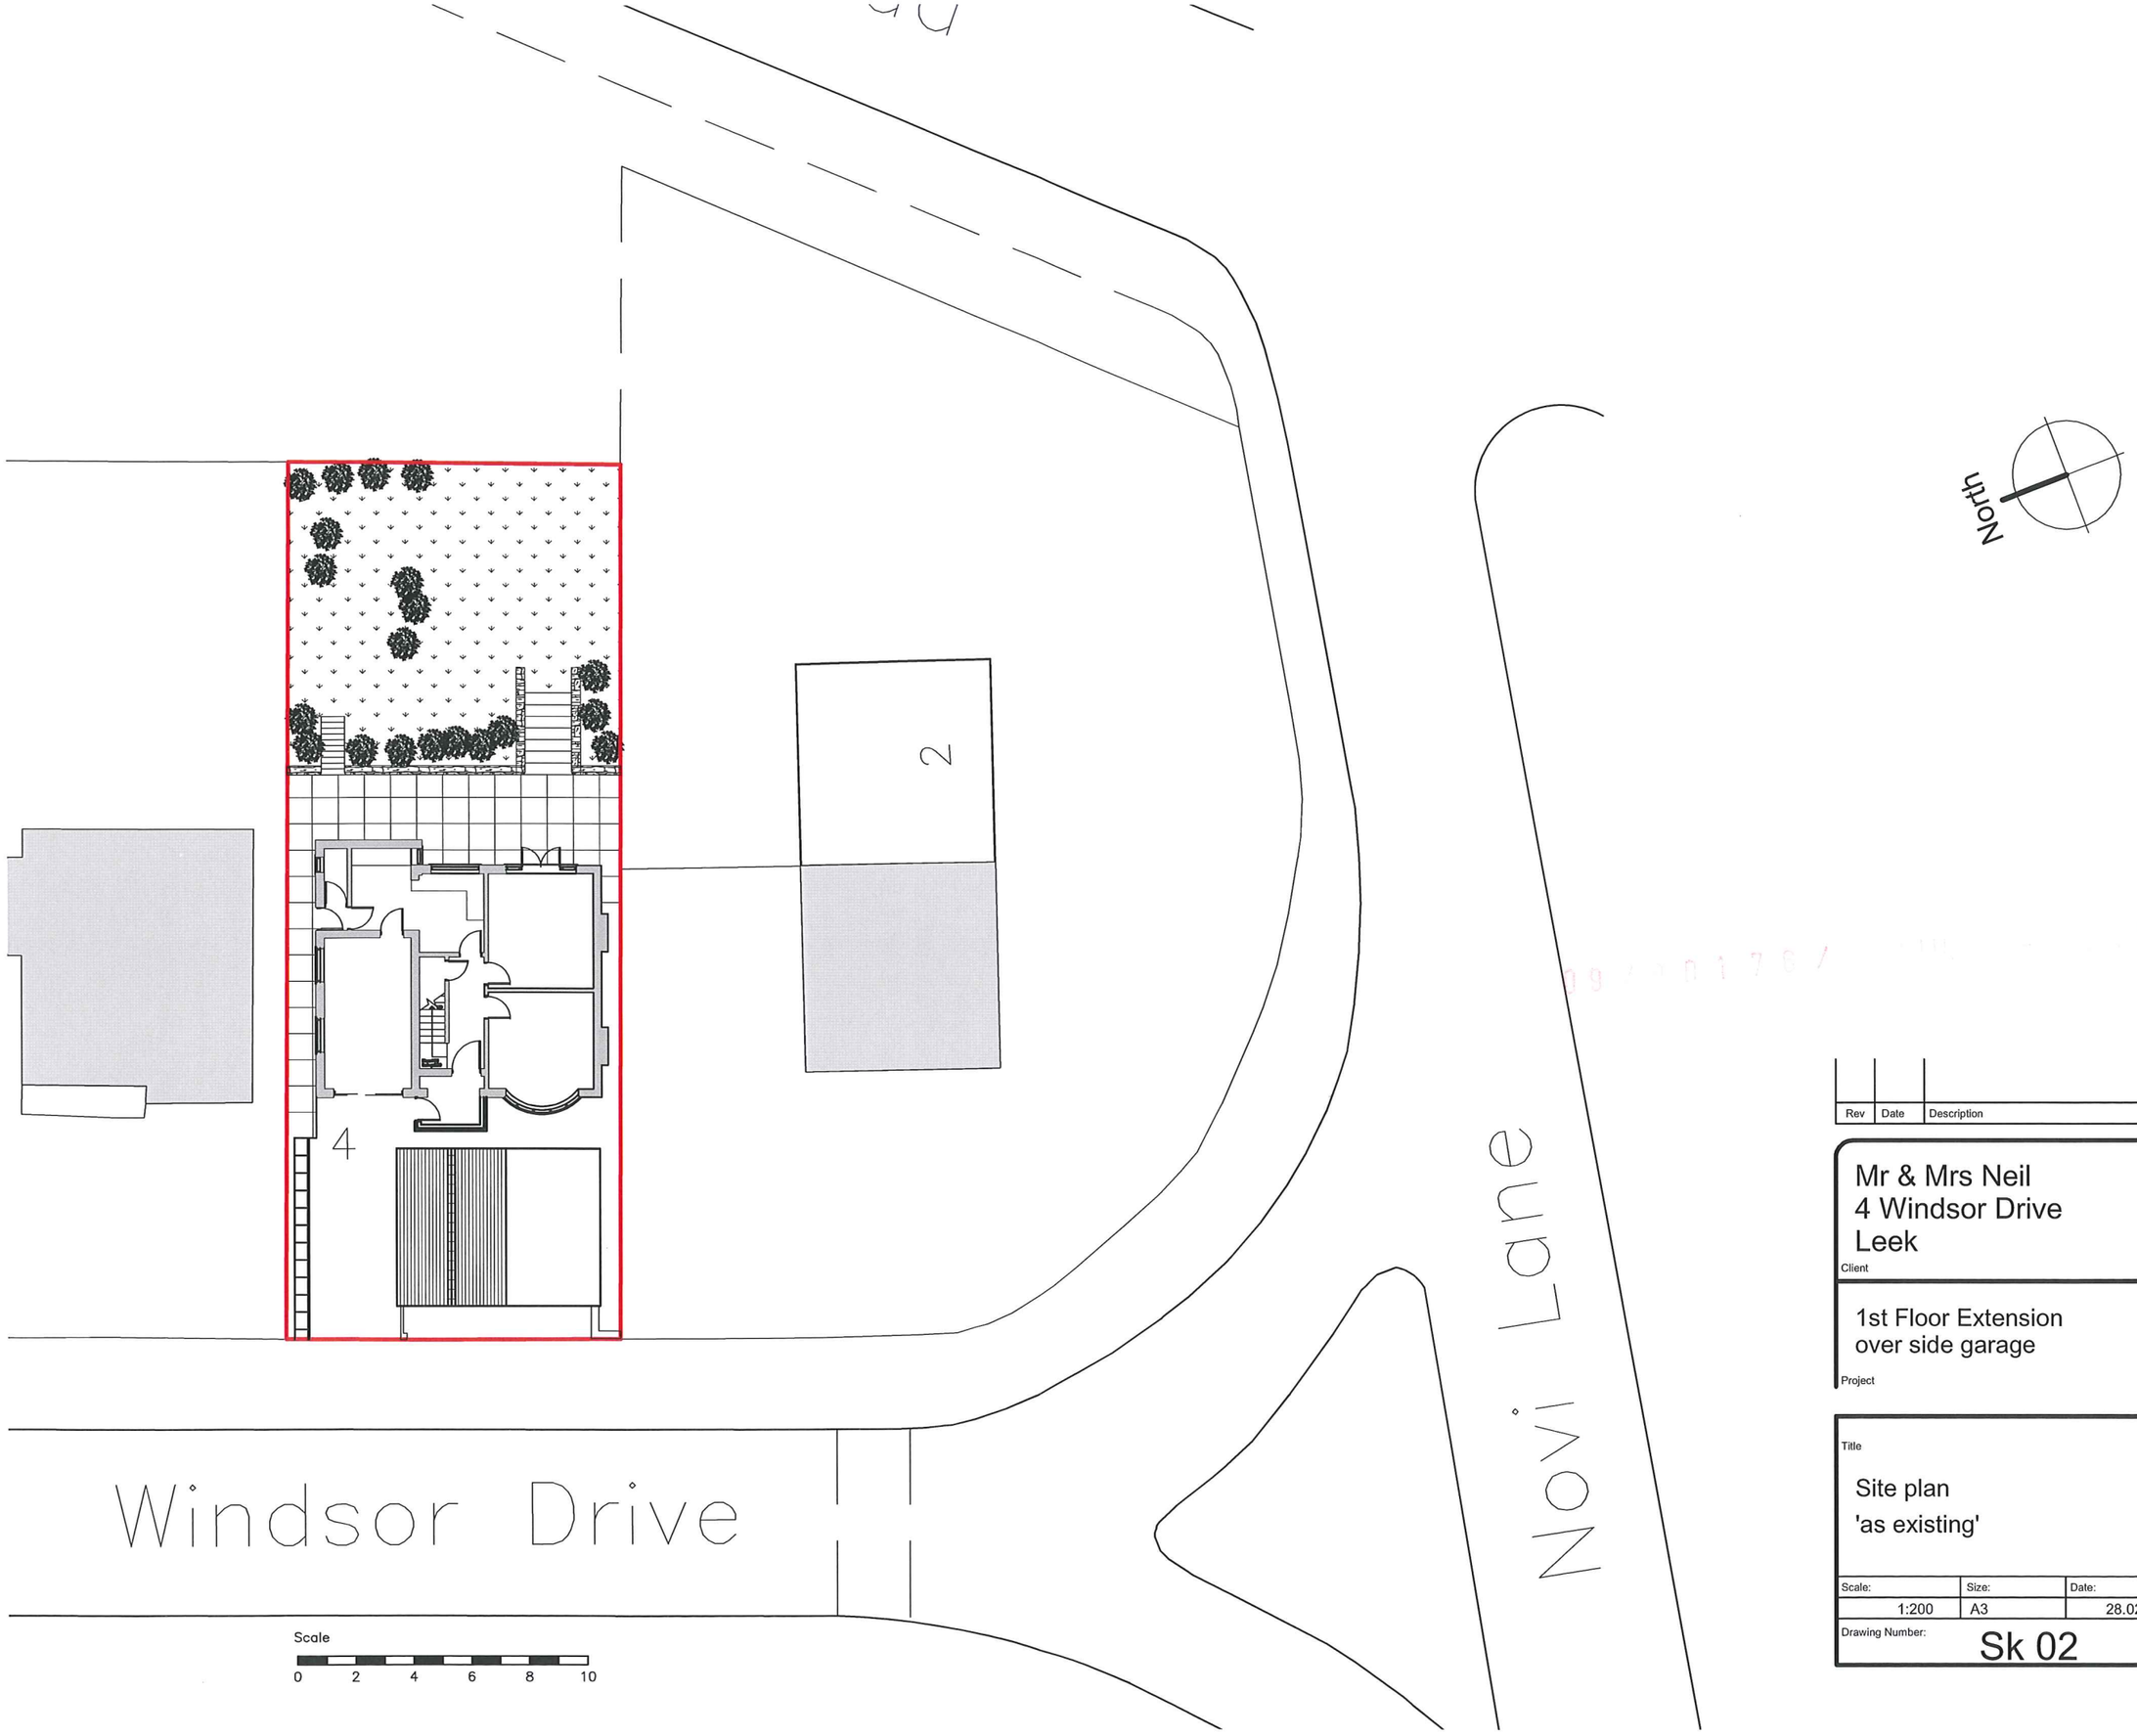

Rev	Date	Description

Mr & Mrs Neil
4 Windsor Drive
Leek

Client

1st Floor Extension
over side garage

Project

Title

Site plan
'as existing'

Scale:	Size:	Date:
1:200	A3	28.02.09

Drawing Number: Sk 02