Do not scale this drawing - In all cases figured dimensions to be followed
All dimensions to be checked on site before work commences

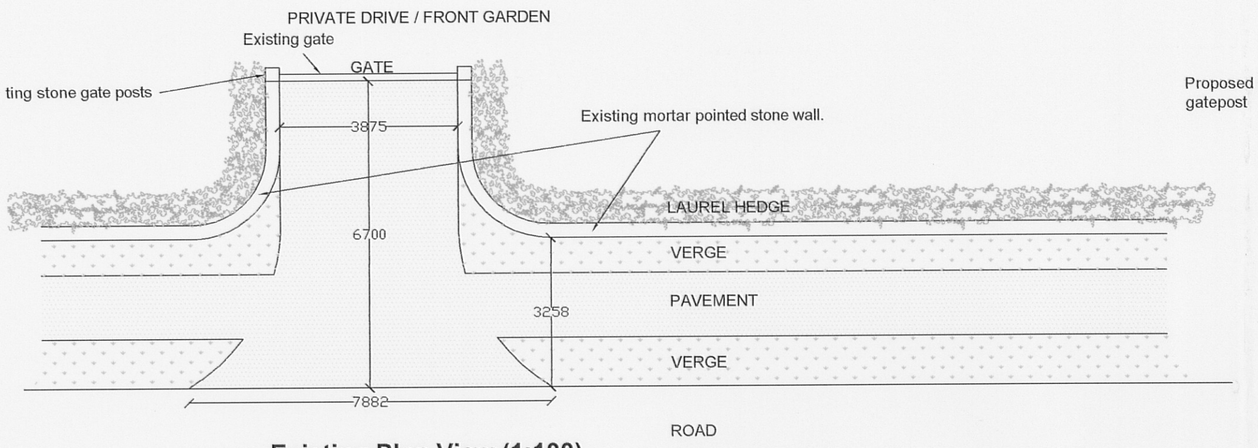

Existing Plan View (1:100)

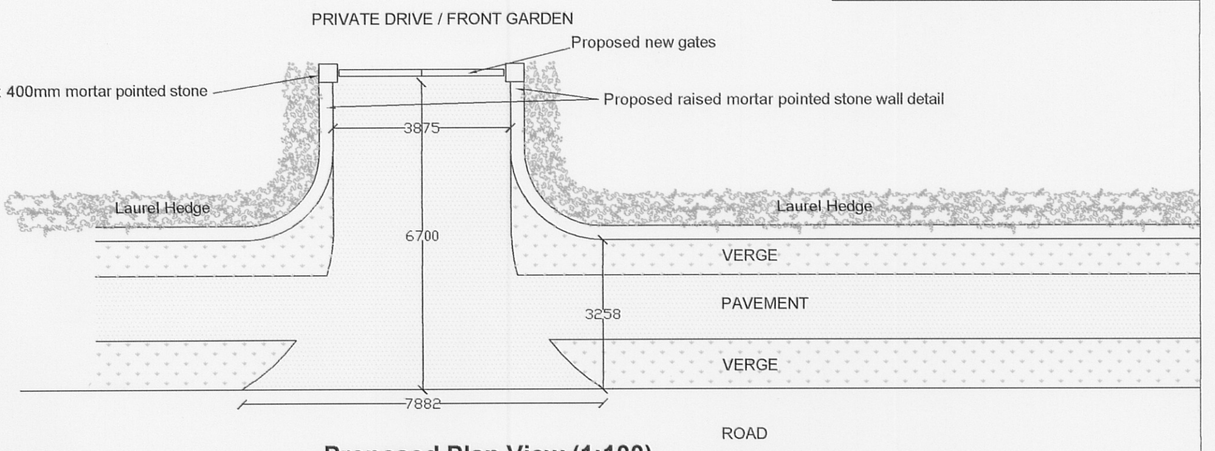

Proposed Plan View (1:100)

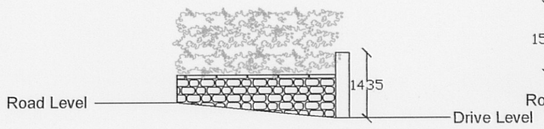

Existing Side Elevation (1:100)

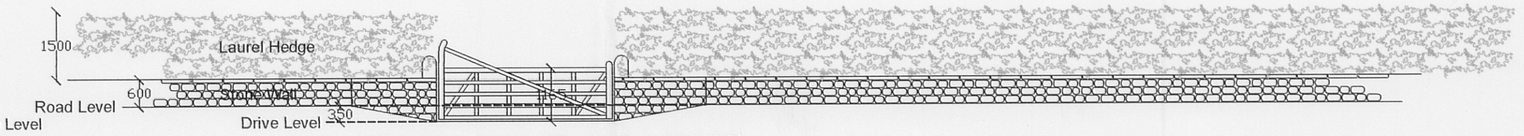

Existing Front Elevation (1:100)

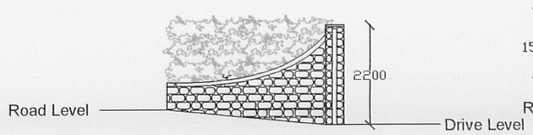

Proposed Side Elevation (1:100)

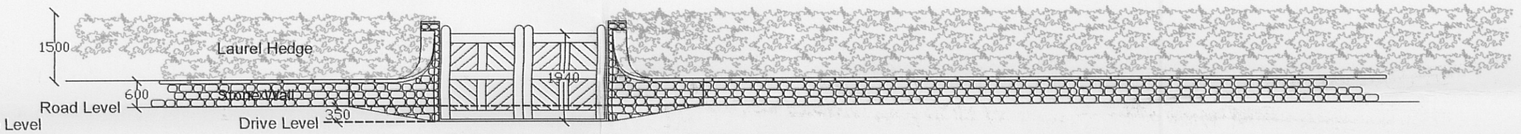

Proposed Front Elevation (1:100)

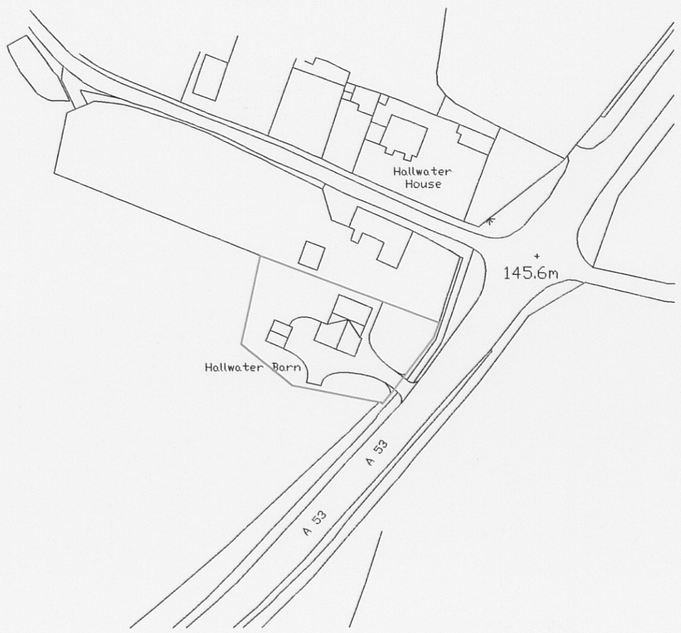

1:1250 Site Plan



1:500 Block Plan

09/00373/FUL 16 APR 2009 - S M D

Jonathan Cornes Associates LLP
Chartered Building Surveyors
Quantum House
Leek Road
Stoke-on-Trent
ST4 2EJ
Tel: 01782 209203 F: 01782 209204

Client:	Mr Craig Rigby
Project:	Hallwater Barn Hallwater Stoke-on-Trent
Drawing:	Existing & Proposed Plans
Set up size:	A2
Scale: N/A	Drawn by: SET
Date: 09.02.09	Checked by: SET
Drawing Number: CO299/LBPP/01	Revision: 0