

EXISTING SIDE ELEVATION
scale 1:100

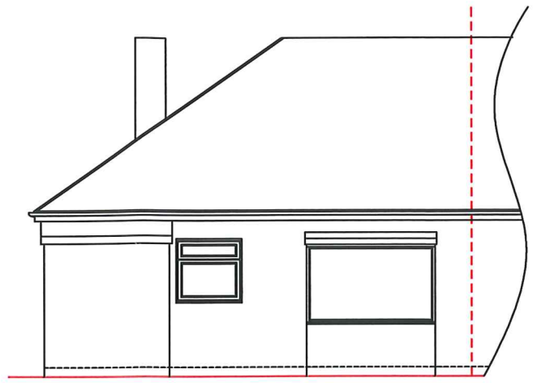

EXISTING REAR ELEVATION
scale 1:100

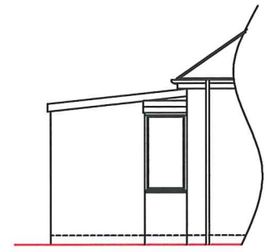

EXISTING SIDE ELEVATION
scale 1:100

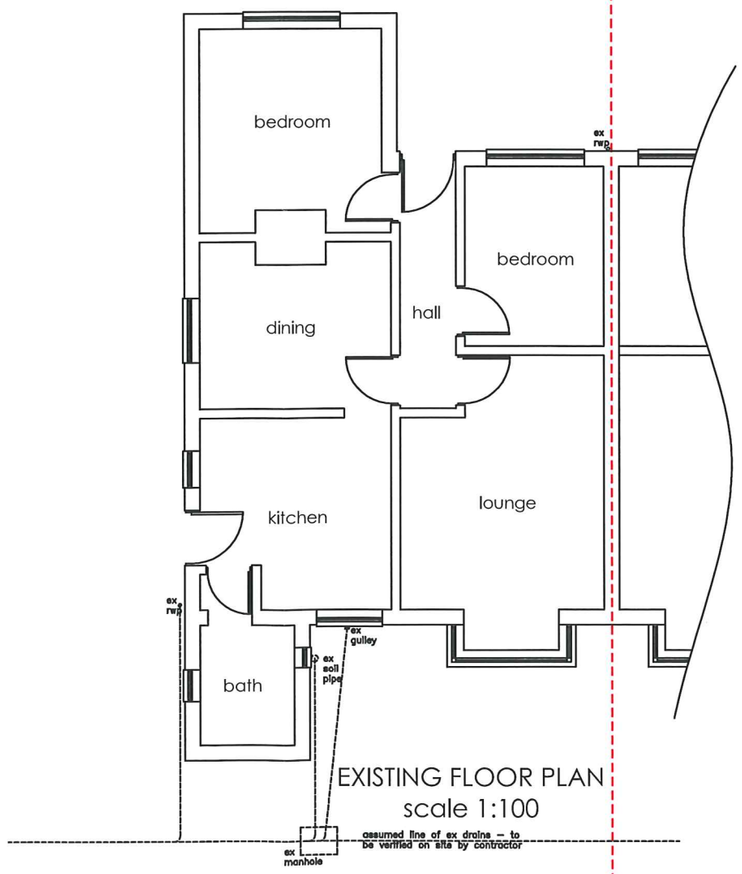

EXISTING FLOOR PLAN
scale 1:100

09/00395 FUL

KAD
ARCHITECTURAL DESIGN & SURVEYING SERVICES

60 Pacific Road
Trentham
Stoke-On-Trent
Staffordshire
ST4 8UD

tel/fax : 01782 659733

www.kadarchitectural.co.uk
jon@kadarchitectural.co.uk

Copyright

KAD Architectural Design & Surveying Services.

This drawing and the designs depicted may not be reproduced in whole or in part without the prior written permission of KAD Architectural Design & Surveying Services

REVISIONS & PUBLICATION DATES

Planning & Building Regulation Purposes Only

PROJECT NUMBER / DRAWING NUMBER
2055/09/02

CLIENT
Ms M Shepherd
9 Clough Lane
Werrington
Stoke-on-Trent
ST9 0DD

DRAWING TITLE
Existing Elevations and Floor Plans

FIRST PUBLICATION DATE
April 2009 Jon Bennett

SCALE :-
1:50, 1:100, printed @ A3

PROJECT
Proposed Extension at
9 Clough Lane
Werrington
Stoke-on-Trent
ST9 0DD