
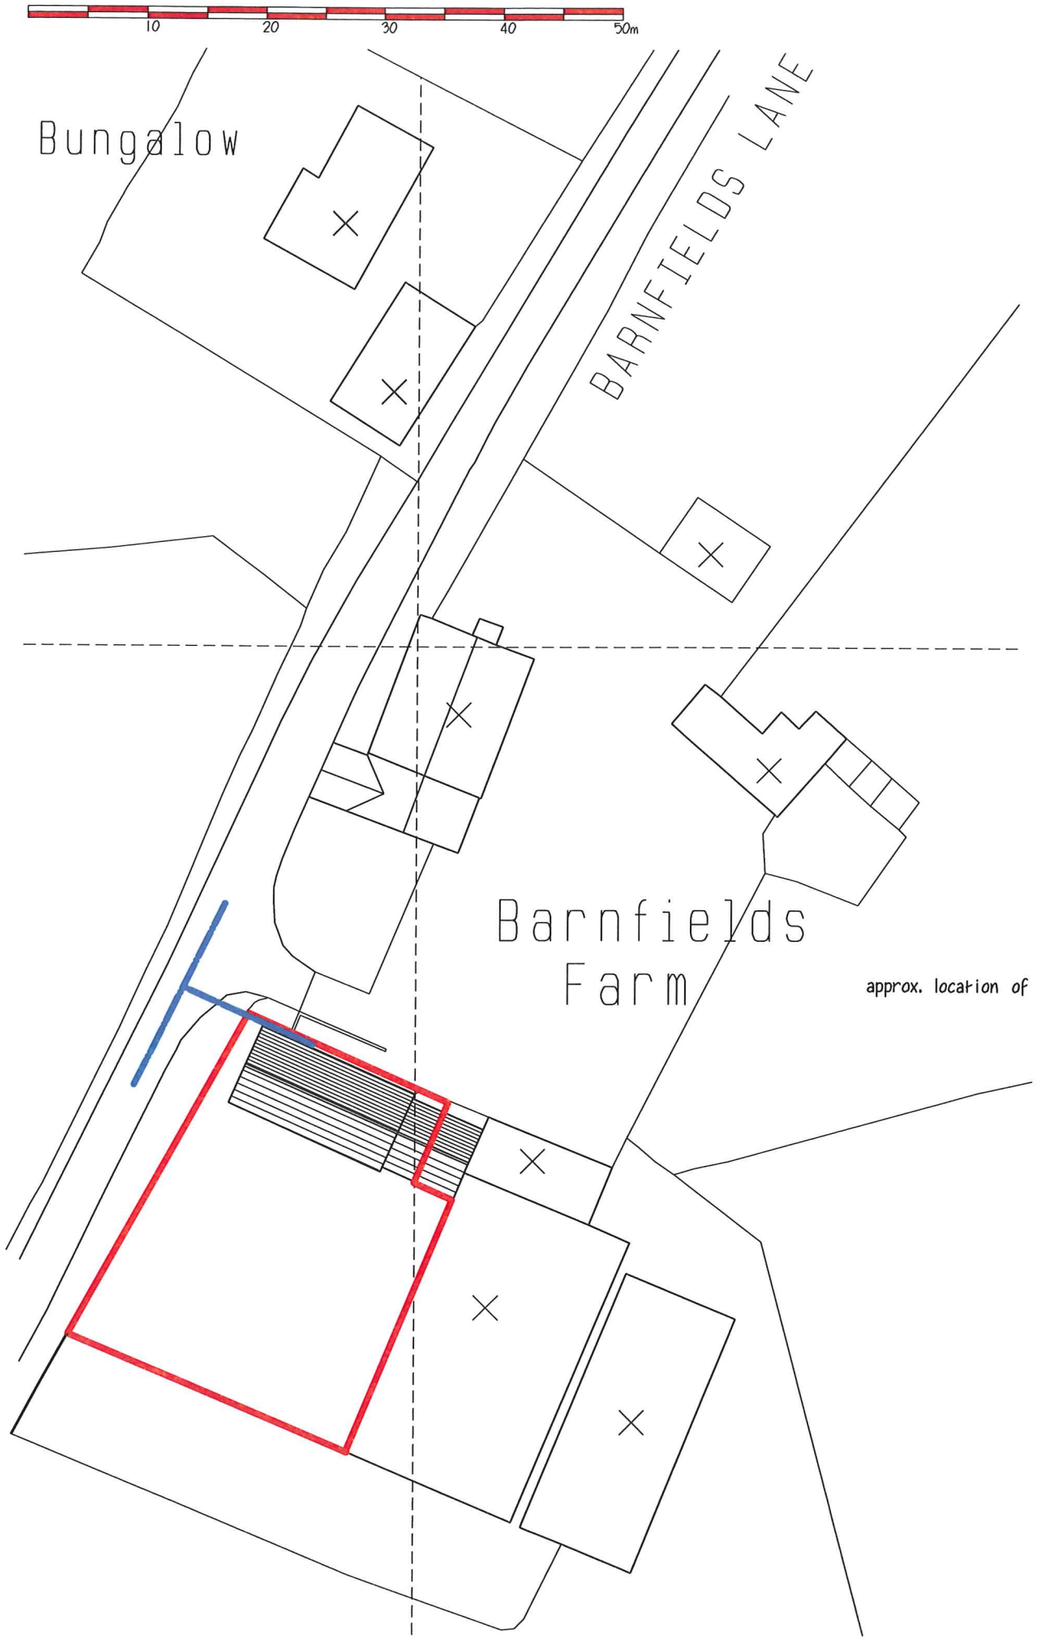


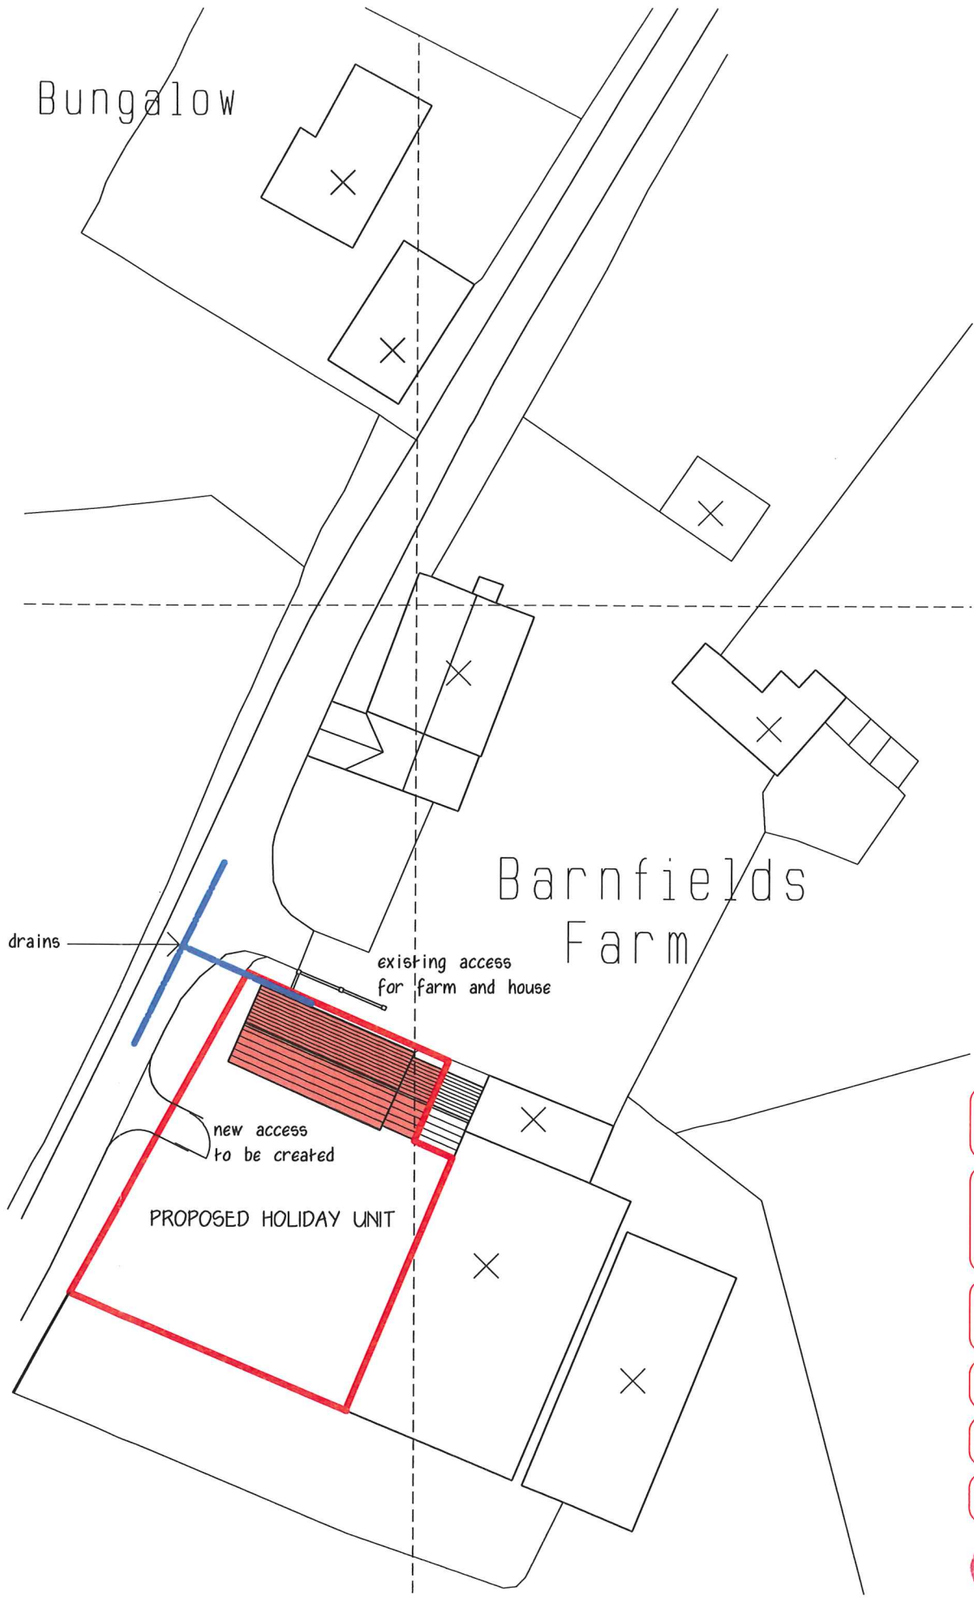

revisions

A - 5/9/8 - Site area amended

B - 21/10/8 - New access added

project
PROPOSED CONVERSION OF BARN TO HOLIDAY UNIT

address
'BARNFIELDS FARM'
BARNFIELDS LANE, KINGSLEY

for
MR & MRS A SAVAGE

title
EXISTING AND PROPOSED SITE BLOCK PLANS

dwg no.
0831-04B

scale
1:500 on A3 Sheet

date
AUGUST 2008

OLDFIELD DESIGN
PLANNING AND ARCHITECTURAL CONSULTANTS