

EXISTING SIDE ELEVATION
scale 1:100



EXISTING FRONT ELEVATION
scale 1:100



EXISTING SIDE ELEVATION
scale 1:100

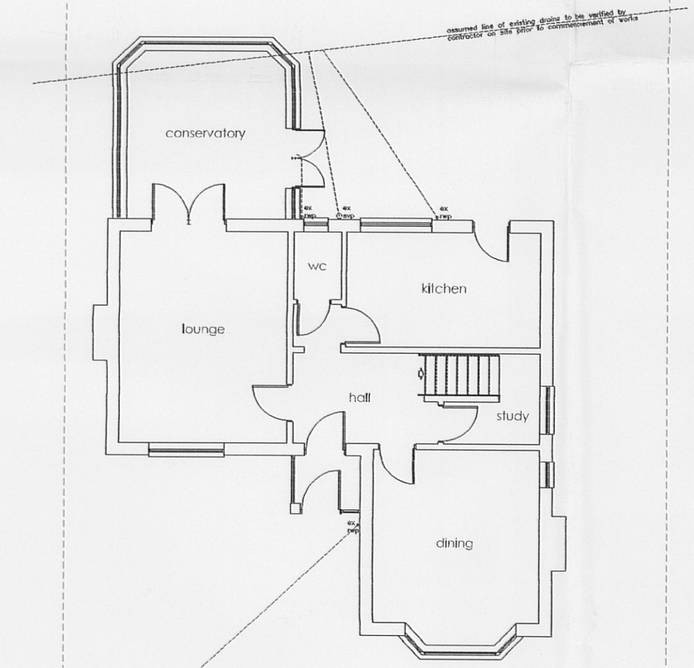

EXISTING GROUND FLOOR PLAN
scale 1:100

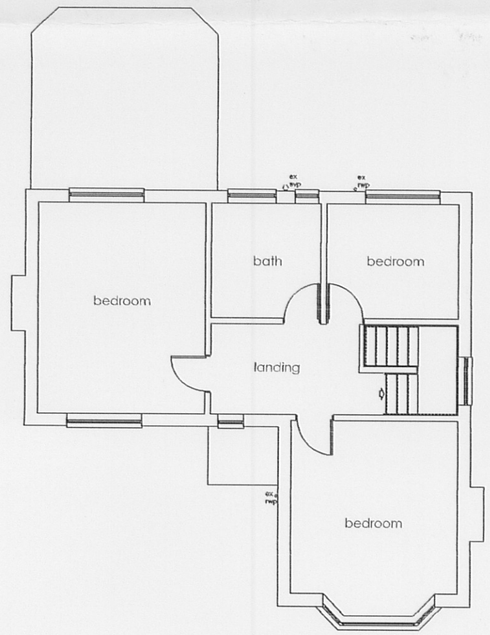

EXISTING FIRST FLOOR PLAN
scale 1:100

KAD
ARCHITECTURAL DESIGN
& SURVEYING SERVICES

60 Pacific Road
Trentham
Stoke-On-Trent
Staffordshire
ST4 8UD

tel/fax : 01782 659733

www.kadarchitectural.co.uk
jon@kadarchitectural.co.uk

Copyright

KAD Architectural Design & Surveying Services.

This drawing and the designs depicted may not be reproduced in whole or in part without the prior written permission of KAD Architectural Design & Surveying Services

REVISIONS & PUBLICATION DATES

Planning & Building
Regulation Purposes Only

PROJECT NUMBER / DRAWING NUMBER

09/00396/FUL

CLIENT
Mr & Mrs N Maguire
66 Conway Road
Knypersley
Stoke-On-Trent
ST8 7AW

DRAWING TITLE
Existing Elevations
and Floor Plans

FIRST PUBLICATION DATE
April 2009 Jon Bennett

SCALE :-
1:50, 1:100, printed @ A2

PROJECT
Proposed Extension at
66 Conway Road
Knypersley
Stoke-On-Trent
ST8 7AW