

West Elevation



North Elevation

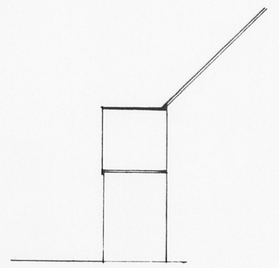

South Elevation

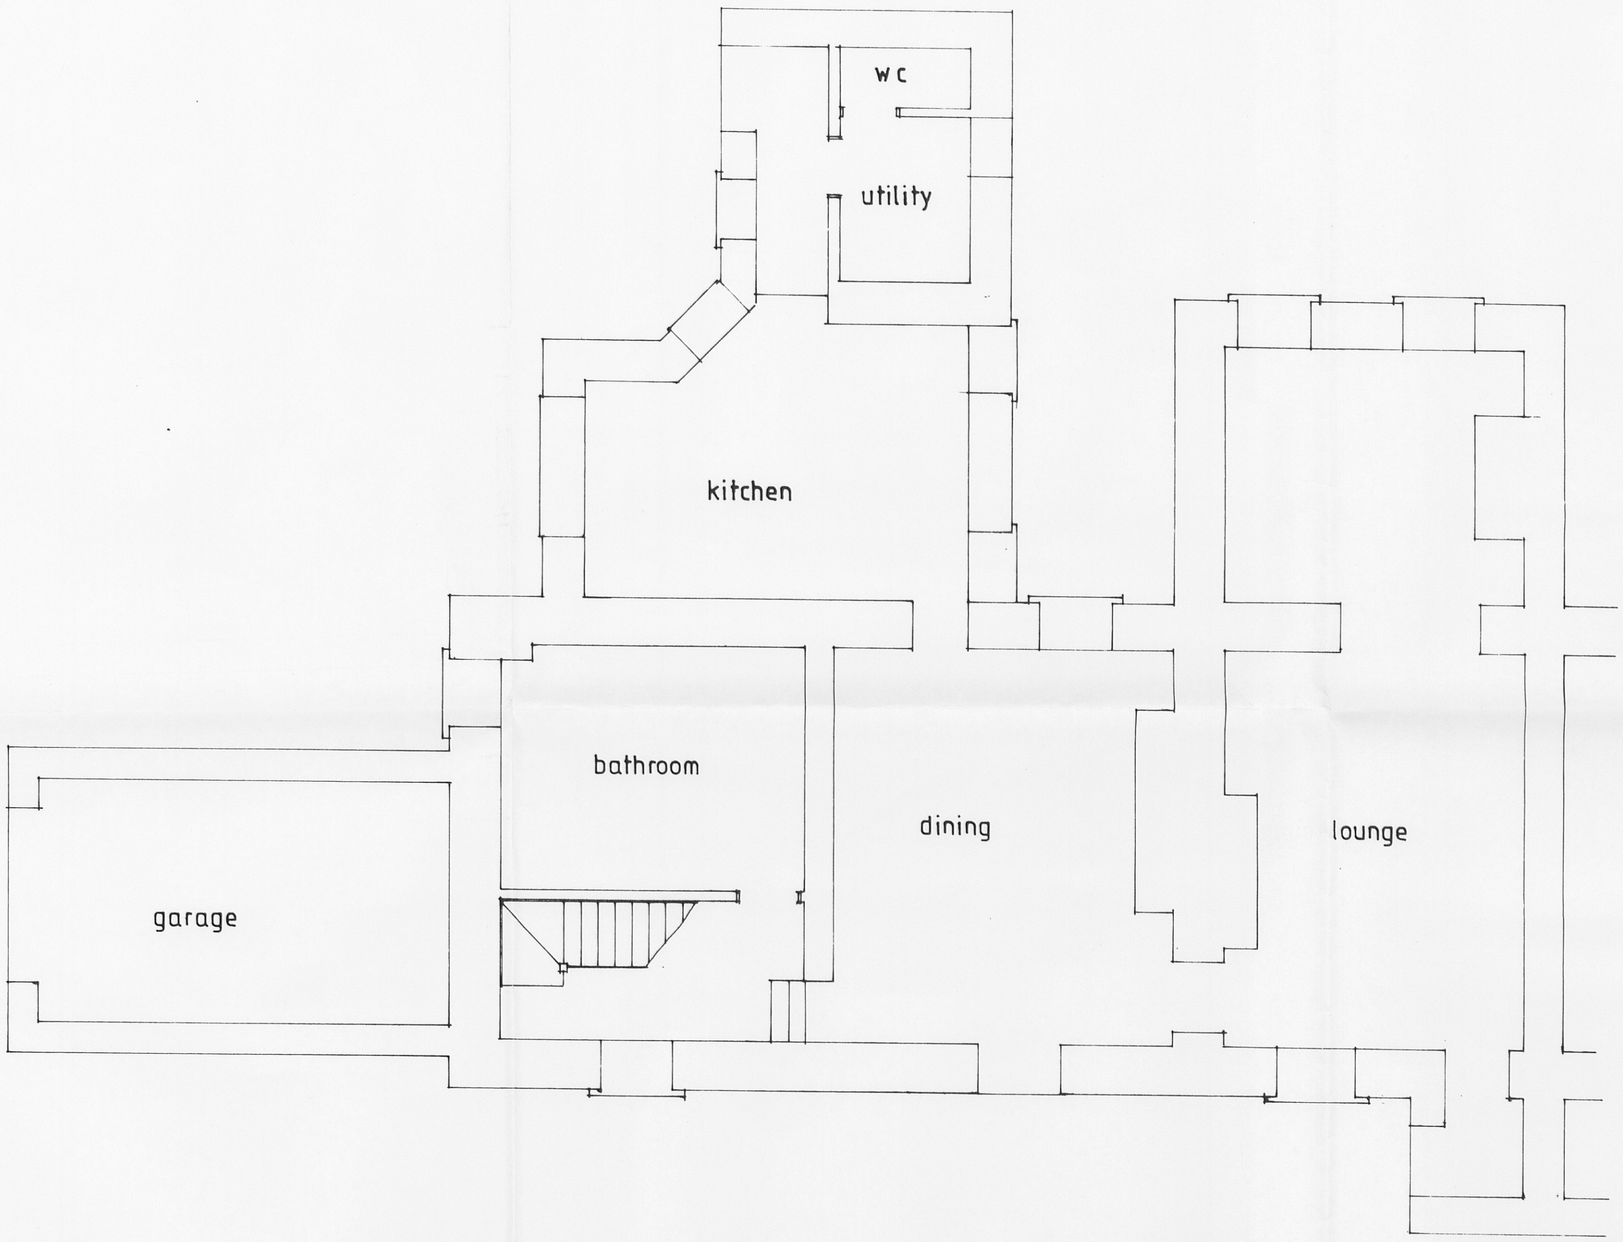

Ground Floor Plan

project: Proposed
at Woodlan
Knypersley
for Mr & Mr

drawing:
As Existing

project/drawing no.	scales
09/1033/RW	1
	1

revisions:

A.B

Design

6 Roo
Congl
Chesh
CW12

Tel/Fax: 0
(24 hour