**P. & P.GALLIMORE LIMITED**
**BUILDING & CIVIL ENGINEERING CONSULTANTS**
**12, OAKHILL CLOSE, TEAN, STAFFORDSHIRE, ST10 4JP**
**Telphone : 01538/722014 Mobile : 07976756110**
**e-mail <pandpgallimore@bt.com>**

CELLARHEAD S-O-T

**LOCATION PLAN**

Scale 1:2500

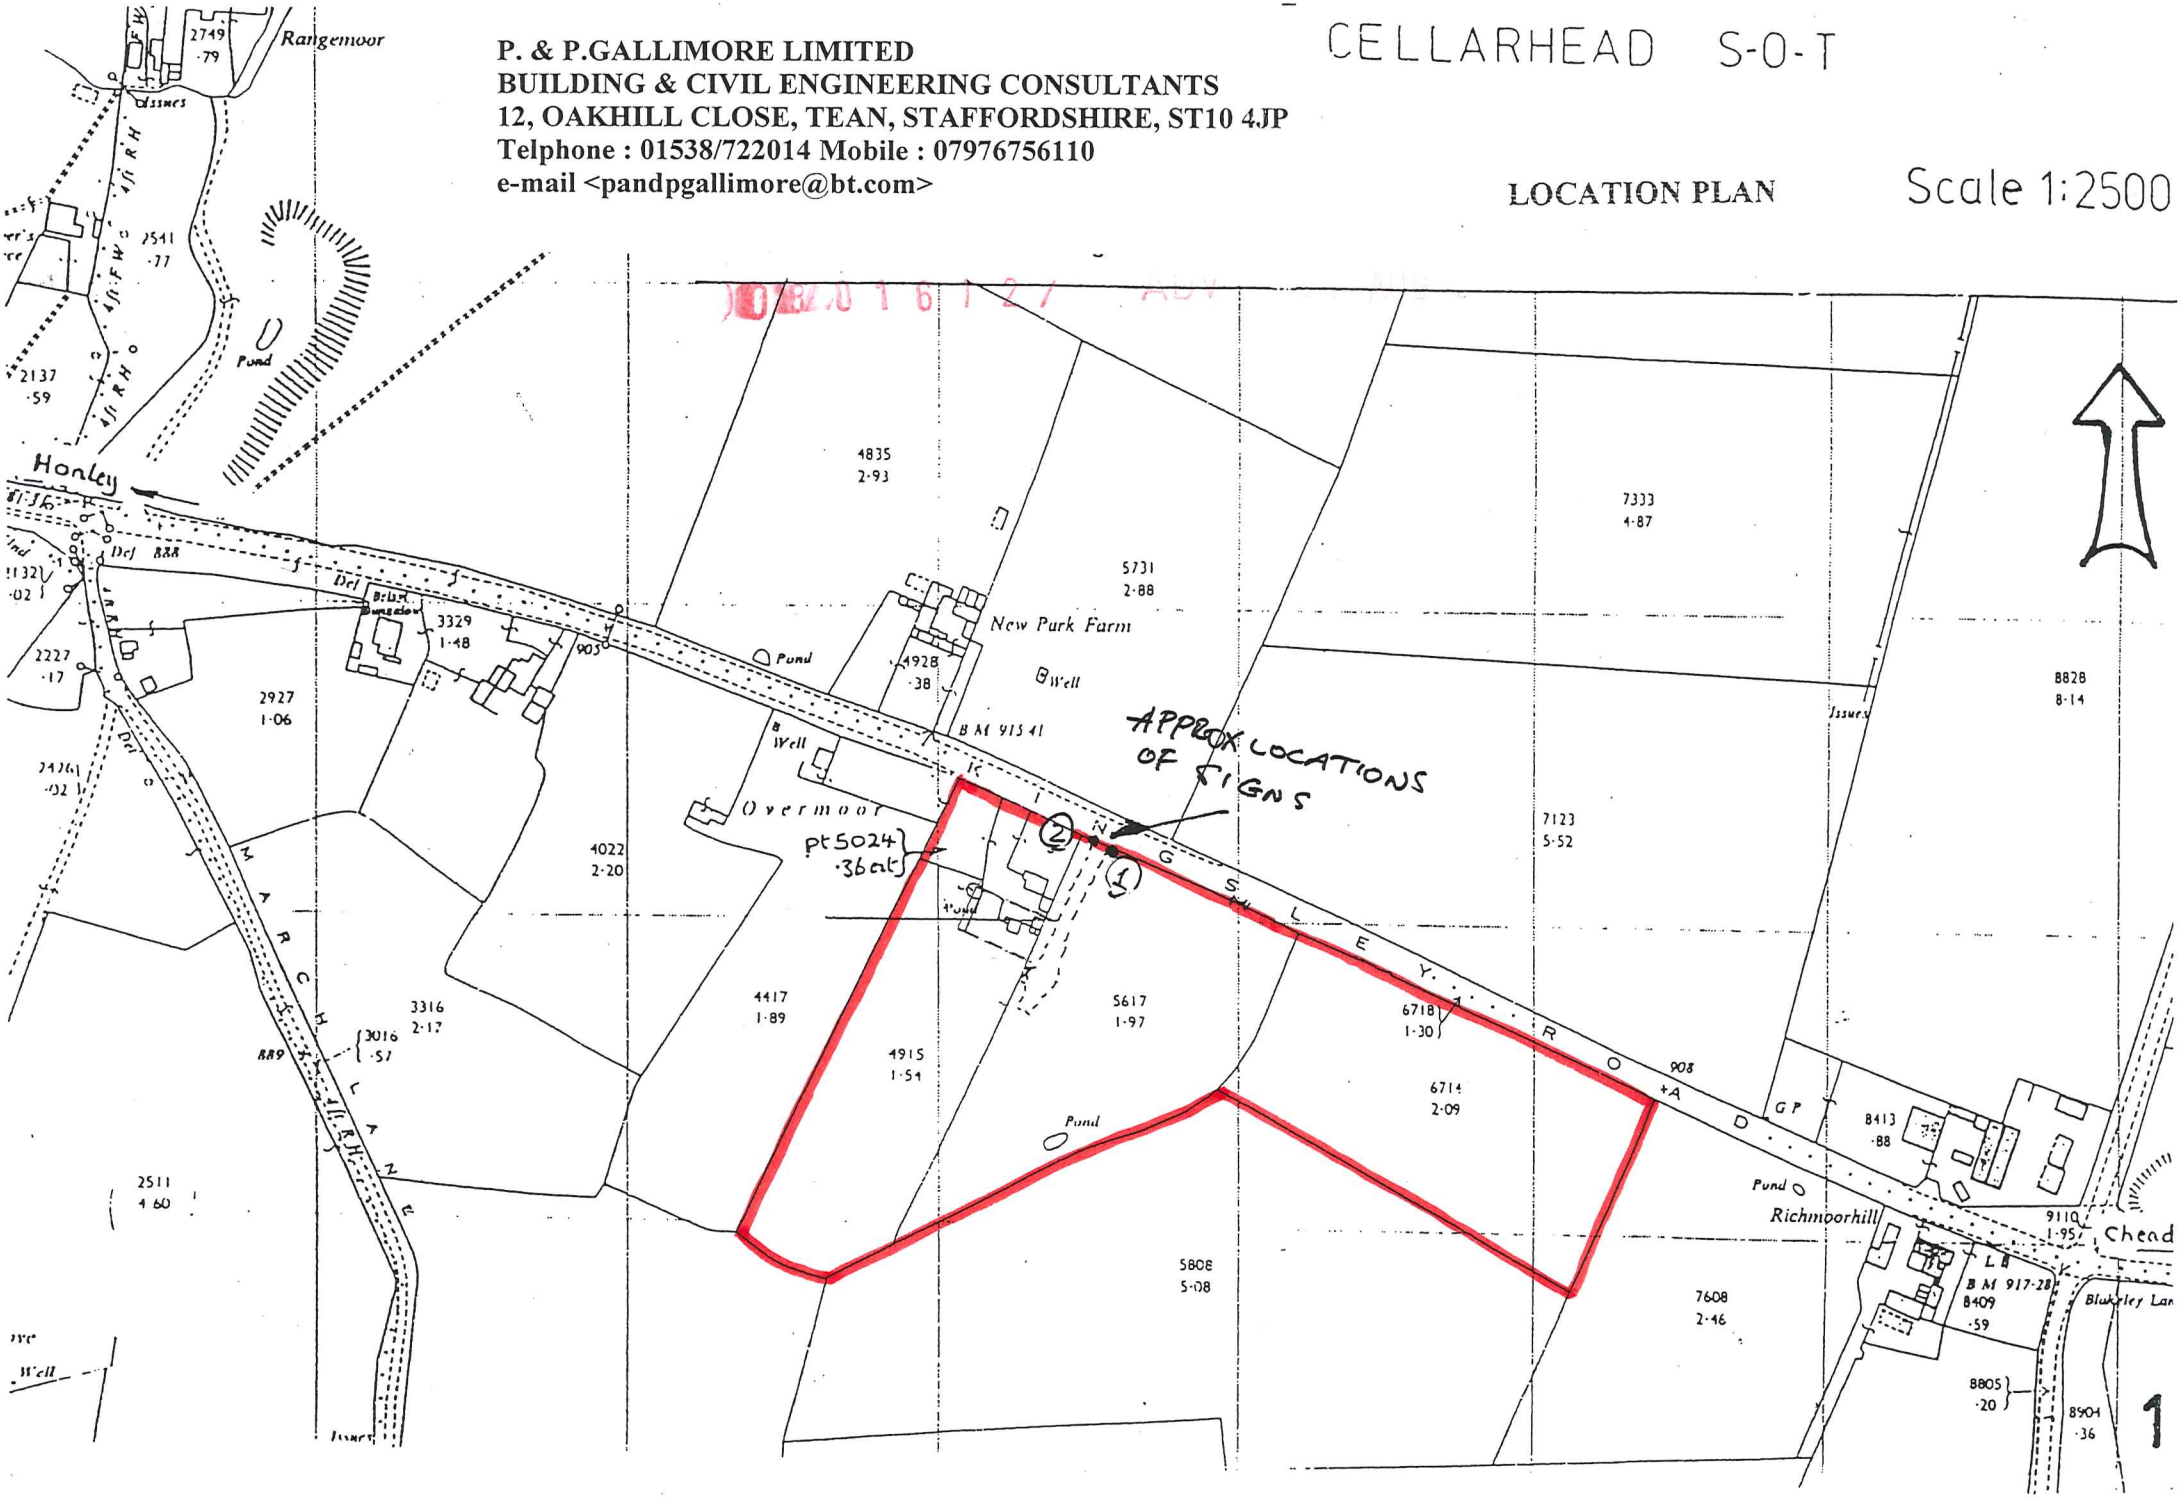

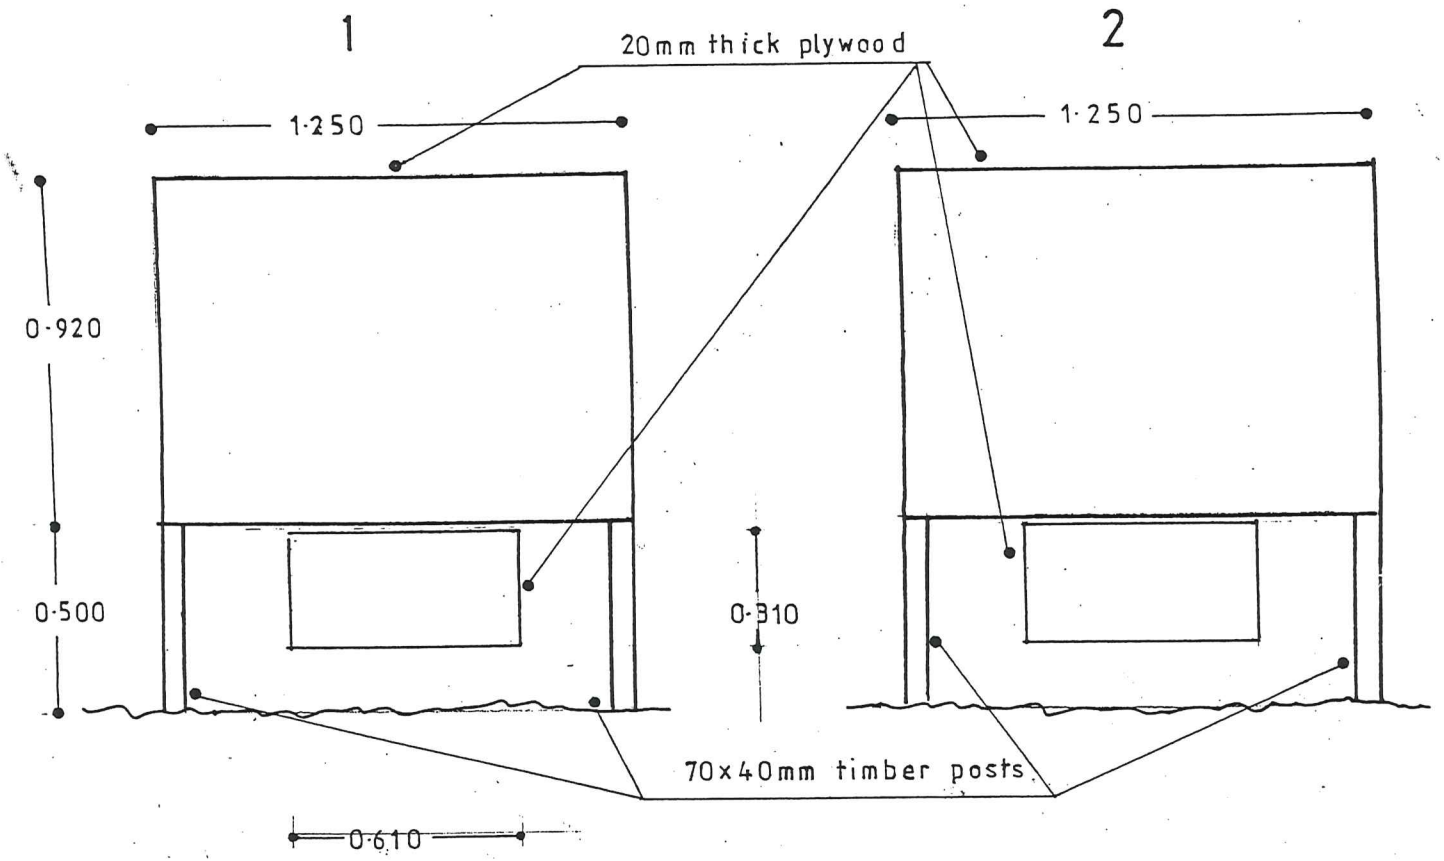


08/01611/ADV 27 AUG 2008 - SMD

# ADVERTISEMENTS
# AT
# MOORVIEW

SCALE 1-20 2

07-08-2008

08/01612/ ADV 27 AUG 2008 - S M D




ADVERTISEMENT 1.




ADVERTISEMENT 2.

08/01612/ ADV 27 AUG 2008 - SMD

CELLARHEAD S-O-T

P. & P.GALLIMORE LIMITED
BUILDING & CIVIL ENGINEERING CONSULTANTS
12, OAKHILL CLOSE, TEAN, STAFFORDSHIRE, ST10 4JP
Telphone : 01538/722014 Mobile : 07976756110
e-mail <pandpgallimore@bt.com>

**LOCATION PLAN** Scale 1:2500

● **LOCATION OF ADVERTISING SIGNS (1) & (2)**

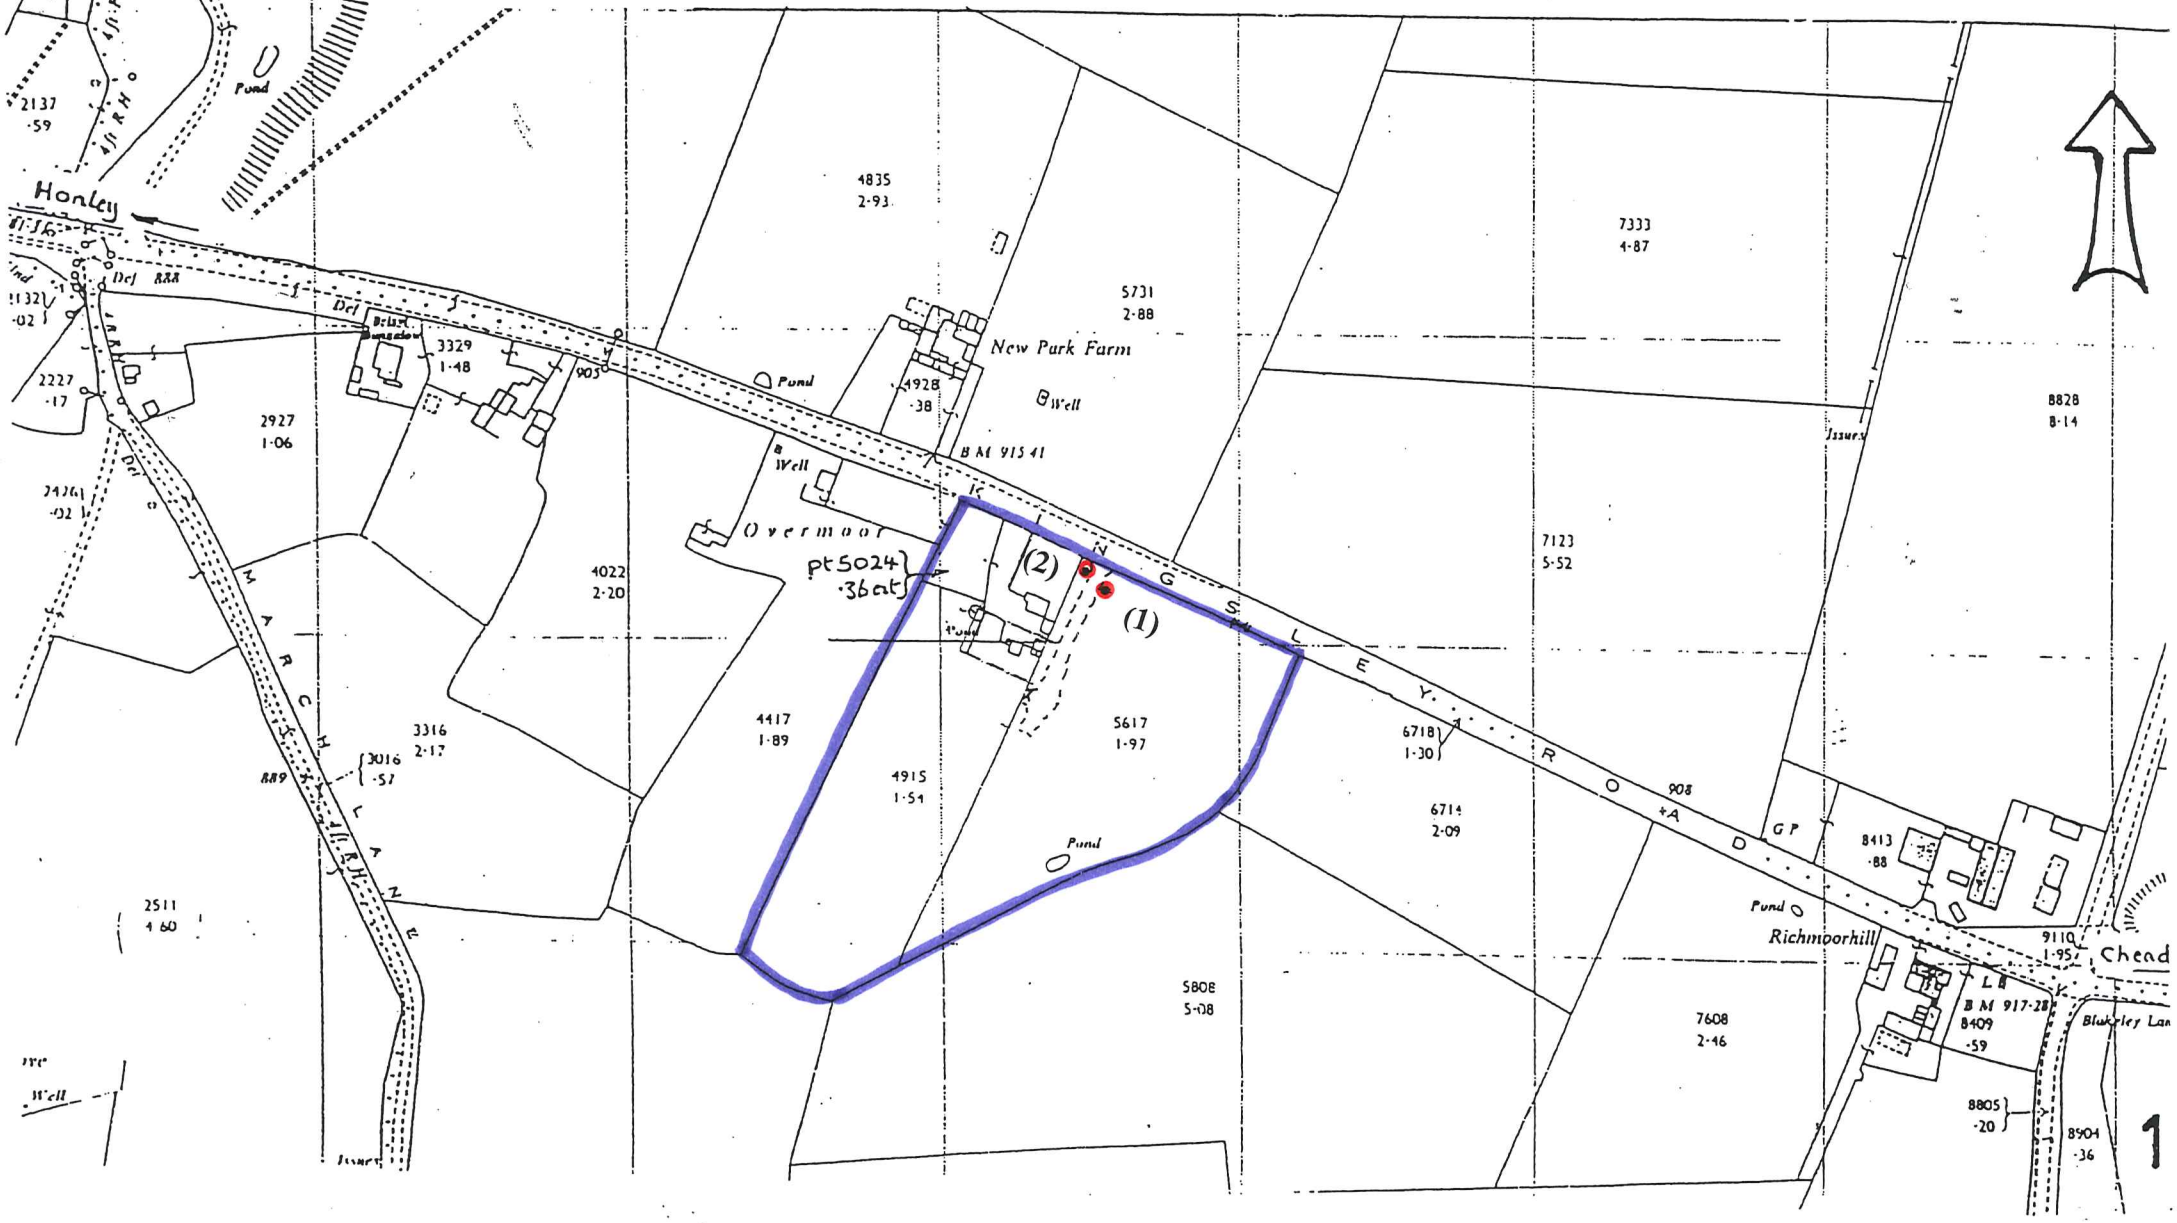

| Reference: | 08/01612/ADV<br>Dilhorne |
|---|---|

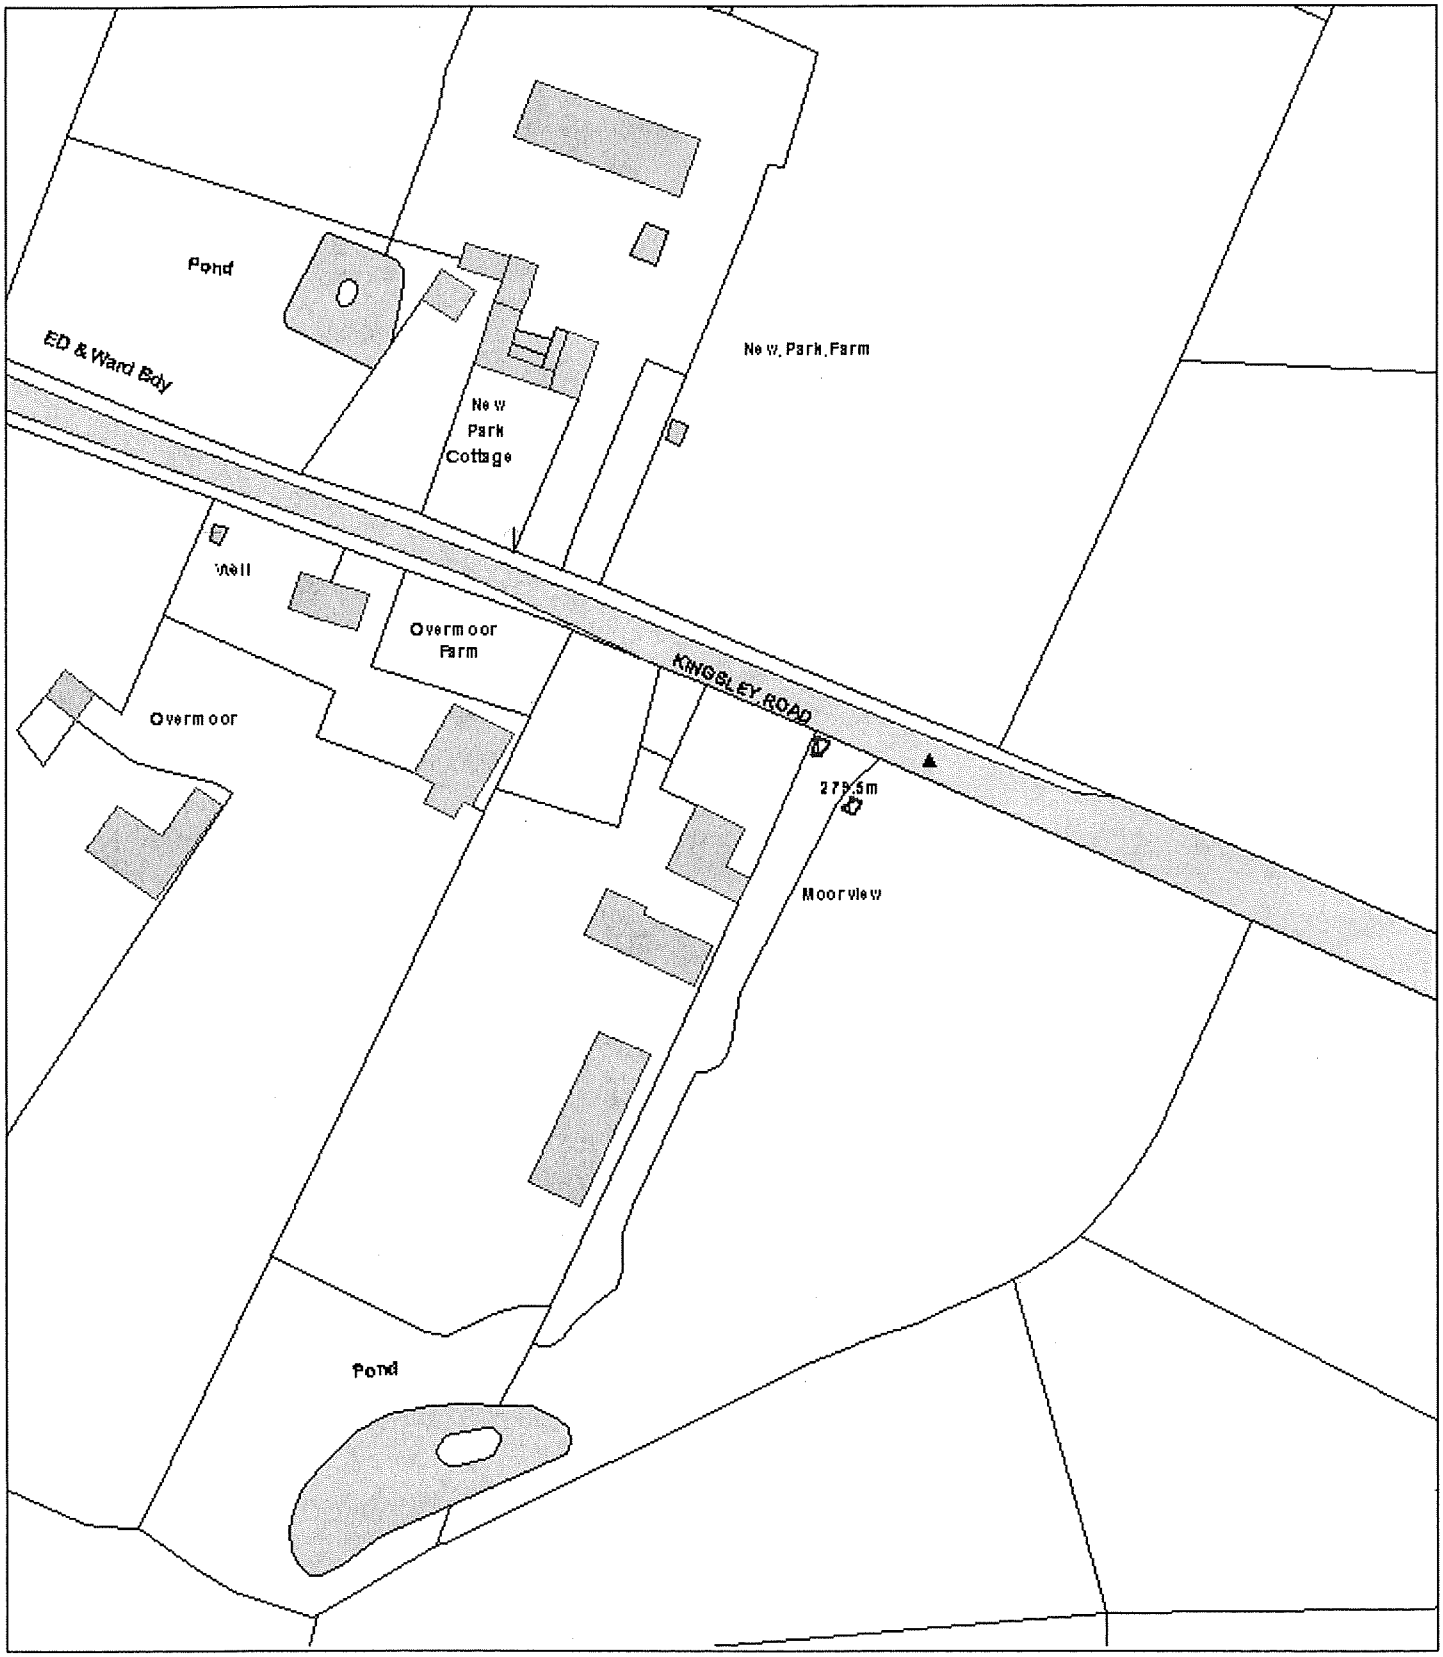


**Scale :** 1:1250

© Crown copyright. All rights reserved.
Staffordshire Moorlands District Council.
Licence no. 100018384. 2007.

| | |
|---|---|
| **Organisation** | SMDC |
| **Department** | Planning |
| **Comments** | |