part one.

STAFFORDSHIRE moorlands DISTRICT COUNCIL
ACHIEVING · EXCELLENCE

Staffordshire Moorlands District Council
Moorlands House, Stockwell Street, Leek
Staffordshire Moorlands, ST13 6HQ
Telephone: 0845 605 3013
www.staffsmoorlands.gov.uk

Application for prior notification of agricultural or forestry development - proposed building.

Town and Country Planning General Permitted Development Order 1995

Schedule 2, parts 6 & 7

Publication of planning applications on council websites

Please note that with the exception of applicant contact details and Certificates of Ownership, the information provided on this application form and in supporting documents may be published on the council's website.

If you have provided any other information as part of your application which falls within the definition of personal data under the Data Protection Act which you do not wish to be published on the council's website, please contact the council's planning department.

PNOT1

Please complete using block capitals and black ink.
It is important that you read the accompanying guidance notes as incorrect completion will delay the processing of your application.

1. Applicant Name and Address		2. Agent Name and Address	
Title:	MR	Title:	
First name:	WAYNE	First name:	
Last name:	JOHNSTON	Last name:	
Company (optional):		Company (optional):	
Unit:		Unit:	
House number:		House number:	
House suffix:		House suffix:	
House name:	EGGMARSH FARM	House name:	
Address 1:	NEWTON RD	Address 1:	
Address 2:	BIDDULPH PARK	Address 2:	
Address 3:		Address 3:	
Town:	BIDDULPH	Town:	
County:	STAFFS	County:	
Country:	ENGLAND	Country:	
Postcode:	ST8 7SW	Postcode:	

3. Site Address Details

Please provide the full postal address of the application site.

Unit: | House number: | House suffix:

House name: EGGMARSH FARM

Address 1: NEWTOWN RD

Address 2: BIDDULPH PARK

Address 3:

Town: BIDDULPH

County: STAFFS

Postcode (optional): ST8 7SW

Description of location or a grid reference.
(must be completed if postcode is not known):

Easting: | Northing:

Description:

09/00375/PNOT-1

4. The Proposed Building

Please indicate which of the following are involved in your proposal:

☑ A new building ☐ An extension ☐ An alteration

Please describe the type of building: TIMBER IMPLEMENT BUILDING

Please state the dimensions:

Length	13.7	metres
Height to eaves	3.2	metres
Breadth	5.18	metres
Height to ridge	3.9	metres

Please describe the walls and the roof materials and colours:

Walls - Materials:	VERT/HORIZONTAL BOARD
Walls - External colour:	GREENISH BROWN
Roof - Materials:	BOX SECTION STEEL 16X29
Roof - External colour:	SLATE

Has an agricultural building been constructed on this unit within the last two years? ☐ Yes ☑ No

If Yes: What is the overall ground area:	71	metres^2
What is its distance from the proposed new building:		metres

Would the proposed building be used to house livestock, slurry or sewage sludge? ☐ Yes ☐ No

If Yes will the building be more than 400 metres from the nearest house excluding the farmhouse? ☐ Yes ☐ No

Would the floor area of the building exceed 465 square metres? ☐ Yes ☐ No

Has any building, works, pond, plant/machinery, or fishtank been erected within 90 metres of the proposed development within the last 2 years? ☐ Yes ☐ No

5. Agricultural and Forestry Developments

What is the area of the proposed agricultural unit? 7 | ~~Square metres~~/Hectares (delete as appropriate).

What is the area of the parcel of land where the development is to be located? Please tick only one box:

☑ 1 hectare or more ☐ Less than 1 hectare but at least 0.4 hectare ☐ Less than 0.4 hectare

How long has the land on which the proposed development would be located been in use for agriculture for the purposes of a trade or business? Years: 100+ Months:

Is the proposed development reasonably necessary for the purposes of agriculture? ☑ Yes ☐ No

If Yes, please explain why:

TO KEEP AGRICULTURE EQUIPMENT SAFE, TIDY & WEATHER PROOF

Is the proposed development designed for the purposes of agriculture? ☑ Yes ☐ No

If Yes, please explain why:

TO KEEP EQUIPMENT SAFE, TIDY & WEATHER PROOF

Does the proposed development involve any alteration to a dwelling? ☐ Yes ☑ No

Is the proposed development more than 25 metres from a metalled part of a trunk or classified road? ☑ Yes ☐ No

Is the proposed development within 3 kilometres of an aerodrome? ☐ Yes ☐ No

What is the height of the proposed development? 3.9 metres ☐ Not applicable

Would the proposed development affect an ancient monument, archaeological site or listed building or would it be within a Site of Special Scientific Interest or a local nature reserve? ☐ Yes ☑ No

If Yes please provide details:

6. Planning Application Requirements - Checklist

Please read the following checklist to make sure you have sent all the information in support of your proposal. Failure to submit all information required will result in your application being deemed invalid. It will not be considered valid until all information required by the Local Planning Authority has been submitted.

3 copies of a completed and dated application form: ☑ The correct fee: ☑

3 copies of a plan which identifies the land to which the application relates drawn to an identified scale and showing the direction of North: ☑

7. Declaration

I/we hereby apply for planning permission/consent as described in this form and the accompanying plans/drawings and additional information.

Signed - Applicant:

Or signed - Agent: M. Norbury

Date (DD/MM/YYYY):

(date cannot be pre-application)

8. Applicant Contact Details

Telephone numbers

Country code: | National number: | Extension number:

Country code: | Mobile number (optional): 07798706697

Country code: | Fax number (optional):

Email address (optional):

9. Agent Contact Details

Telephone numbers

Country code: | National number: | Extension number:

Country code: | Mobile number (optional): 07900411511

Country code: | Fax number (optional):

Email address (optional):

10. Site Visit

Can the site be seen from a public road, public footpath, bridleway or other public land? ☑ Yes ☐ No

If the planning authority needs to make an appointment to carry out a site visit, whom should they contact? *(Please select only one)* ☑ Agent ☐ Applicant ☐ Other (if different from the agent/applicant's details)


If Other has been selected, please provide:

Contact name: ~~Dr.~~ Malcolm Norbury

Telephone number: 07900411511

Email address:

PNOT-1

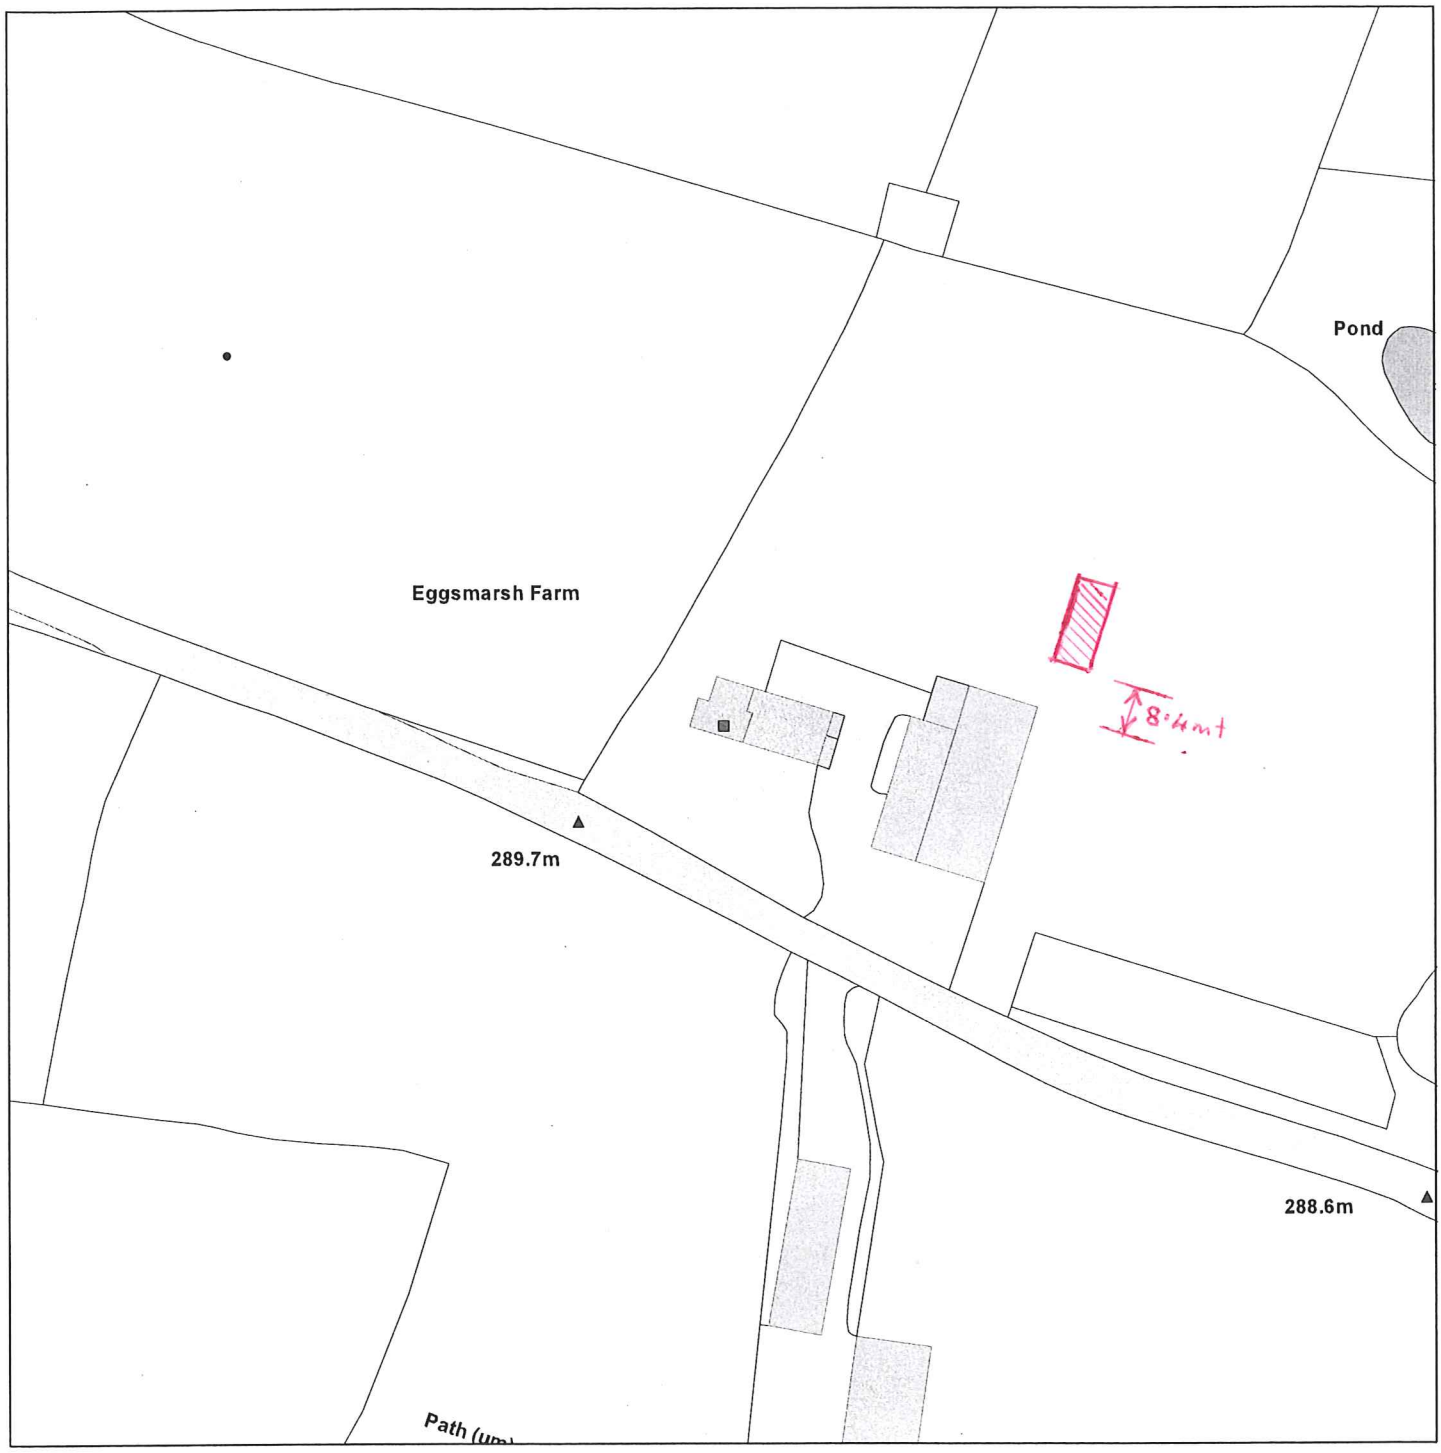

Km 0.02 0.04 0.06 0.08 0.1 0.12

1:1250

09/00375/

16 APR 2009

*Produced using ESRI (UK)'s MapExplorer 2.0 - **http://www.esriuk.com***

Reference:	09/00375/PNOT-1 Biddulph



Scale : 1:1250

© Crown copyright. All rights reserved.
Staffordshire Moorlands District Council.
Licence no. 100018384. 2009.

Date	17 April 2009
Organisation	SMDC
Department	Planning
Comments	