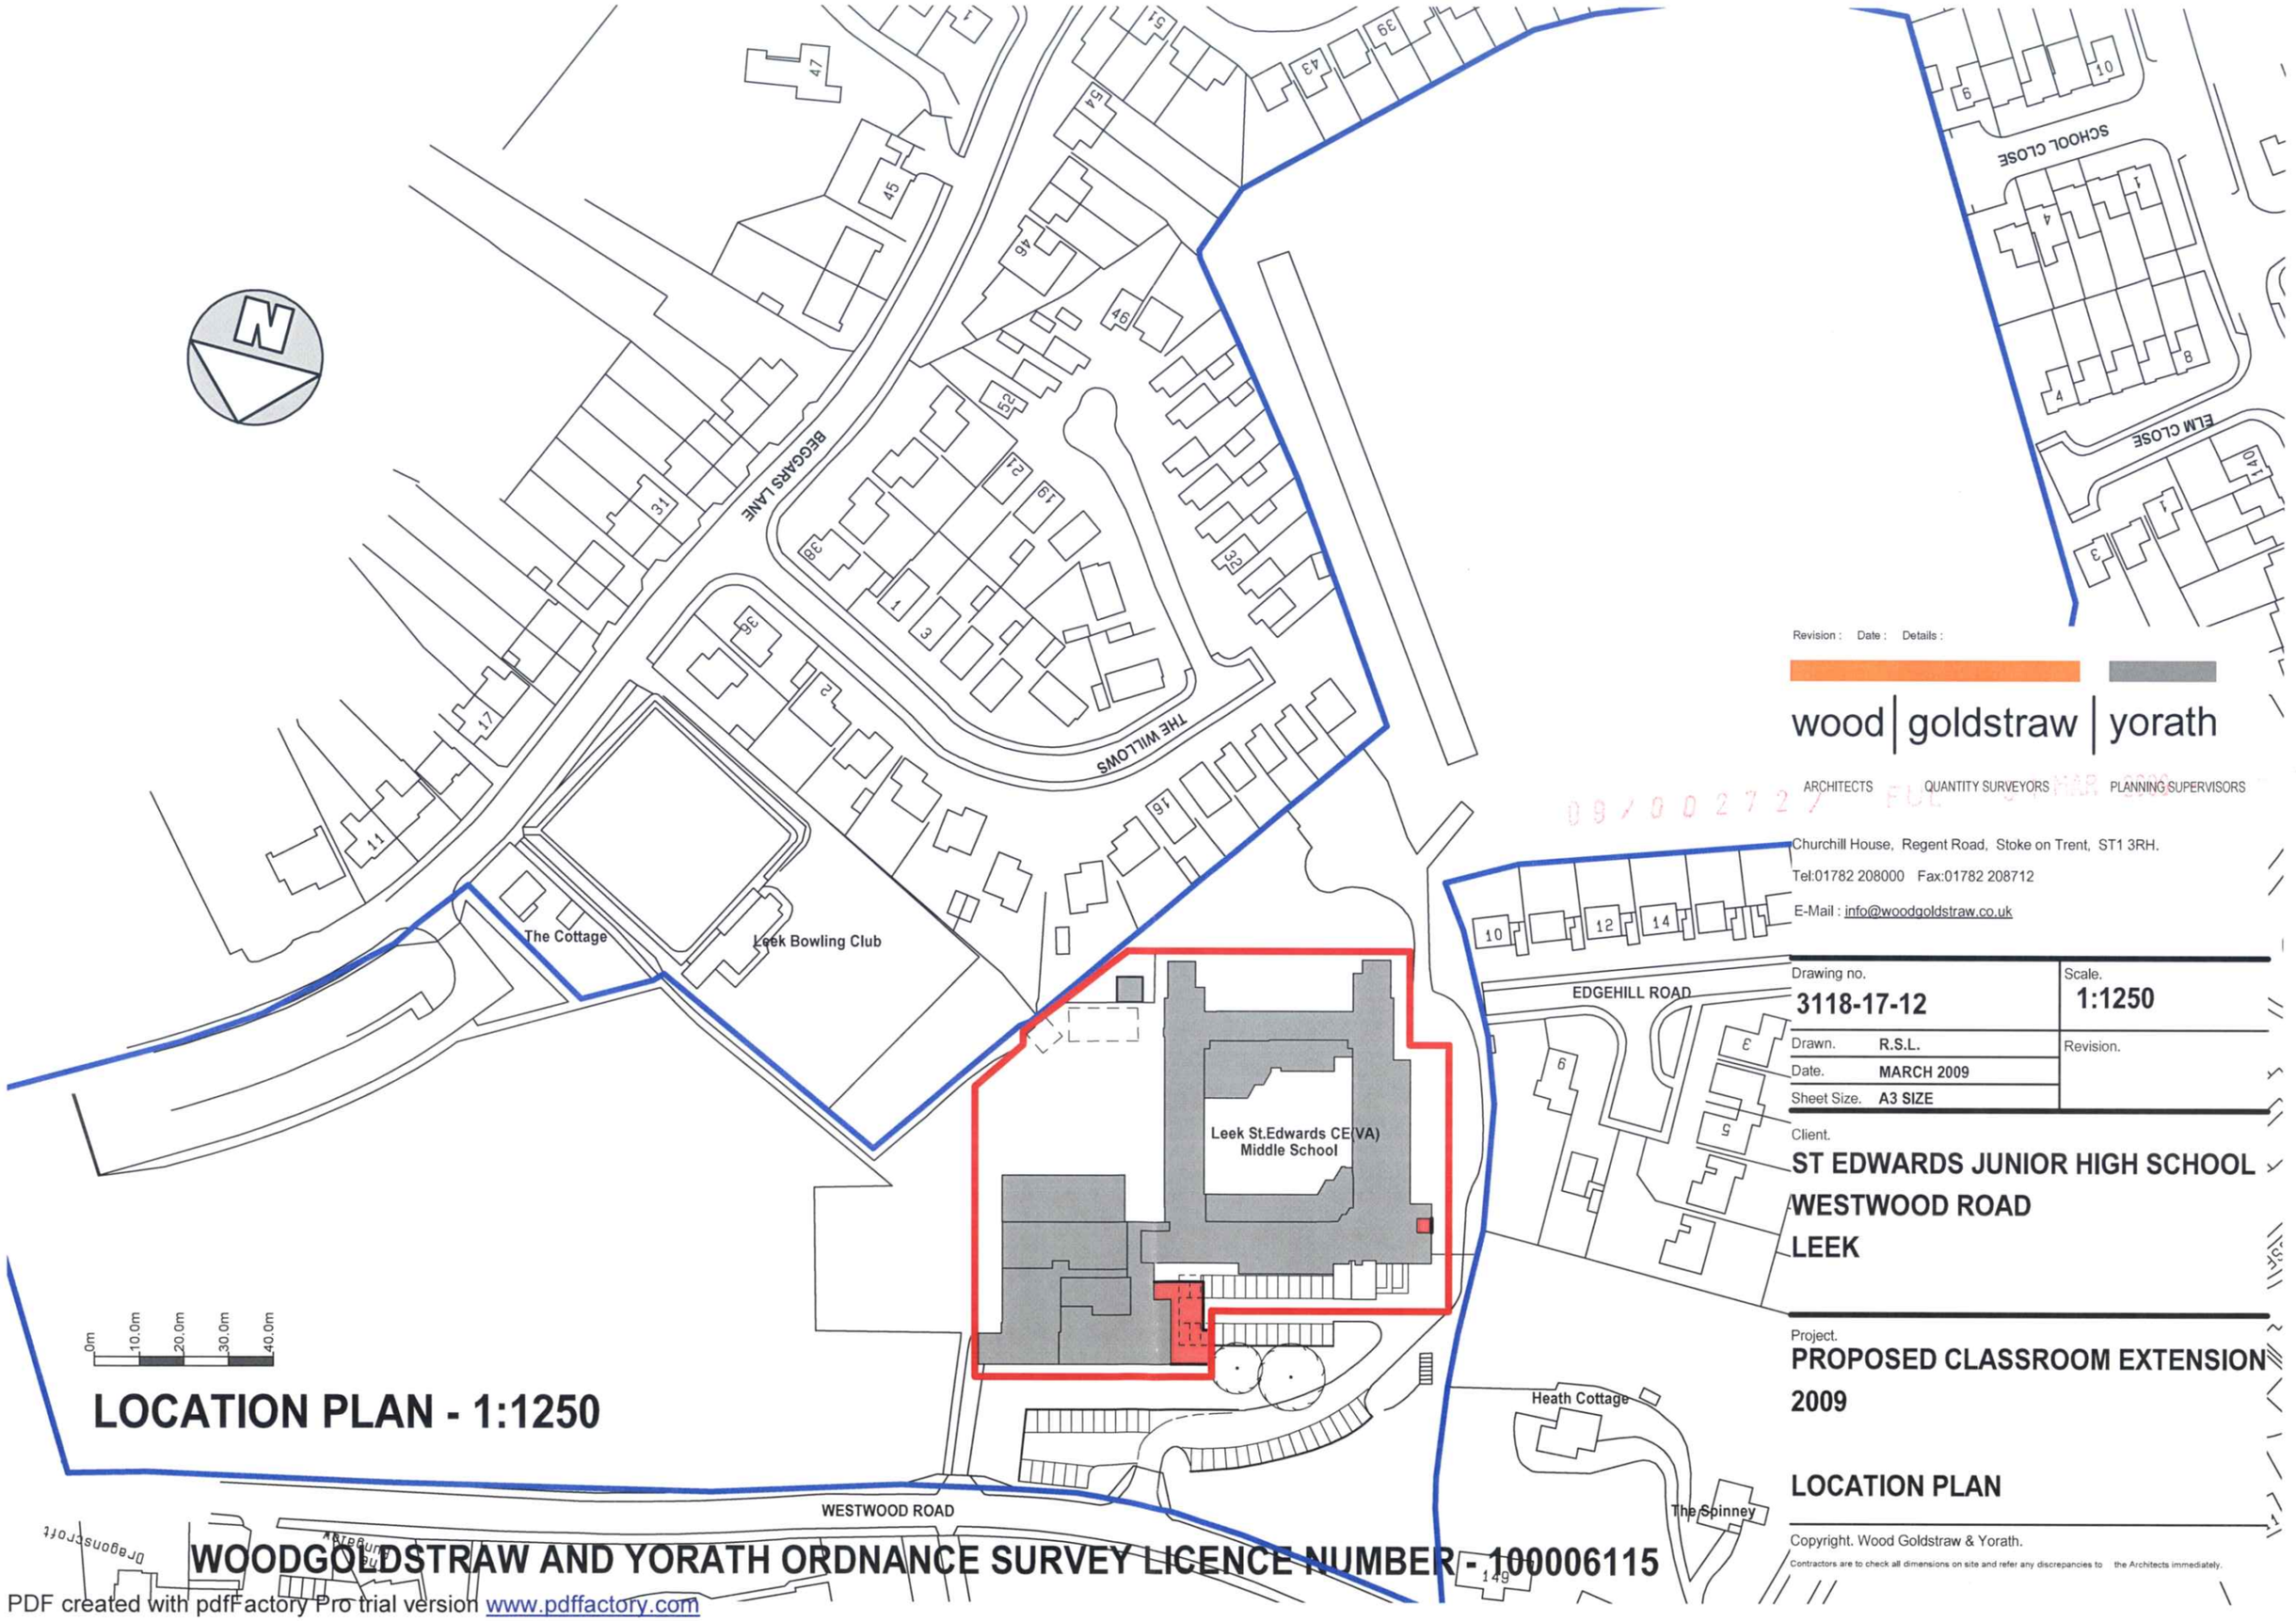


LOCATION PLAN - 1:1250

WOODGOLDSTRAW AND YORATH ORDNANCE SURVEY LICENCE NUMBER - 100006115

PDF created with pdfFactory Pro trial version www.pdffactory.com

Revision : Date : Details :

wood | goldstraw | yorath

ARCHITECTS QUANTITY SURVEYORS PLANNING SUPERVISORS

Churchill House, Regent Road, Stoke on Trent, ST1 3RH.
Tel:01782 208000 Fax:01782 208712
E-Mail : info@woodgoldstraw.co.uk

09/00272/FUL 6 MAR 2009

Drawing no. 3118-17-12	Scale. 1:1250
Drawn. R.S.L.	Revision.
Date. MARCH 2009	
Sheet Size. A3 SIZE	

Client.
ST EDWARDS JUNIOR HIGH SCHOOL
WESTWOOD ROAD
LEEK

Project.
PROPOSED CLASSROOM EXTENSION
2009

LOCATION PLAN

Copyright. Wood Goldstraw & Yorath.
Contractors are to check all dimensions on site and refer any discrepancies to the Architects immediately.