
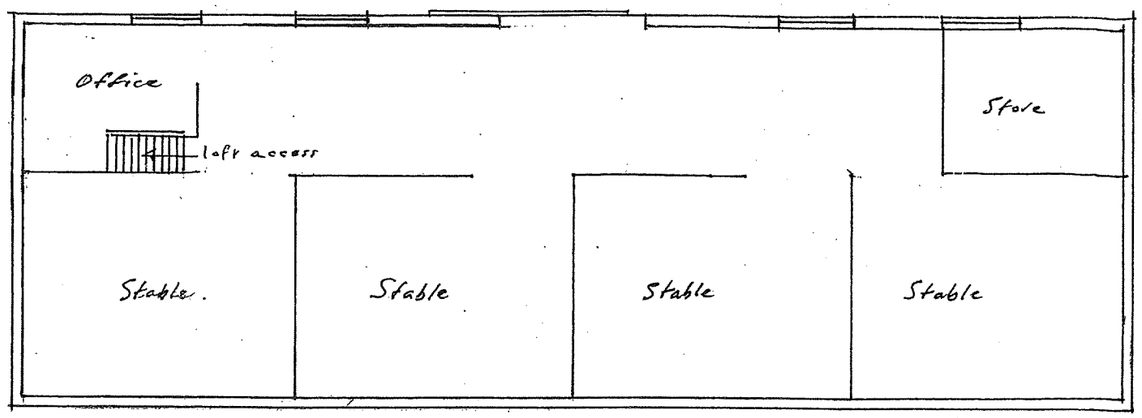


PLAN


Scale : 1/100

0 1 2 3 4 5 m

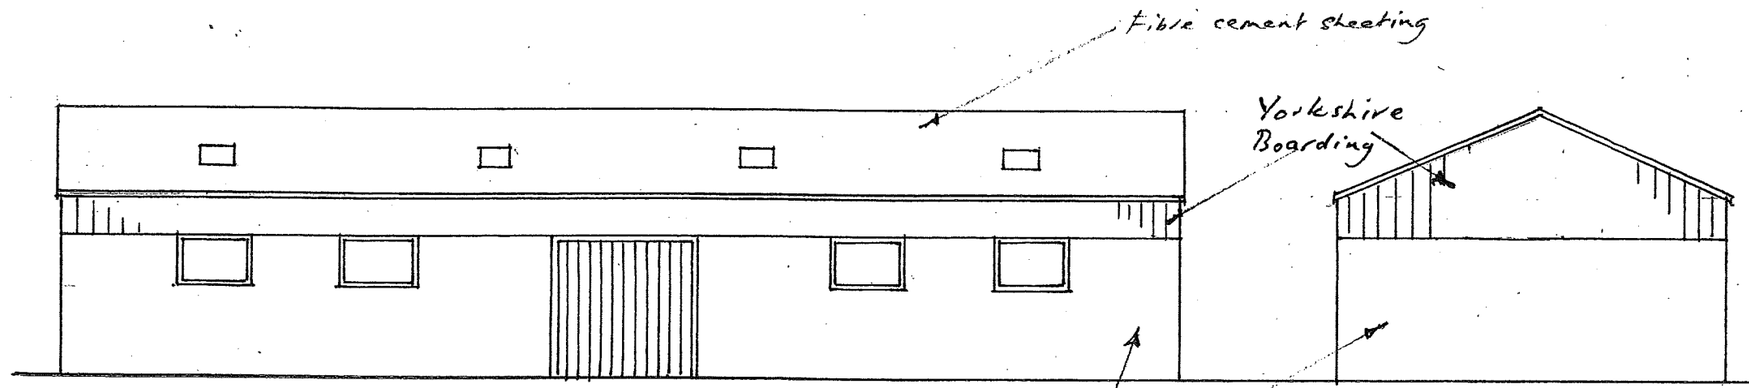


NORTH · EAST

NORTH · WEST

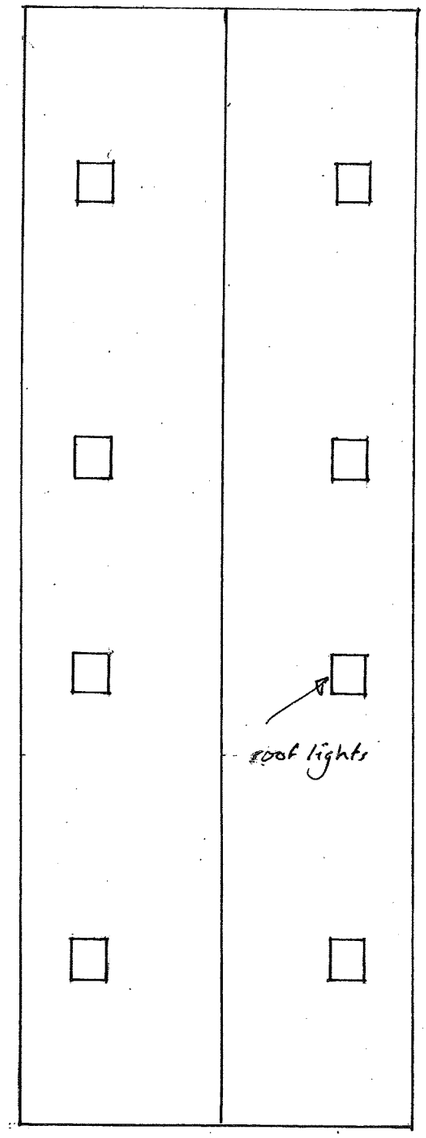

ROOF PLAN

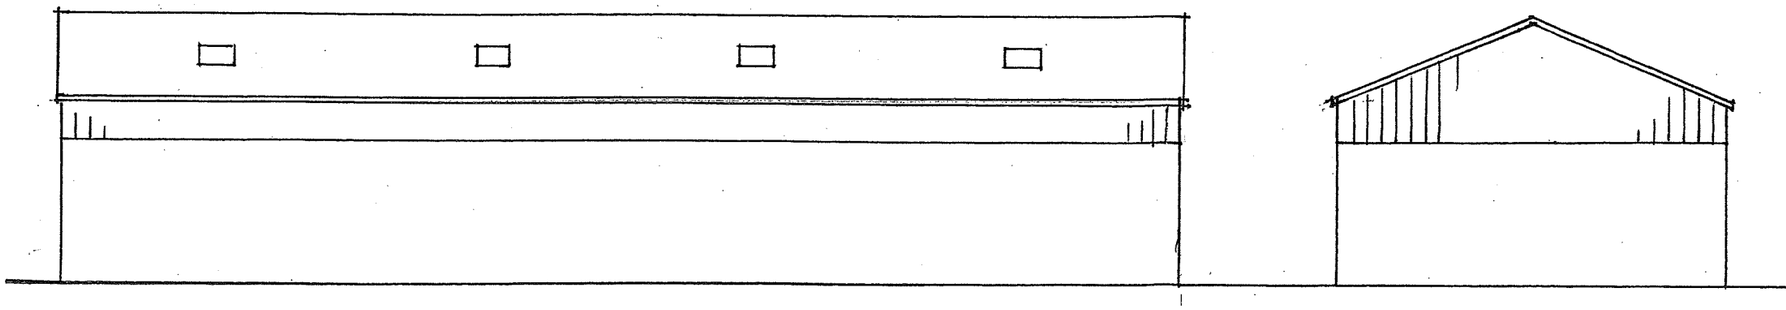


SOUTH · WEST

SOUTH · EAST


Existing Buildings

Scale : 1/100


0 1 2 3 4 m.

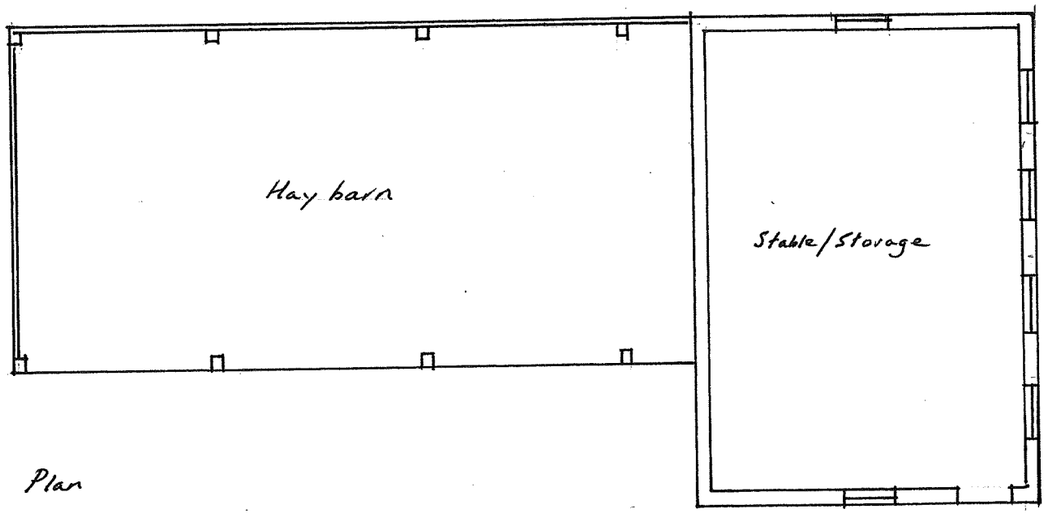


Plan

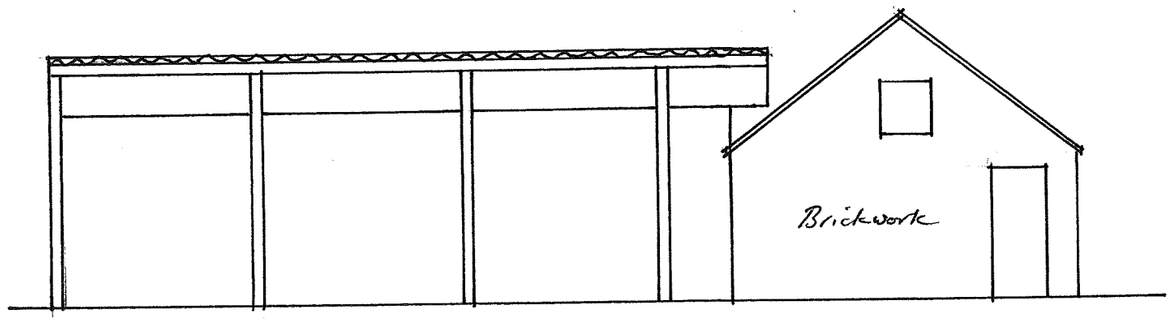


South west

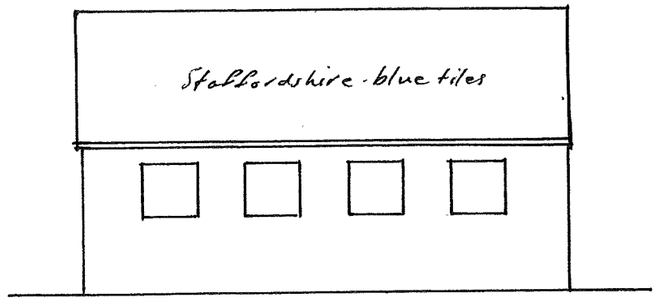


South east

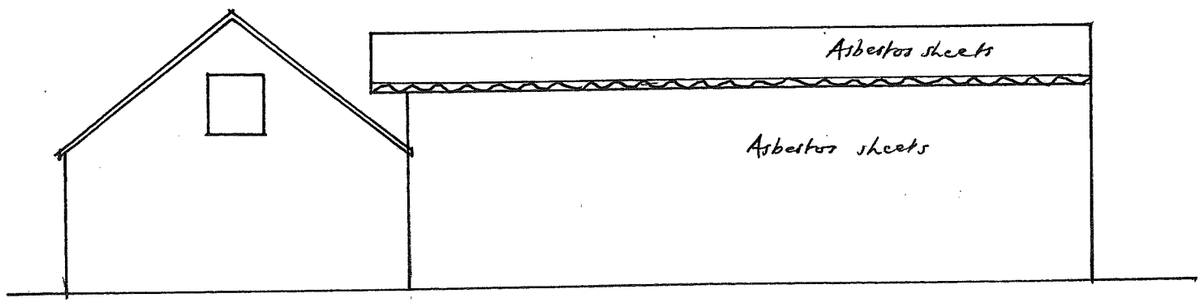

North east

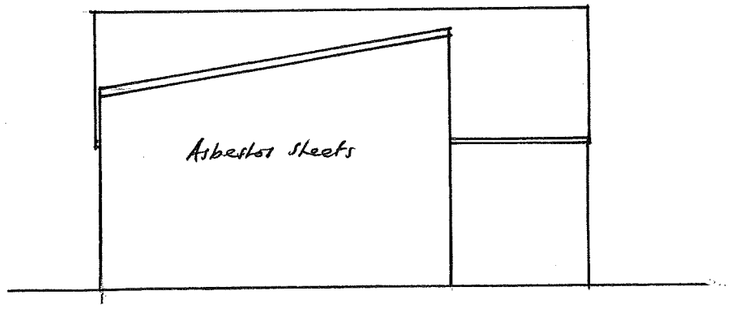


North west

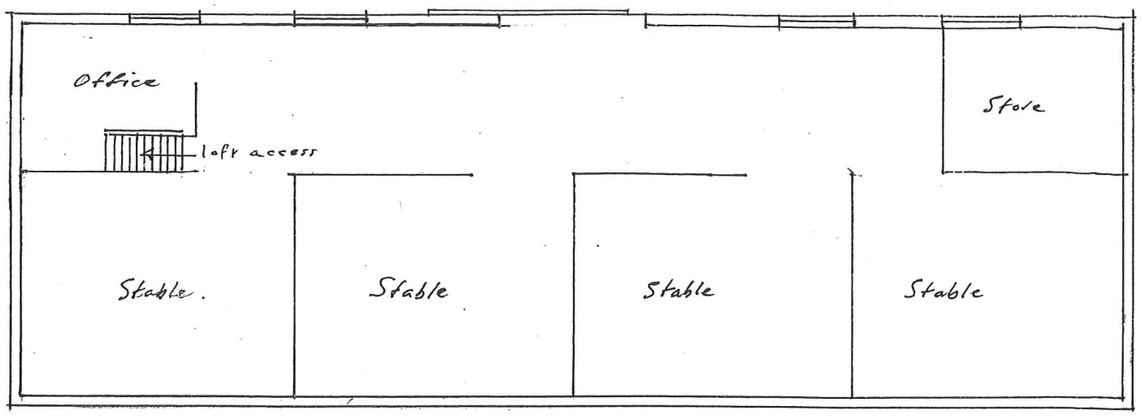

PLAN


Scale : 1/100

0 1 2 3 4 5 m

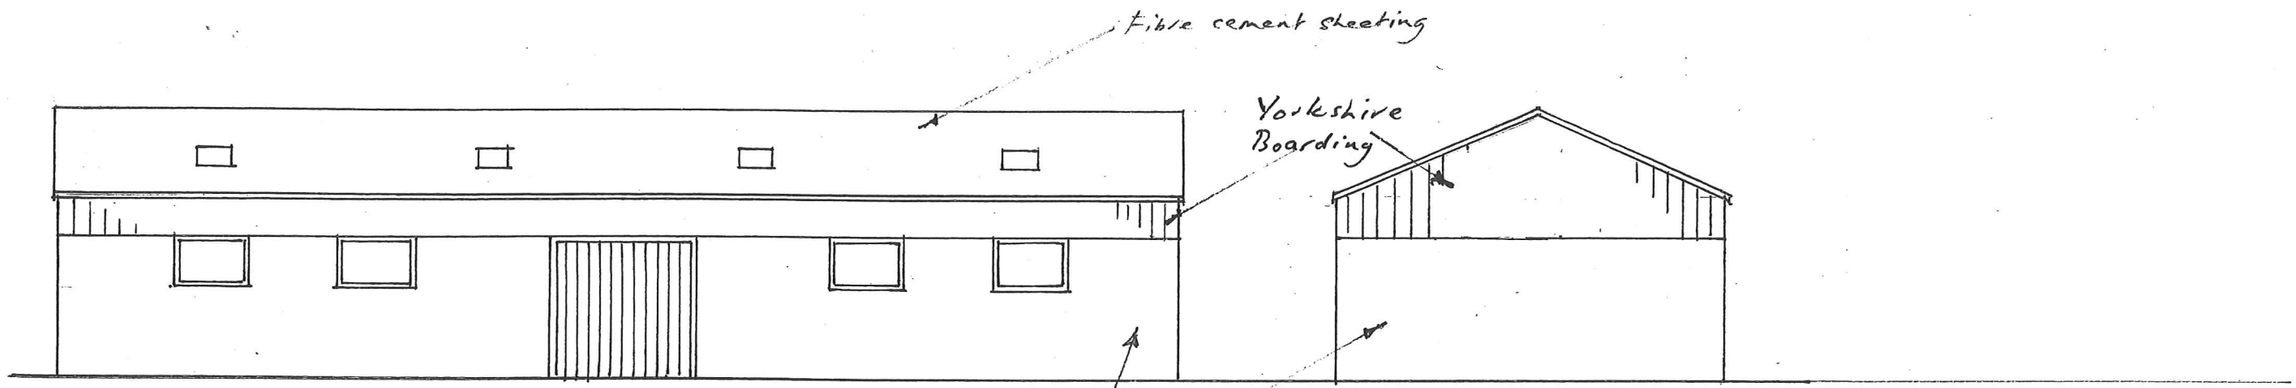

NORTH · EAST

NORTH · WEST

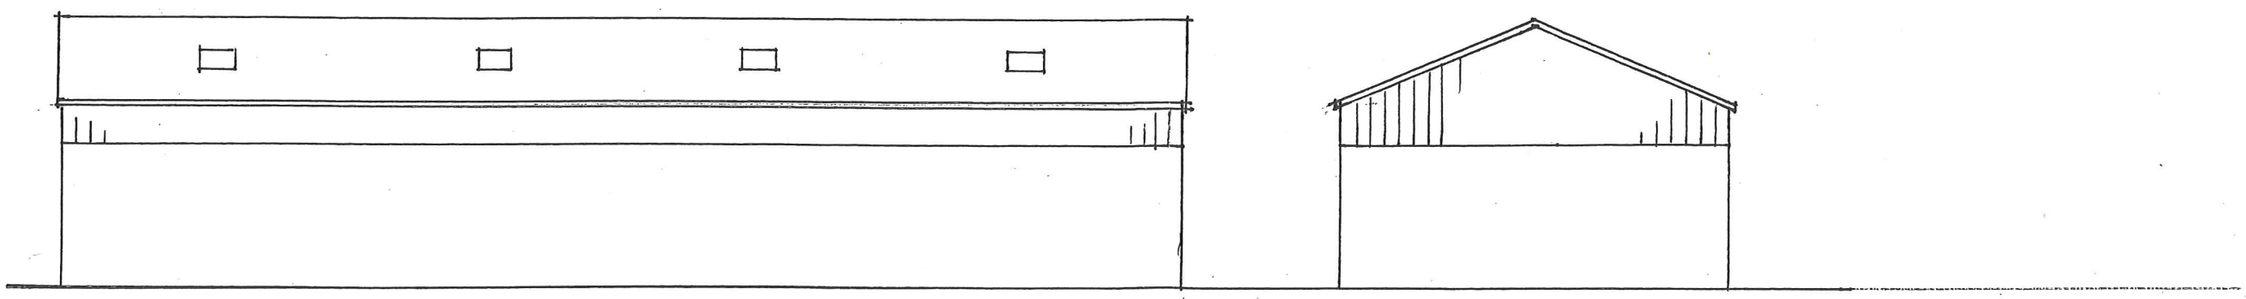

SOUTH · WEST

SOUTH · EAST