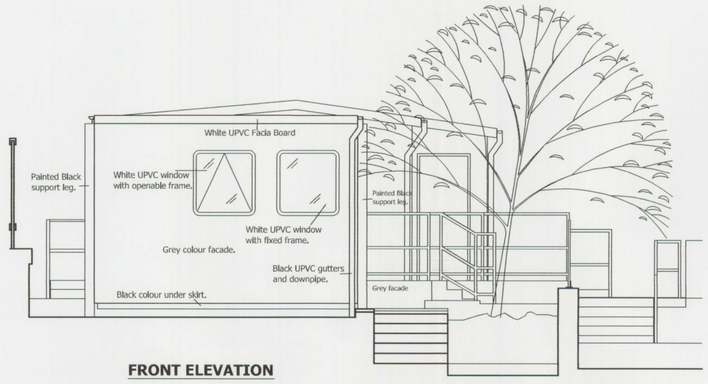

FRONT ELEVATION

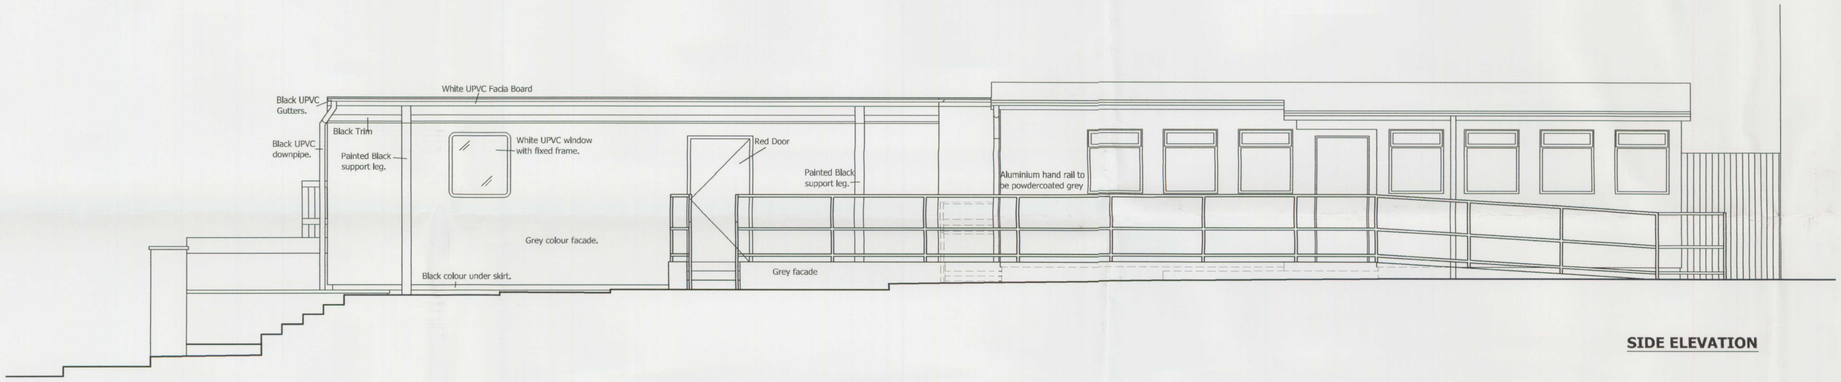

SIDE ELEVATION

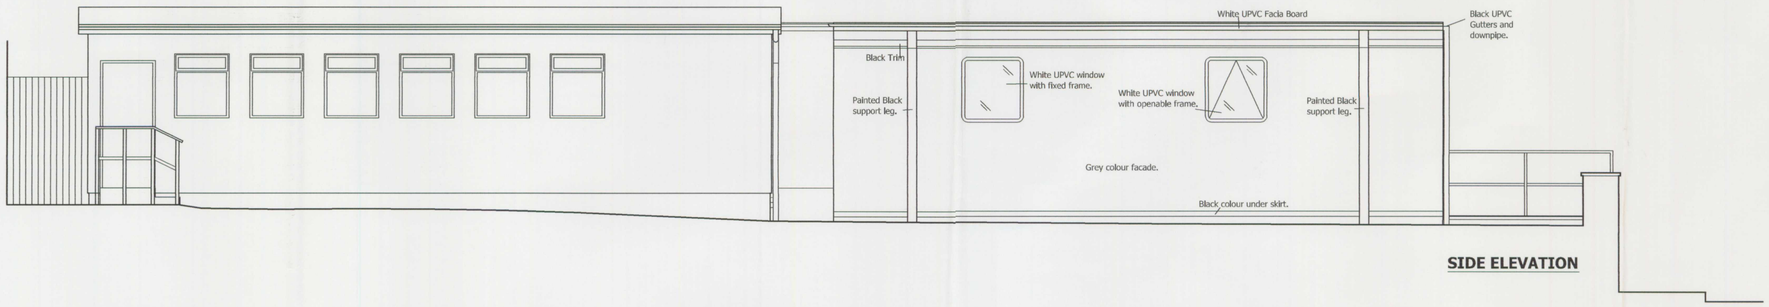

SIDE ELEVATION

DRAWING SUBJECT TO COPYRIGHT.

REVISIONS

		D.R.A.
---	---	---

08/01427 FUL

24 JUN 2008 - VALIDATED

SCALE 1:50

CLIENT.
LEEK COLLEGE

PROJECT.
STOCKWELL STREET, LEEK, STAFFORDSHIRE. ST13 6DP

DRAWING.
PROPOSED ELEVATIONS.

REF.NO.	REV.	INIT.
2608 / 05		DW

Sphere Design (pwb) Limited.
New Victoria House,
248, High St. Tunstall,
Stoke-on-Trent. ST6 5TT
Tel : 01782 577233
Fax : 01782 577833
Email : info@spheredesign-pwb.com