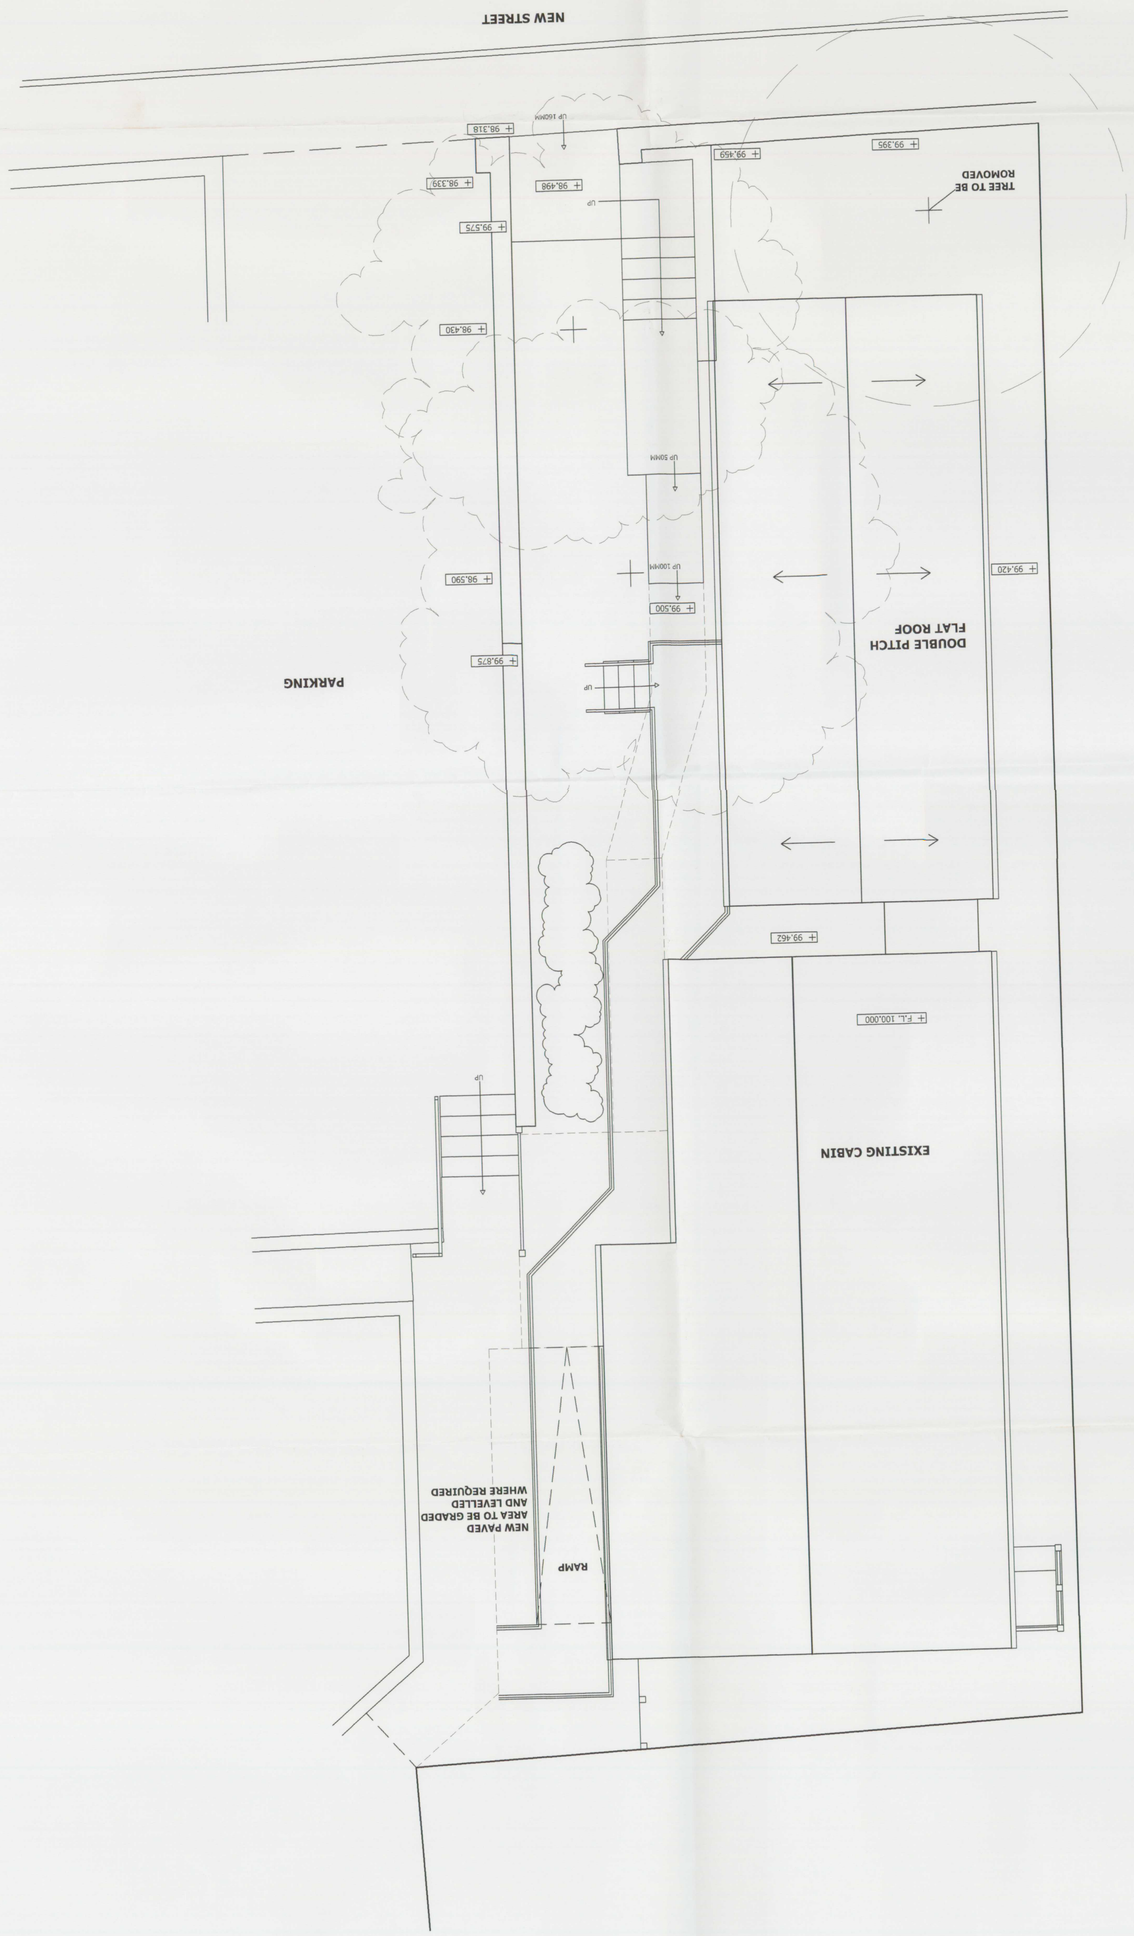

DRAWING SUBJECT TO COPYRIGHT.

REVISIONS	D.R.A.
---	---
---	---
---	---
---	---

SCALE 1:50

08/01427 FUL 24 JUL 2008 - SMDC

CLIENT.
LEEK COLLEGE

PROJECT.
STOCKWELL STREET. LEEK,
STAFFORDSHIRE. ST13 6DP.

DRAWING.
PROPOSED SITE PLAN.

REF.NO.	REV.	INIT.
2608 / 06		DW

Sphere Design (pwb) Limited.
New Victoria House,
248, High St. Tunstall,
Stoke-on-Trent. ST6 5TT
Tel :01782 577233
Fax :01782 577833
Email :dw@sphereDesign-pwb.com