

LOCATION OF EXISTING RECYCLING FACILITIES CURRENTLY OCCUPYING 46 SqM.

LOCATION OF PROPOSED RECYCLING FACILITIES TO OCCUPY 69 SqM.

TOTAL INCREASE OF 23SqM OF RECYCLING PROVISIONS.

© WCEC ARCHITECTS – DISCLAIMER

This drawing is copyright and shall not be reproduced nor use for any other purpose without the written permission of the Architects. This drawing must be read in conjunction with all r related drawings and documentation. It is the contractors responsibility to ensure full compliance with the Building Regulations. Do not scale from this drawing, use figured dimensions only. It is the contractors responsibility to check a verify all dimensions on site. Any discrepancies to be reported immediately.
IF IN DOUBT ASK.
Materials not in conformity with relevant British or European Standards/Codes of practice or materials known to be deleteri to health & safety must not be used or specified on this pro

XREF'S IN THIS DRAWING

No	Date	Description	Drwn/Chck

CLIENT

MORRISONS

PROJECT

Wm MORRISON
EXTENSION
LEEK

TITLE

RECYCLING FACILITY
PROPOSALS

DRAWING STATUS

PLANNING

DRAWN	CHECKED
LP	

SCALE 1:500 @ A3

DATE APRIL 09

CARRWOOD COURT
CARRWOOD ROAD
SHEEPBRIDGE
CHESTERFIELD
S41 9QB
T: 01246 260261
F: 01246 260736
E: email@wcec.co.uk
www.wcec.co.uk

WCEC ARCHITECTS

JOB NO.	DRAWING NUMBER	REV
05.164	PL 12	-

09/00368/FUL 16 APR 2009

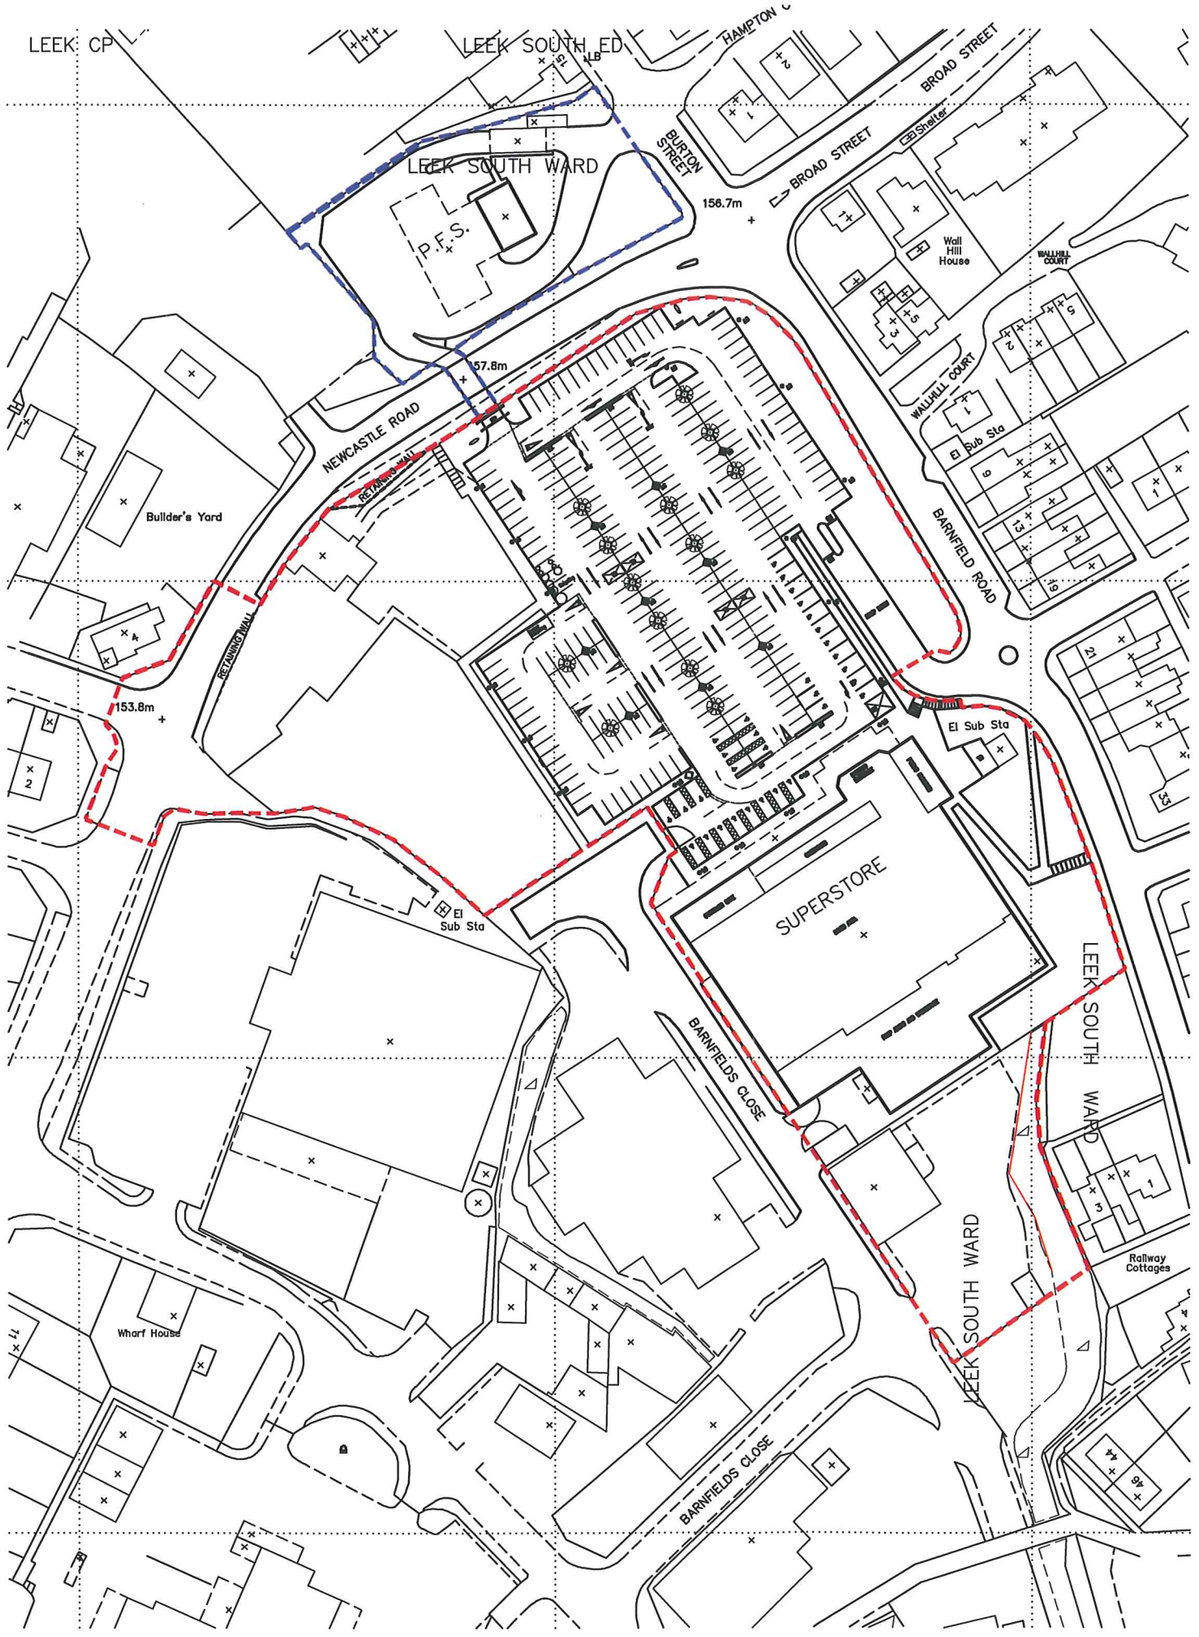

© WCEC ARCHITECTS – DISCLAIMER:

This drawing is copyright and shall not be reproduced nor used for any other purpose without the written permission of the Architects. This drawing must be read in conjunction with all other related drawings and documentation. It is the contractors responsibility to ensure full compliance with the Building Regulations. Do not scale from this drawing, use figured dimensions only. It is the contractors responsibility to check and verify all dimensions on site. Any discrepancies to be reported immediately.
IF IN DOUBT ASK.
Materials not in conformity with relevant British or European Standards/Codes of practice or materials known to be deleterious to health & safety must not be used or specified on this project

XREF'S IN THIS DRAWING

No	Date	Description	Drwn/Chckd

CLIENT

MORRISONS

PROJECT

MORRISONS SUPERSTORE
NEWCASTLE ROAD
LEEK

TITLE

SITE LOCATION PLAN

DRAWING STATUS

PLANNING

DRAWN	CH	CHECKED	
SCALE	1:1250		
DATE	OCT 07		

CARRWOOD COURT
CARRWOOD ROAD
SHEEPBRIDGE
CHESTERFIELD
S41 9QB
T: 01246 280281
F: 01246 280736
E: small@wcec.co.uk
www.wcec.co.uk

WCEC ARCHITECT

JOB NO.	DRAWING NUMBER	REV
05/164	PL 01	

N