
Proposed changes to 36 St Edward St Leek

Please see Attached larger Scale Drawing #1

09/00249/FUL 13 MAR 2009 - SMD

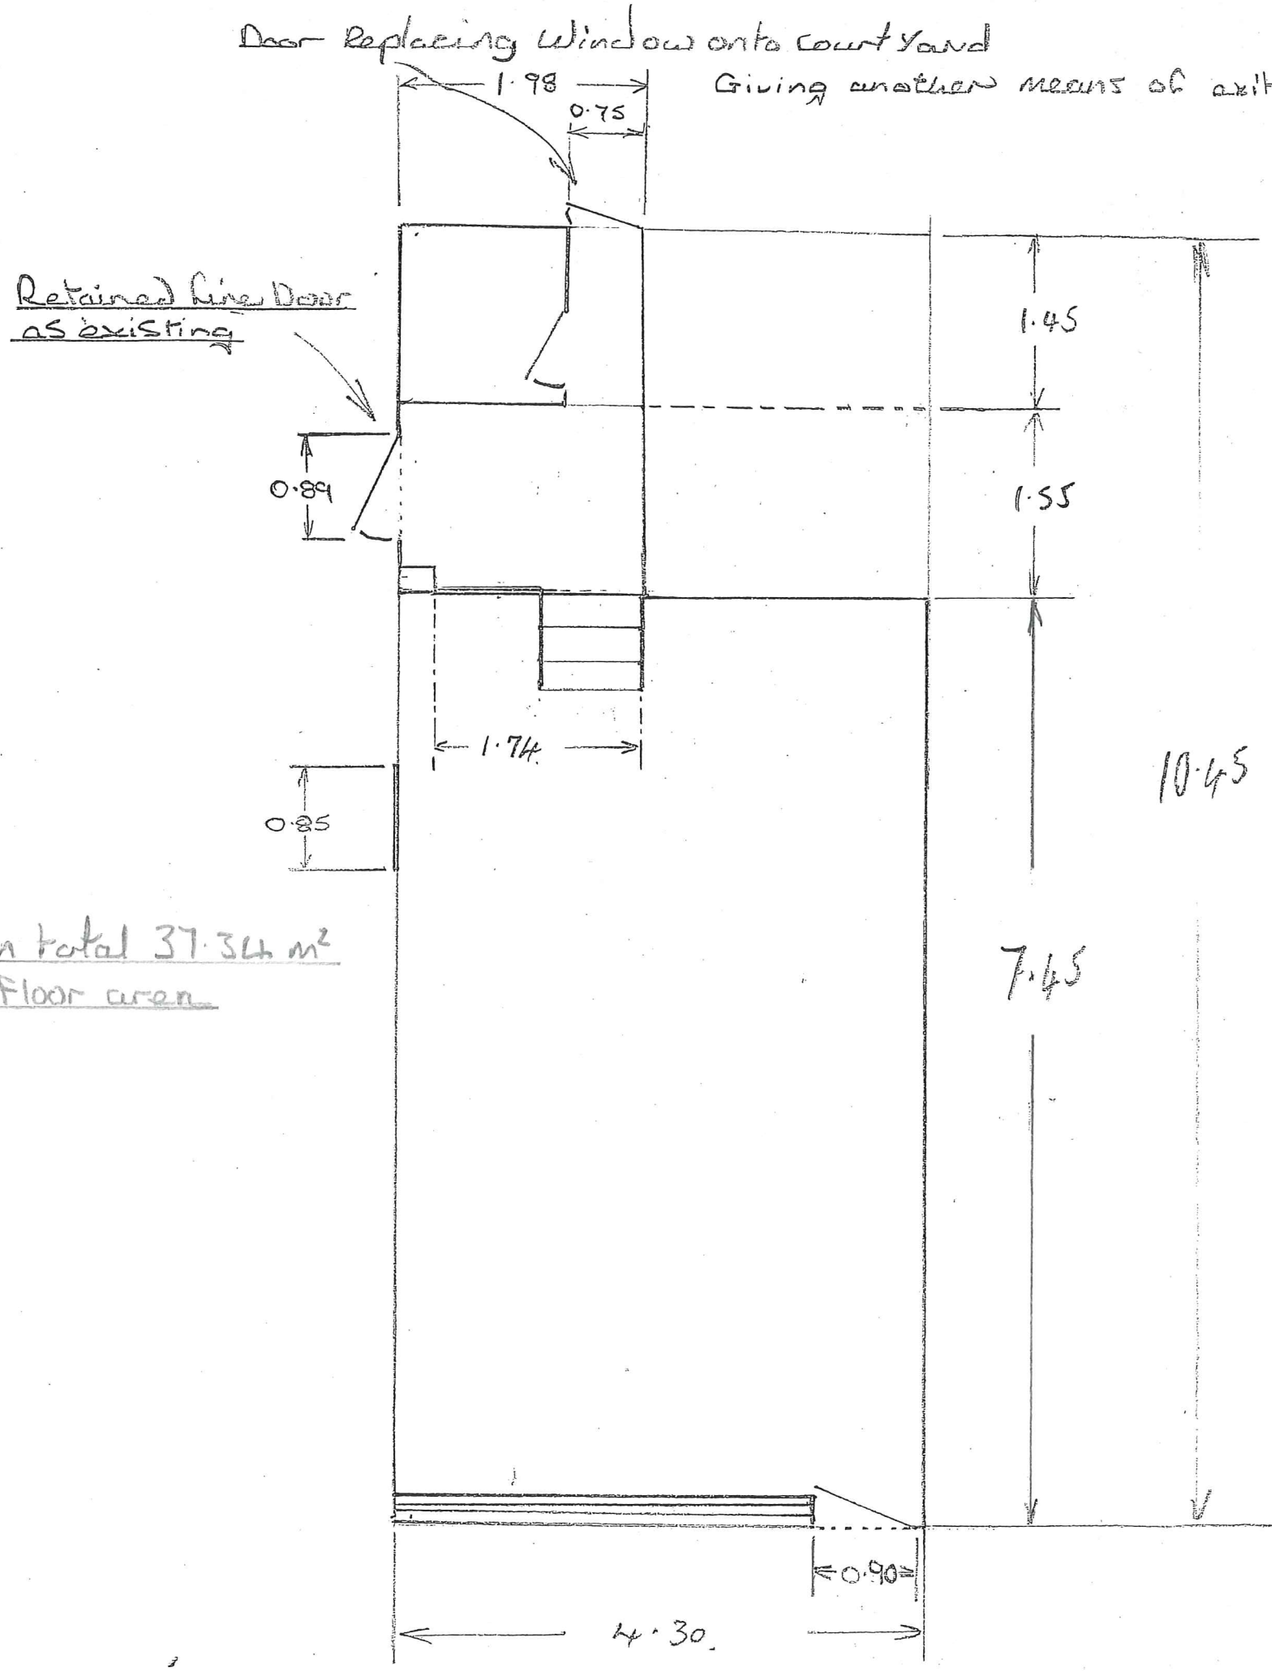

In total 37.34 m² Floor area




Scale 2cm = 1m

1:50


All Sizes in meters

20.12.08

Existing plan
36 St Edward St Leek

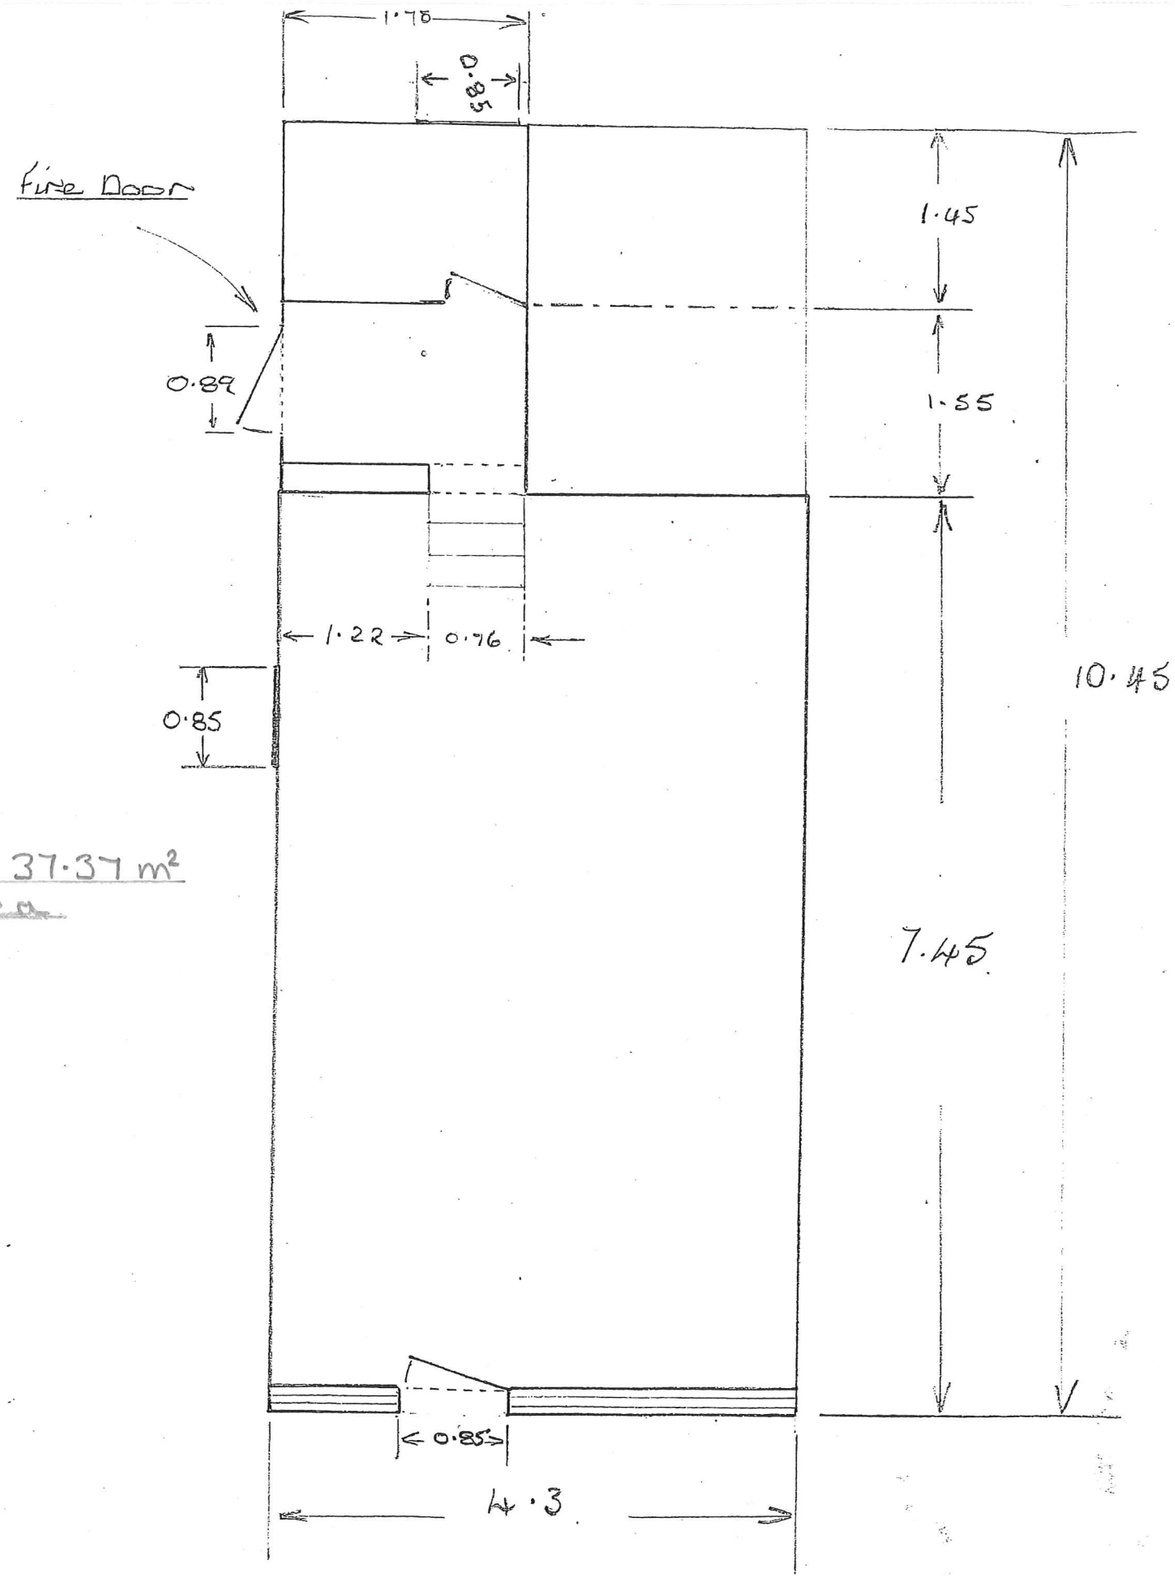

In total 37.37 m²
floor area

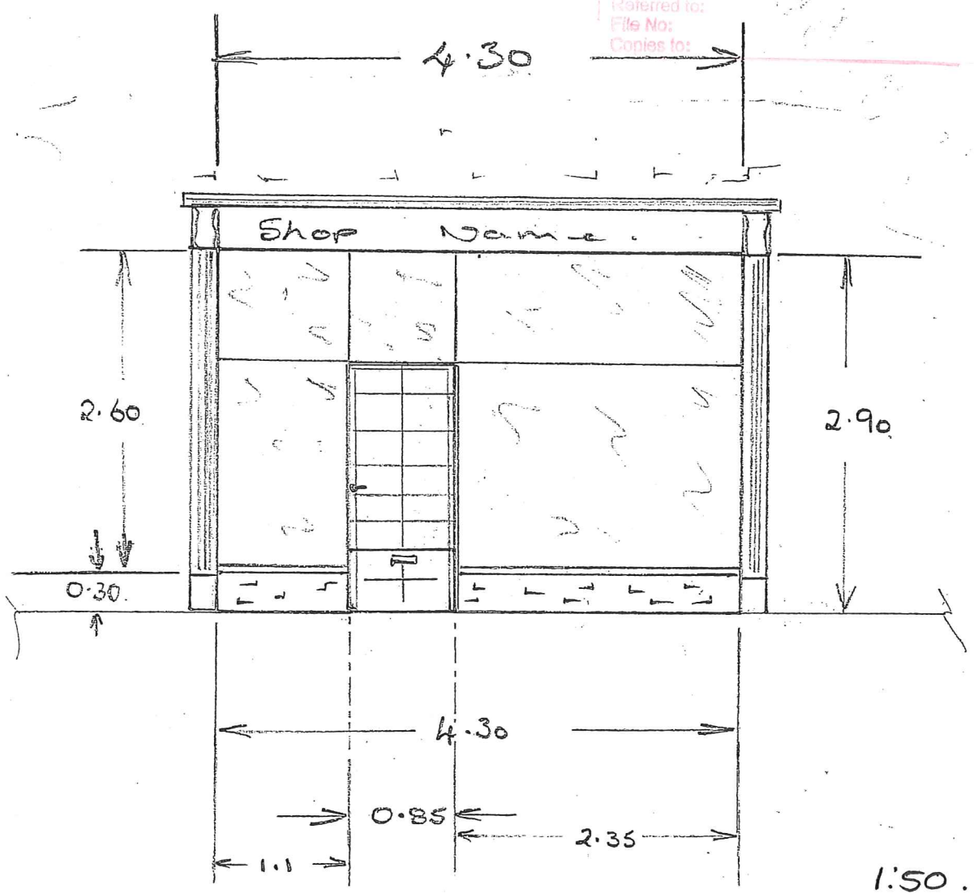

1:50.

SERVICES
31 MAR 2009
No:
Referred to:
File No:
Copies to:
09/00249/FUL 13 MAR 2009 - S M T

Scale 2 cm : 1 m

All Sizes in metric

20.12.08