



EXISTING ELEVATION FACING SOUTH (REAR ELEVATION)

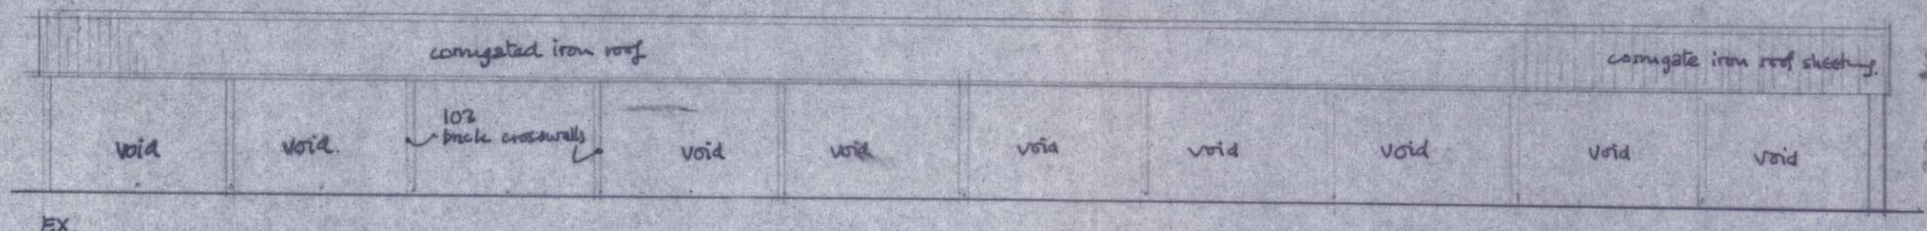


EX.
ELEVATION FACING NORTH. (FRONT.)

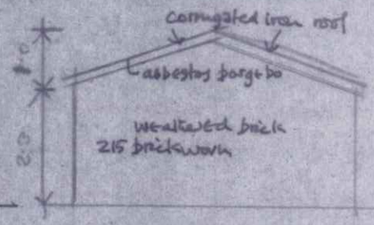


BLOCK 'A'
EX. GABLE END
FACING EAST & WEST


BLOCK 'A' DERELICT GARAGES (TO BE DEMOLISHED) (see also 1:200 site survey plan for plans of garage blocks)

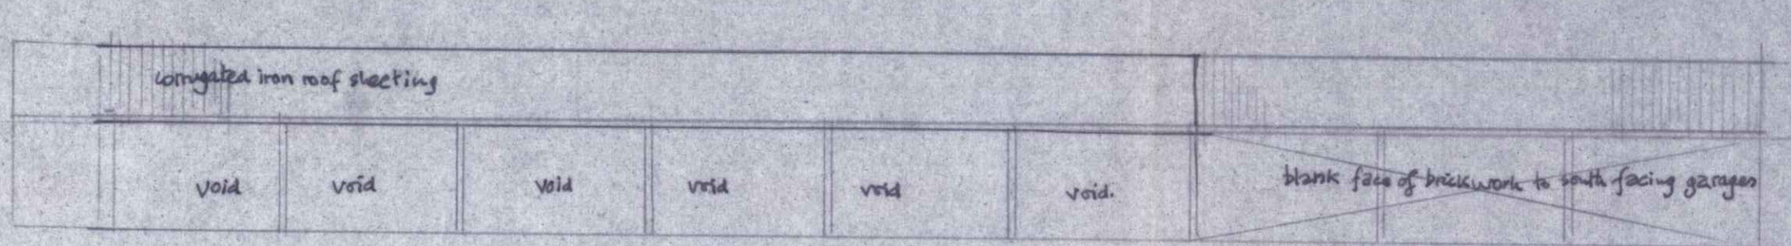

BLOCK 'B'. ELEVATION FACING NORTH.

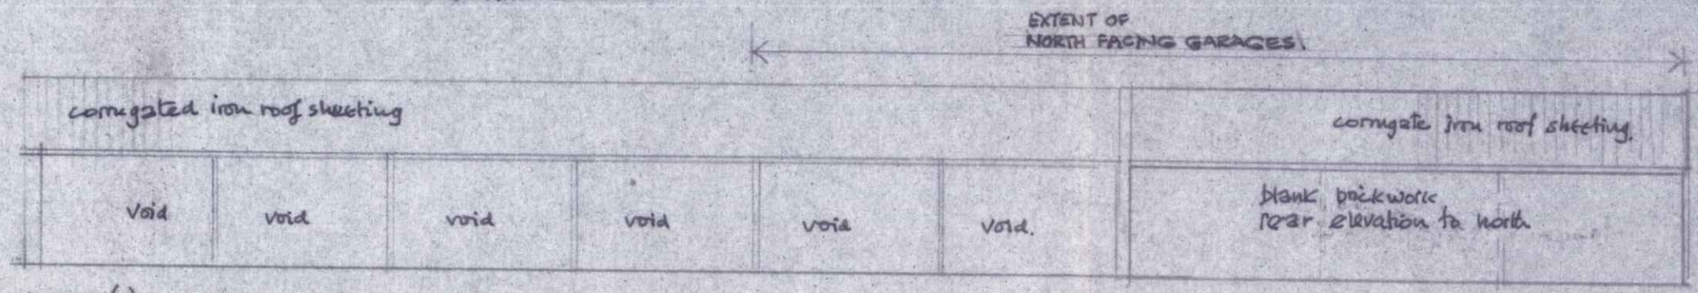

BLOCK 'B' ELEVATION FACING SOUTH.

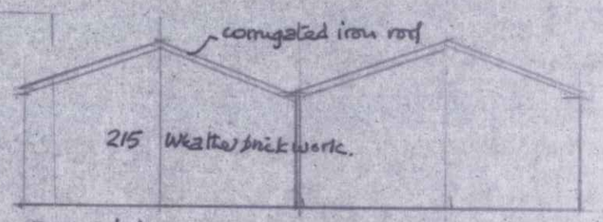

BLOCK 'B'
EXISTING GABLE END
FACING EAST & WEST.

SCALE : 1:100.

BLOCK 'B' NOTE:
* THIS DRAWING TO BE READ WITH ARCHITECTS DRWG 2008/A/01B & SURVEY DRAWING 1:200 OF THE SITE.

DETAILS OF EXISTING GARAGING TO BE DEMOLISHED ON LAND AT THE REAR OF 'THE FOXLOWE' STOCKWELL ST LEEK.
APPLICATION FOR CONSERVATION AREA CONSENT & DETAILED PLANNING CONSENT.

DRWG 2008/A/2.

PETER YOUNG ARCHITECT