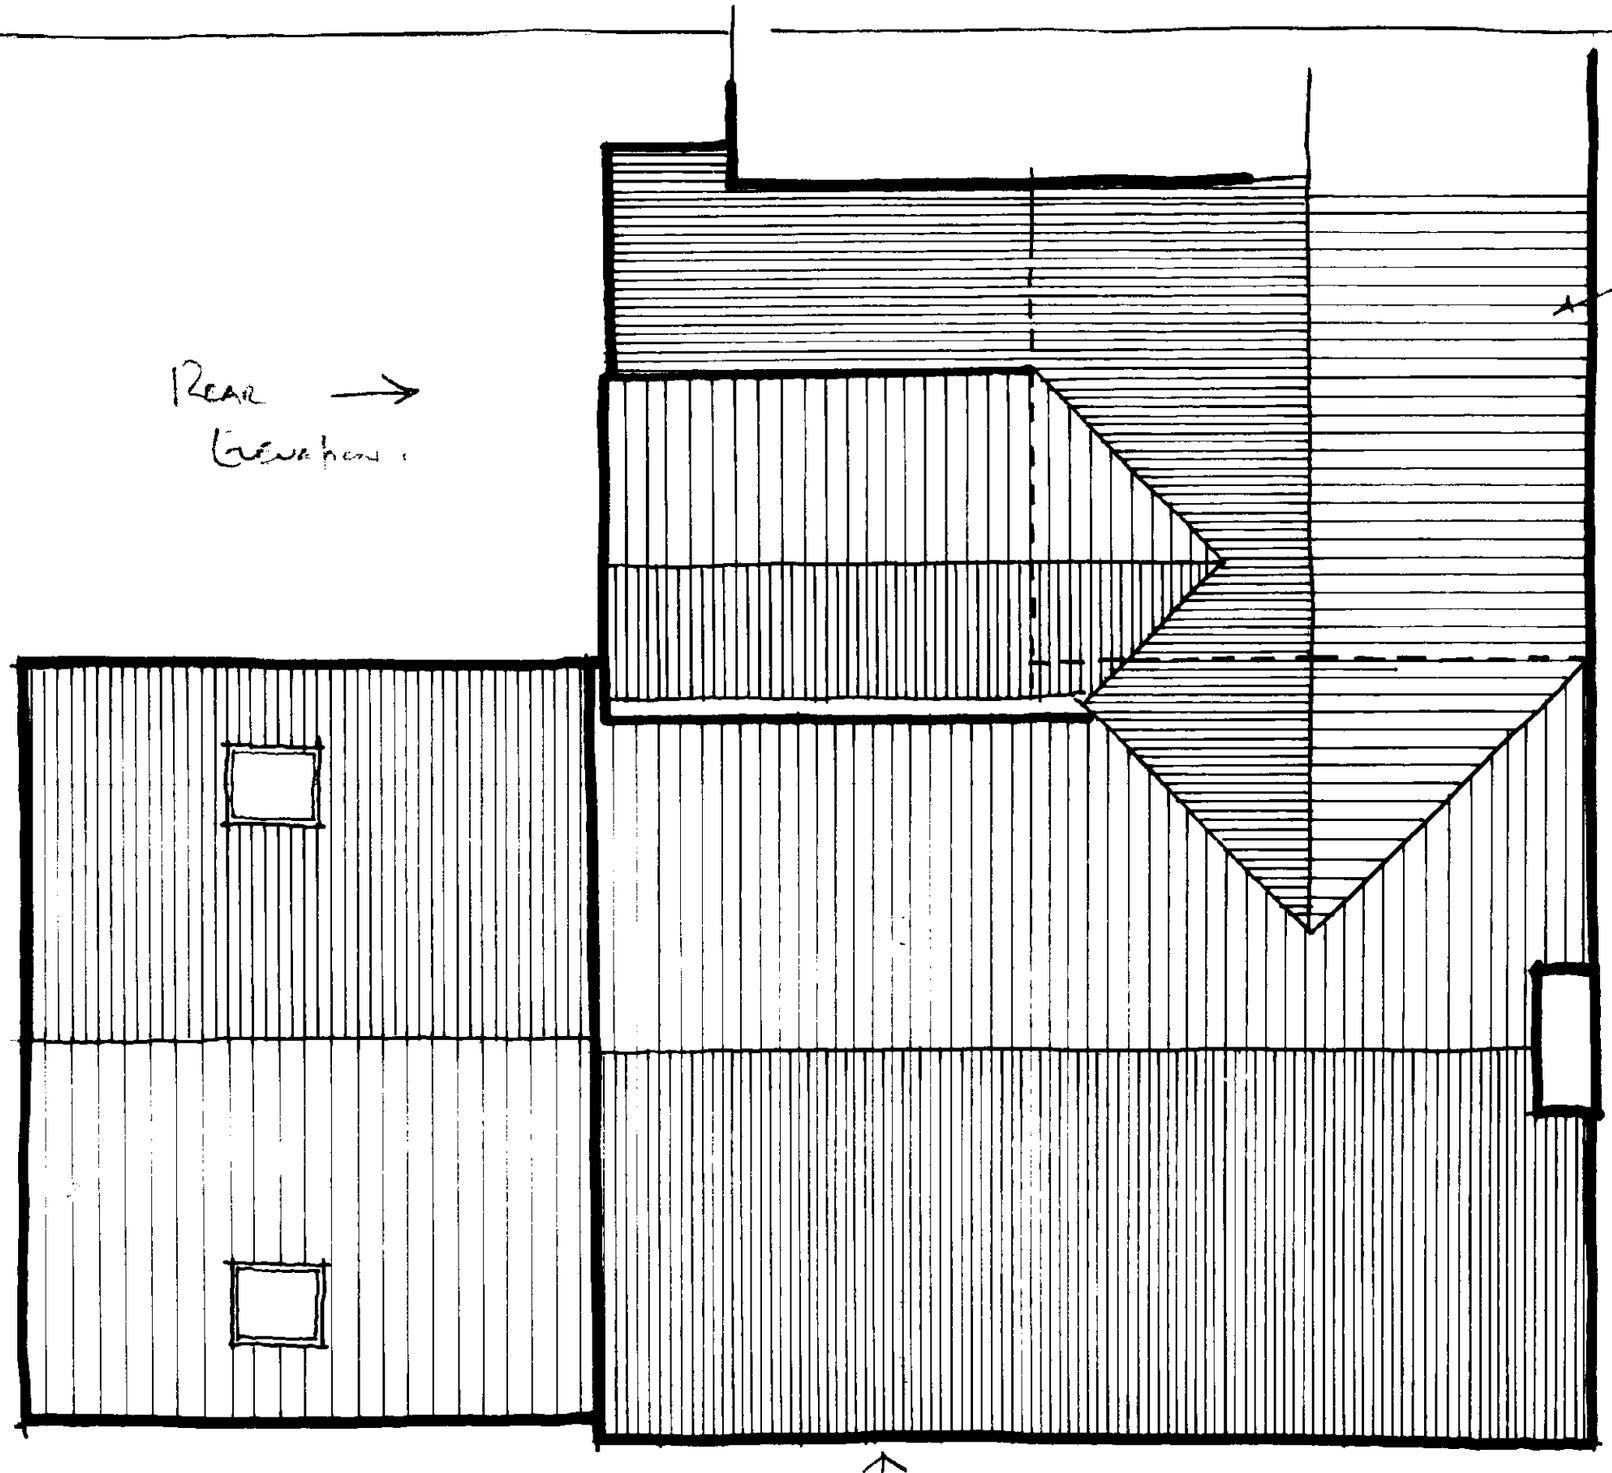

ROOF PLAN 1:50

SANDRA WILLIAMSON

PROPOSED ALTERATIONS & EXTENSION WORKS TO 1, CANAL COTTAGE STANLEY ROAD STOCKTON BROOK. S.O.T.

ROOF PLAN

1:50

JUNE 2008