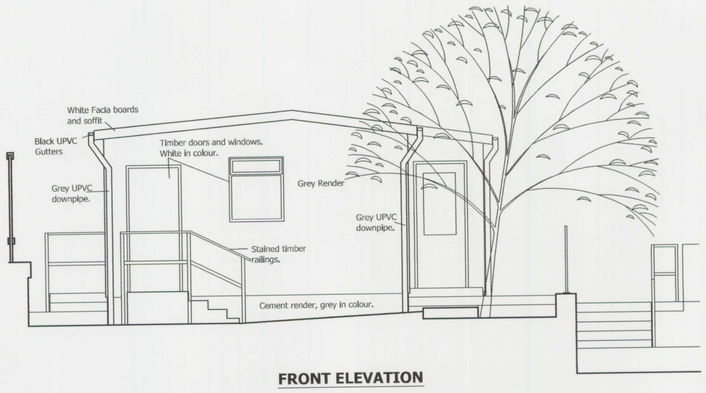

FRONT ELEVATION

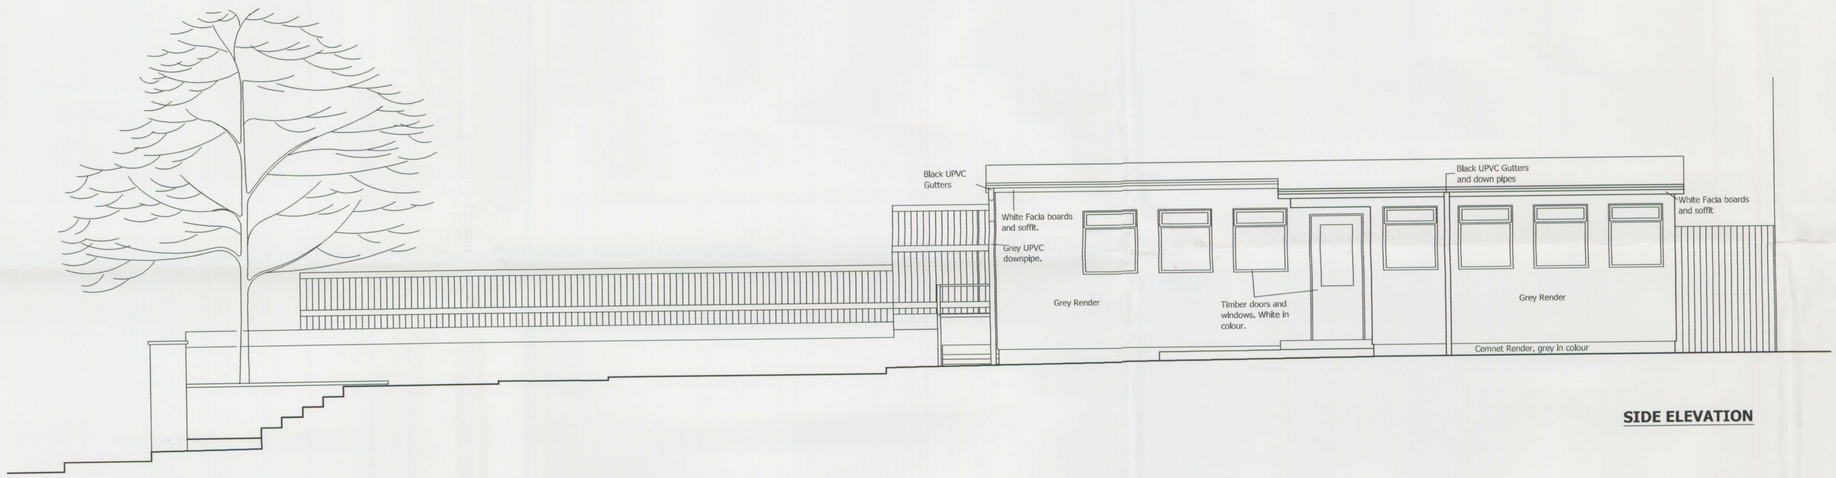

SIDE ELEVATION

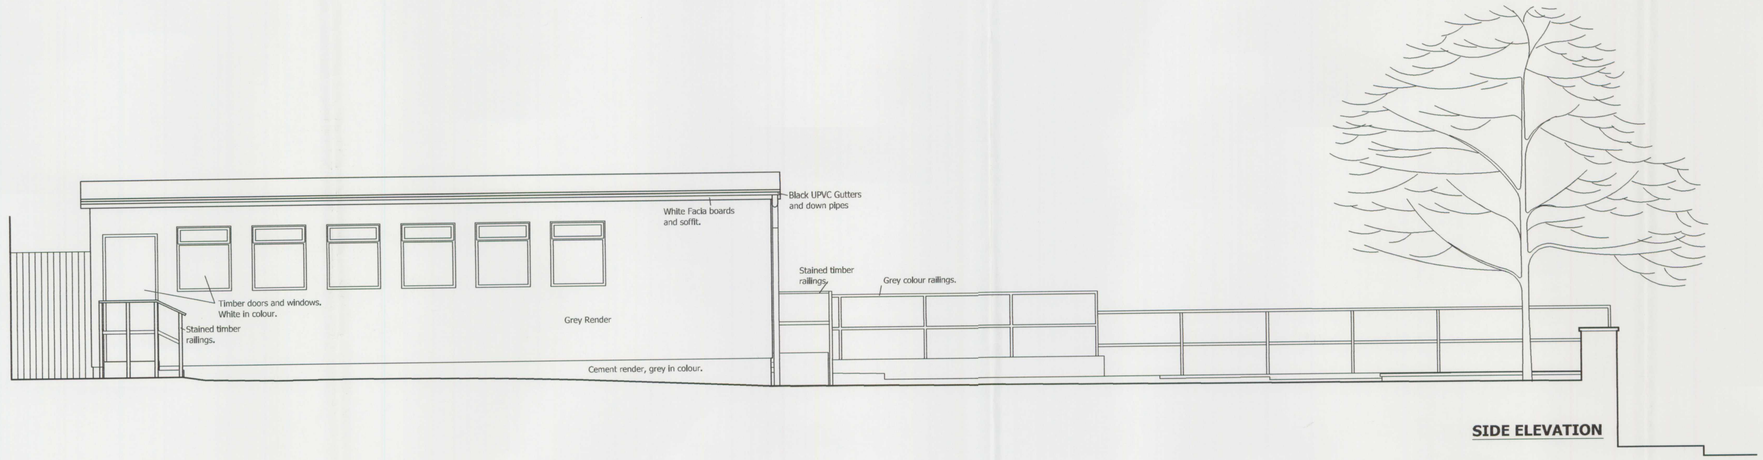

SIDE ELEVATION

DRAWING SUBJECT TO COPYRIGHT.

REVISIONS D.R.A.

---	---	---

08/01427 FUL 24 JUL 2008 - SMDC

SCALE 1:50

CLIENT.
LEEK COLLEGE

PROJECT.
STOCKWELL STREET, LEEK, STAFFORDSHIRE. ST13 6DP

DRAWING.
EXISTING ELEVATIONS.

REF.NO.	REV.	INIT.
2608 / 02		DW

Sphere Design (pwb) Limited.
New Victoria House, 248, High St. Tunstall, Stoke-on-Trent. ST6 5TT
Tel :01782 577233
Fax :01782 577833
Email :info@spheredesign-pwb.com