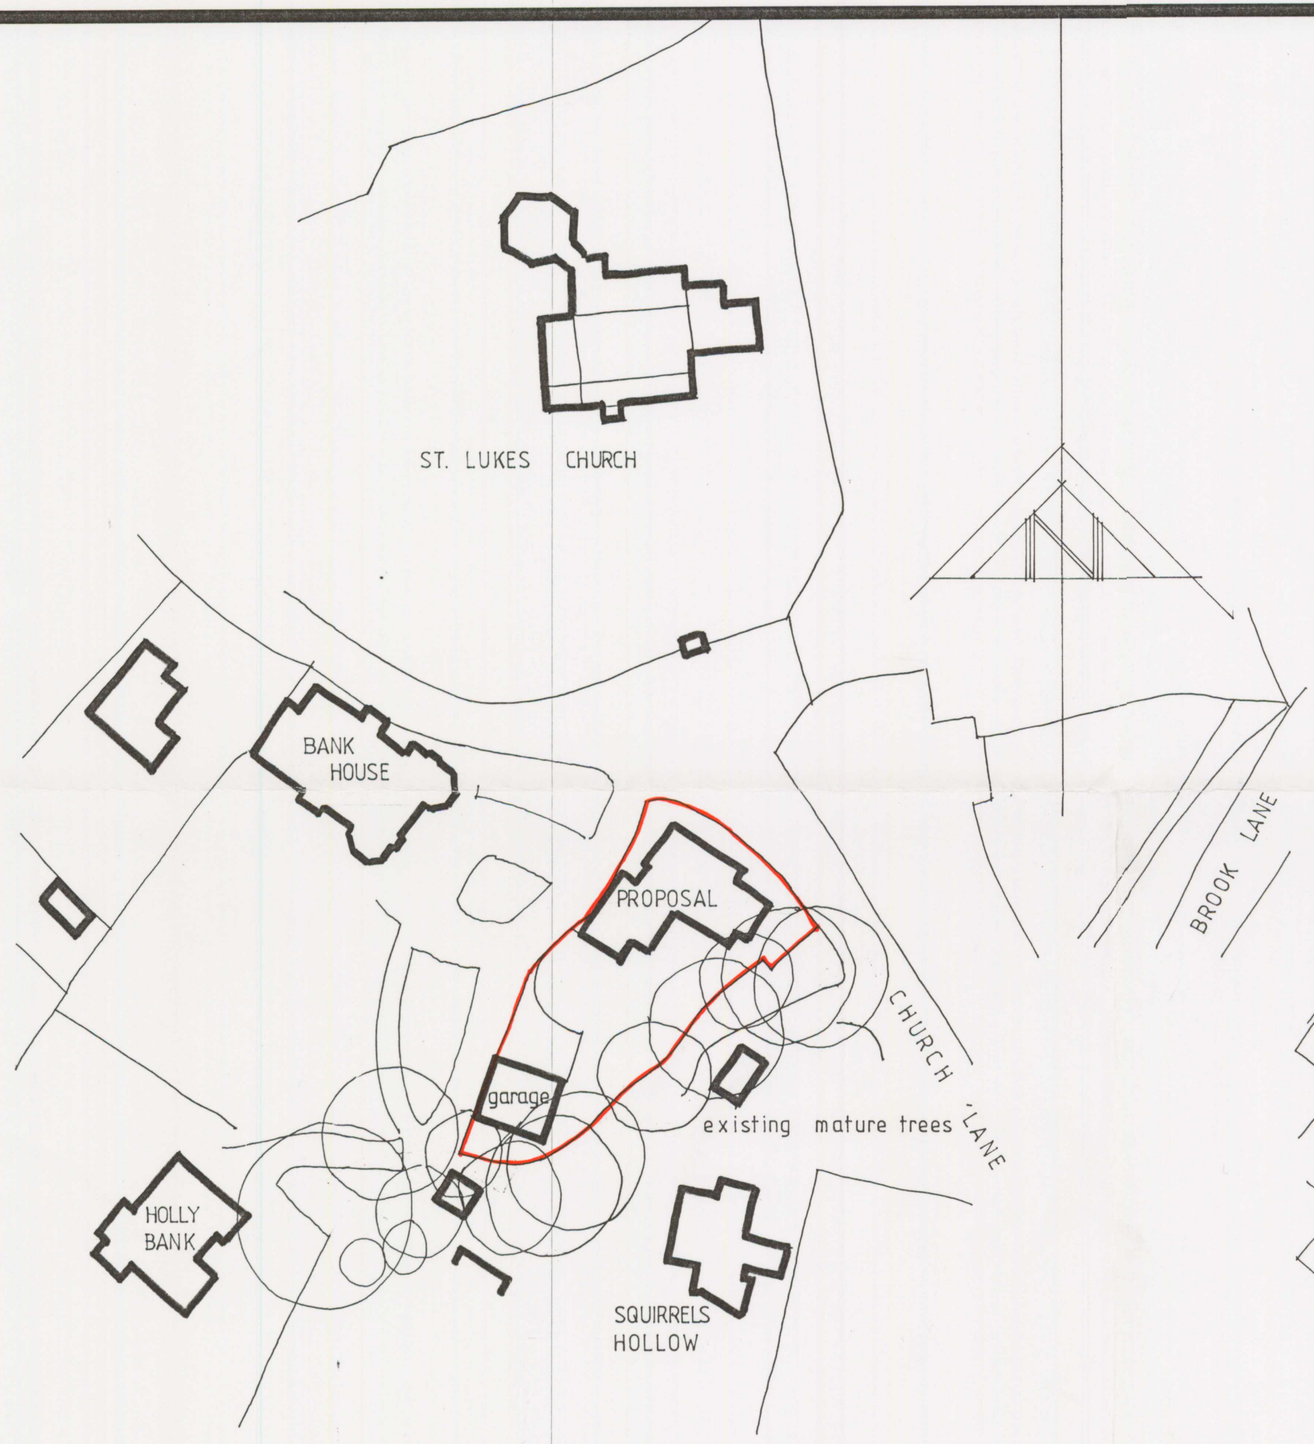

BLOCK PLAN 1 / 500

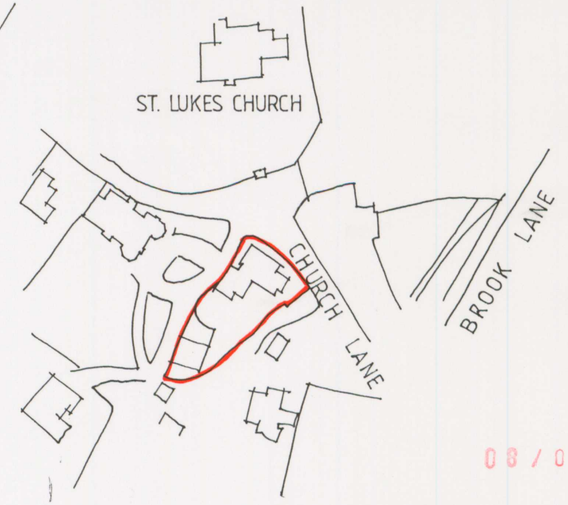

LOCATION PLAN 1/1250

Revision. Date.

WOOD GOLDSTRAW & YORATH

ARCHITECTS
QUANTITY SURVEYORS
PLANNING SUPERVISORS

Churchill House, Regent Road, Stoke on Trent, ST1 3RH.
Tel:01782 208000 Fax:01782 208712 E-Mail : info@woodgoldstraw.co.uk

Drawing no. 3521/3/7	Scale. 1/500
Drawn.	Revision.
Date. 7/7/08	

Project.
MR. S. BEAUMONT

08/01402/FUL 10 JUL 2008 - SMD

Title.
PROPOSED DWELLING AT
BANK HOUSE
CHURCH LANE
ENDON

Copyright. Wood Goldstraw & Yorath.
Contractors are to check all dimensions on site and refer any discrepancies to the Architects immediately.