

PDF Created with deskPDF PDF Writer - Trial :: http://www.docudesk.com

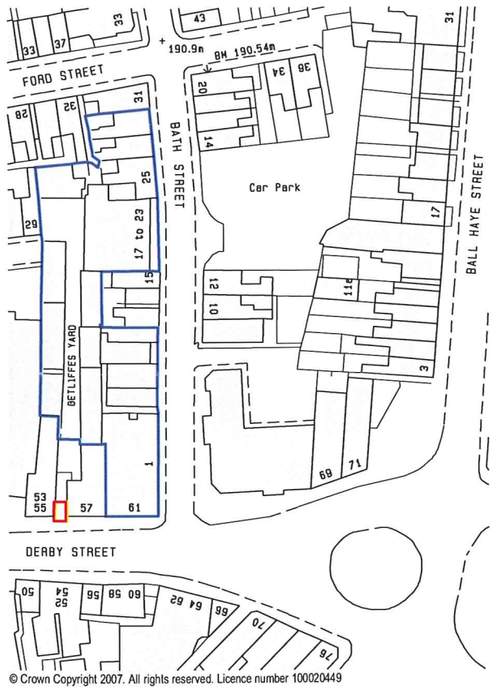


© Crown Copyright 2007. All rights reserved. Licence number 100020449

LOCATION PLAN
Scale 1:1250

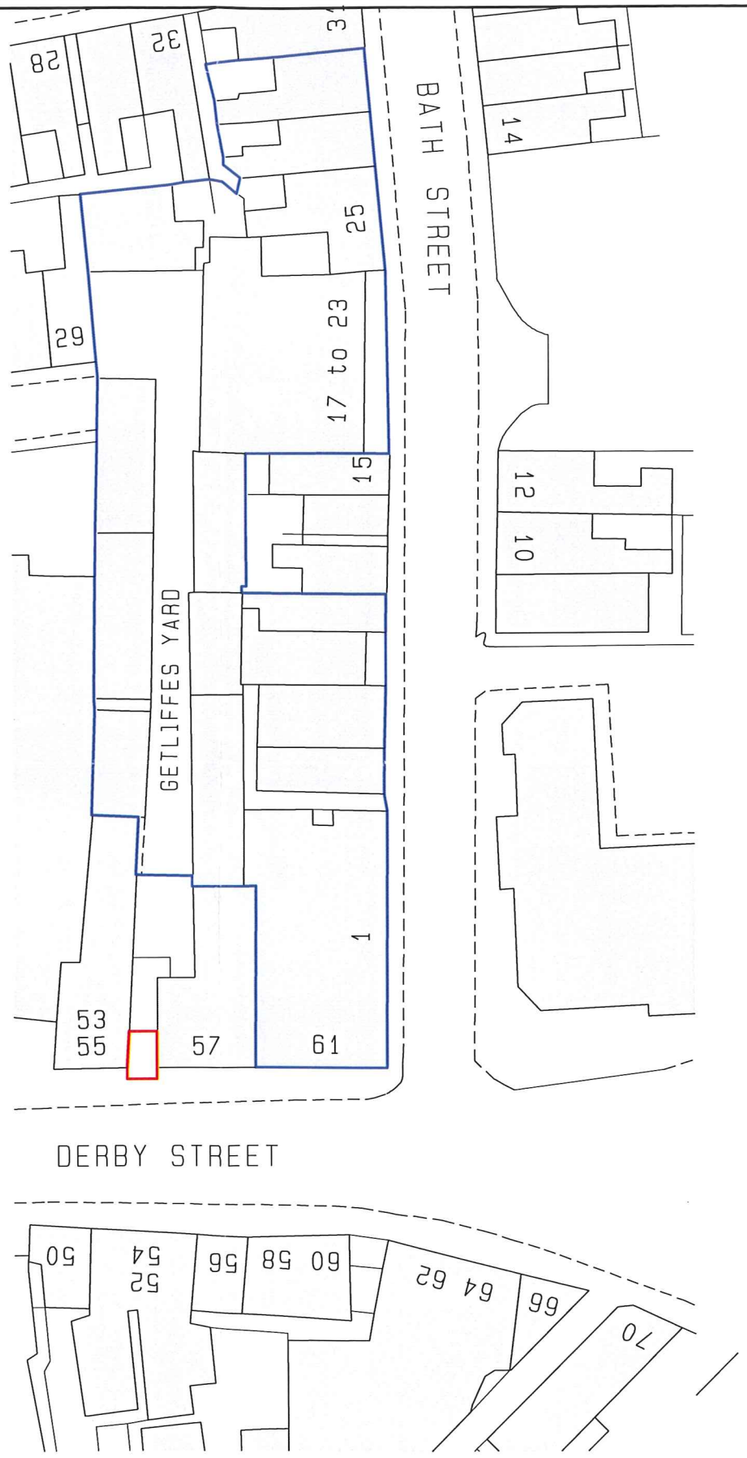

BLOCK PLAN
Scale 1:500

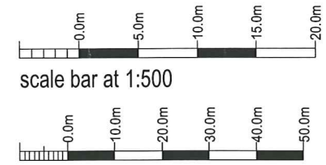

scale bar at 1:500

scale bar at 1:1250

Leek Parkside Developments Ltd

PROPOSED CANOPY OVER ENTRANCE
TO 'GETLIFFE'S YARD',
DERBY STREET, LEEK,
STAFFS, ST13 6JG.

SITE & LOCATION PLAN


Date	Sheet	Scale
JULY 2008	A3	1:500 1:1250
Drg No.	Rev.	Drawn
2008-1562-03	-	AB
Rev.		

SAMMONS Architectural LIMITED
Chartered Institute of Architectural Technologists
10 Cawdry Buildings, Fountain Street, Leek. ST13 6JP
Telephone + Fax 01538 386002
E-mail: info@sammonsltd.co.uk


This drawing is copyright. Do not scale.
All dimensions must be checked prior to commencement.

08/01555. FUL 14 AUG 2008 - SMD

PDF Created with deskPDF PDF Writer - Trial :: http://www.docudesk.com

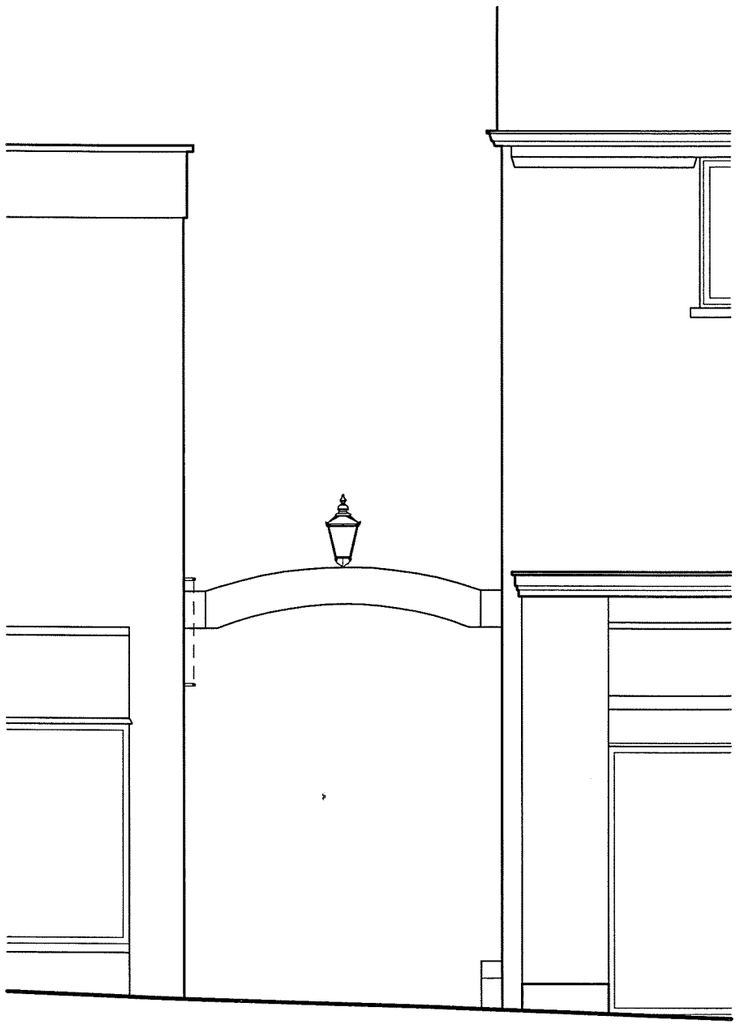

ELEVATION TO ENTRANCE

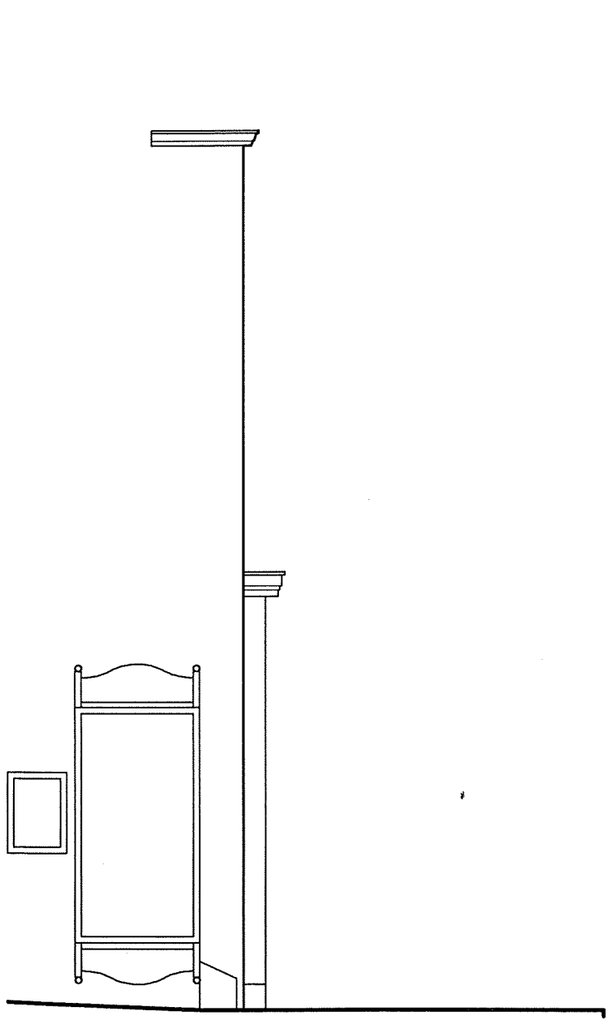

SIDE ELEVATION



Scale Bar at 1:50

Leek Parkside Developments Ltd

PROPOSED CANOPY OVER ENTRANCE
TO 'GETLIFFE'S YARD',
DERBY STREET, LEEK,
STAFFS, ST13 6JG.

EXISTING CONDITIONS

Date	Sheet	Scale
MAY 2008	A3	1:50
Drg No.	Rev.	Drawn
2008-1562-01	-	AB

Rev.

SAMMONS Architectural LIMITED
Chartered Institute of Architectural Technologists

10 Cawdry Buildings, Fountain Street, Leek. ST13 6JP
Telephone + Fax 01538 386002
E-mail: info@sammonsltd.co.uk

This drawing is copyright. Do not scale.
All dimensions must be checked prior to commencement.

08/01555 - FUL 14 AUG 2008 - SMD